


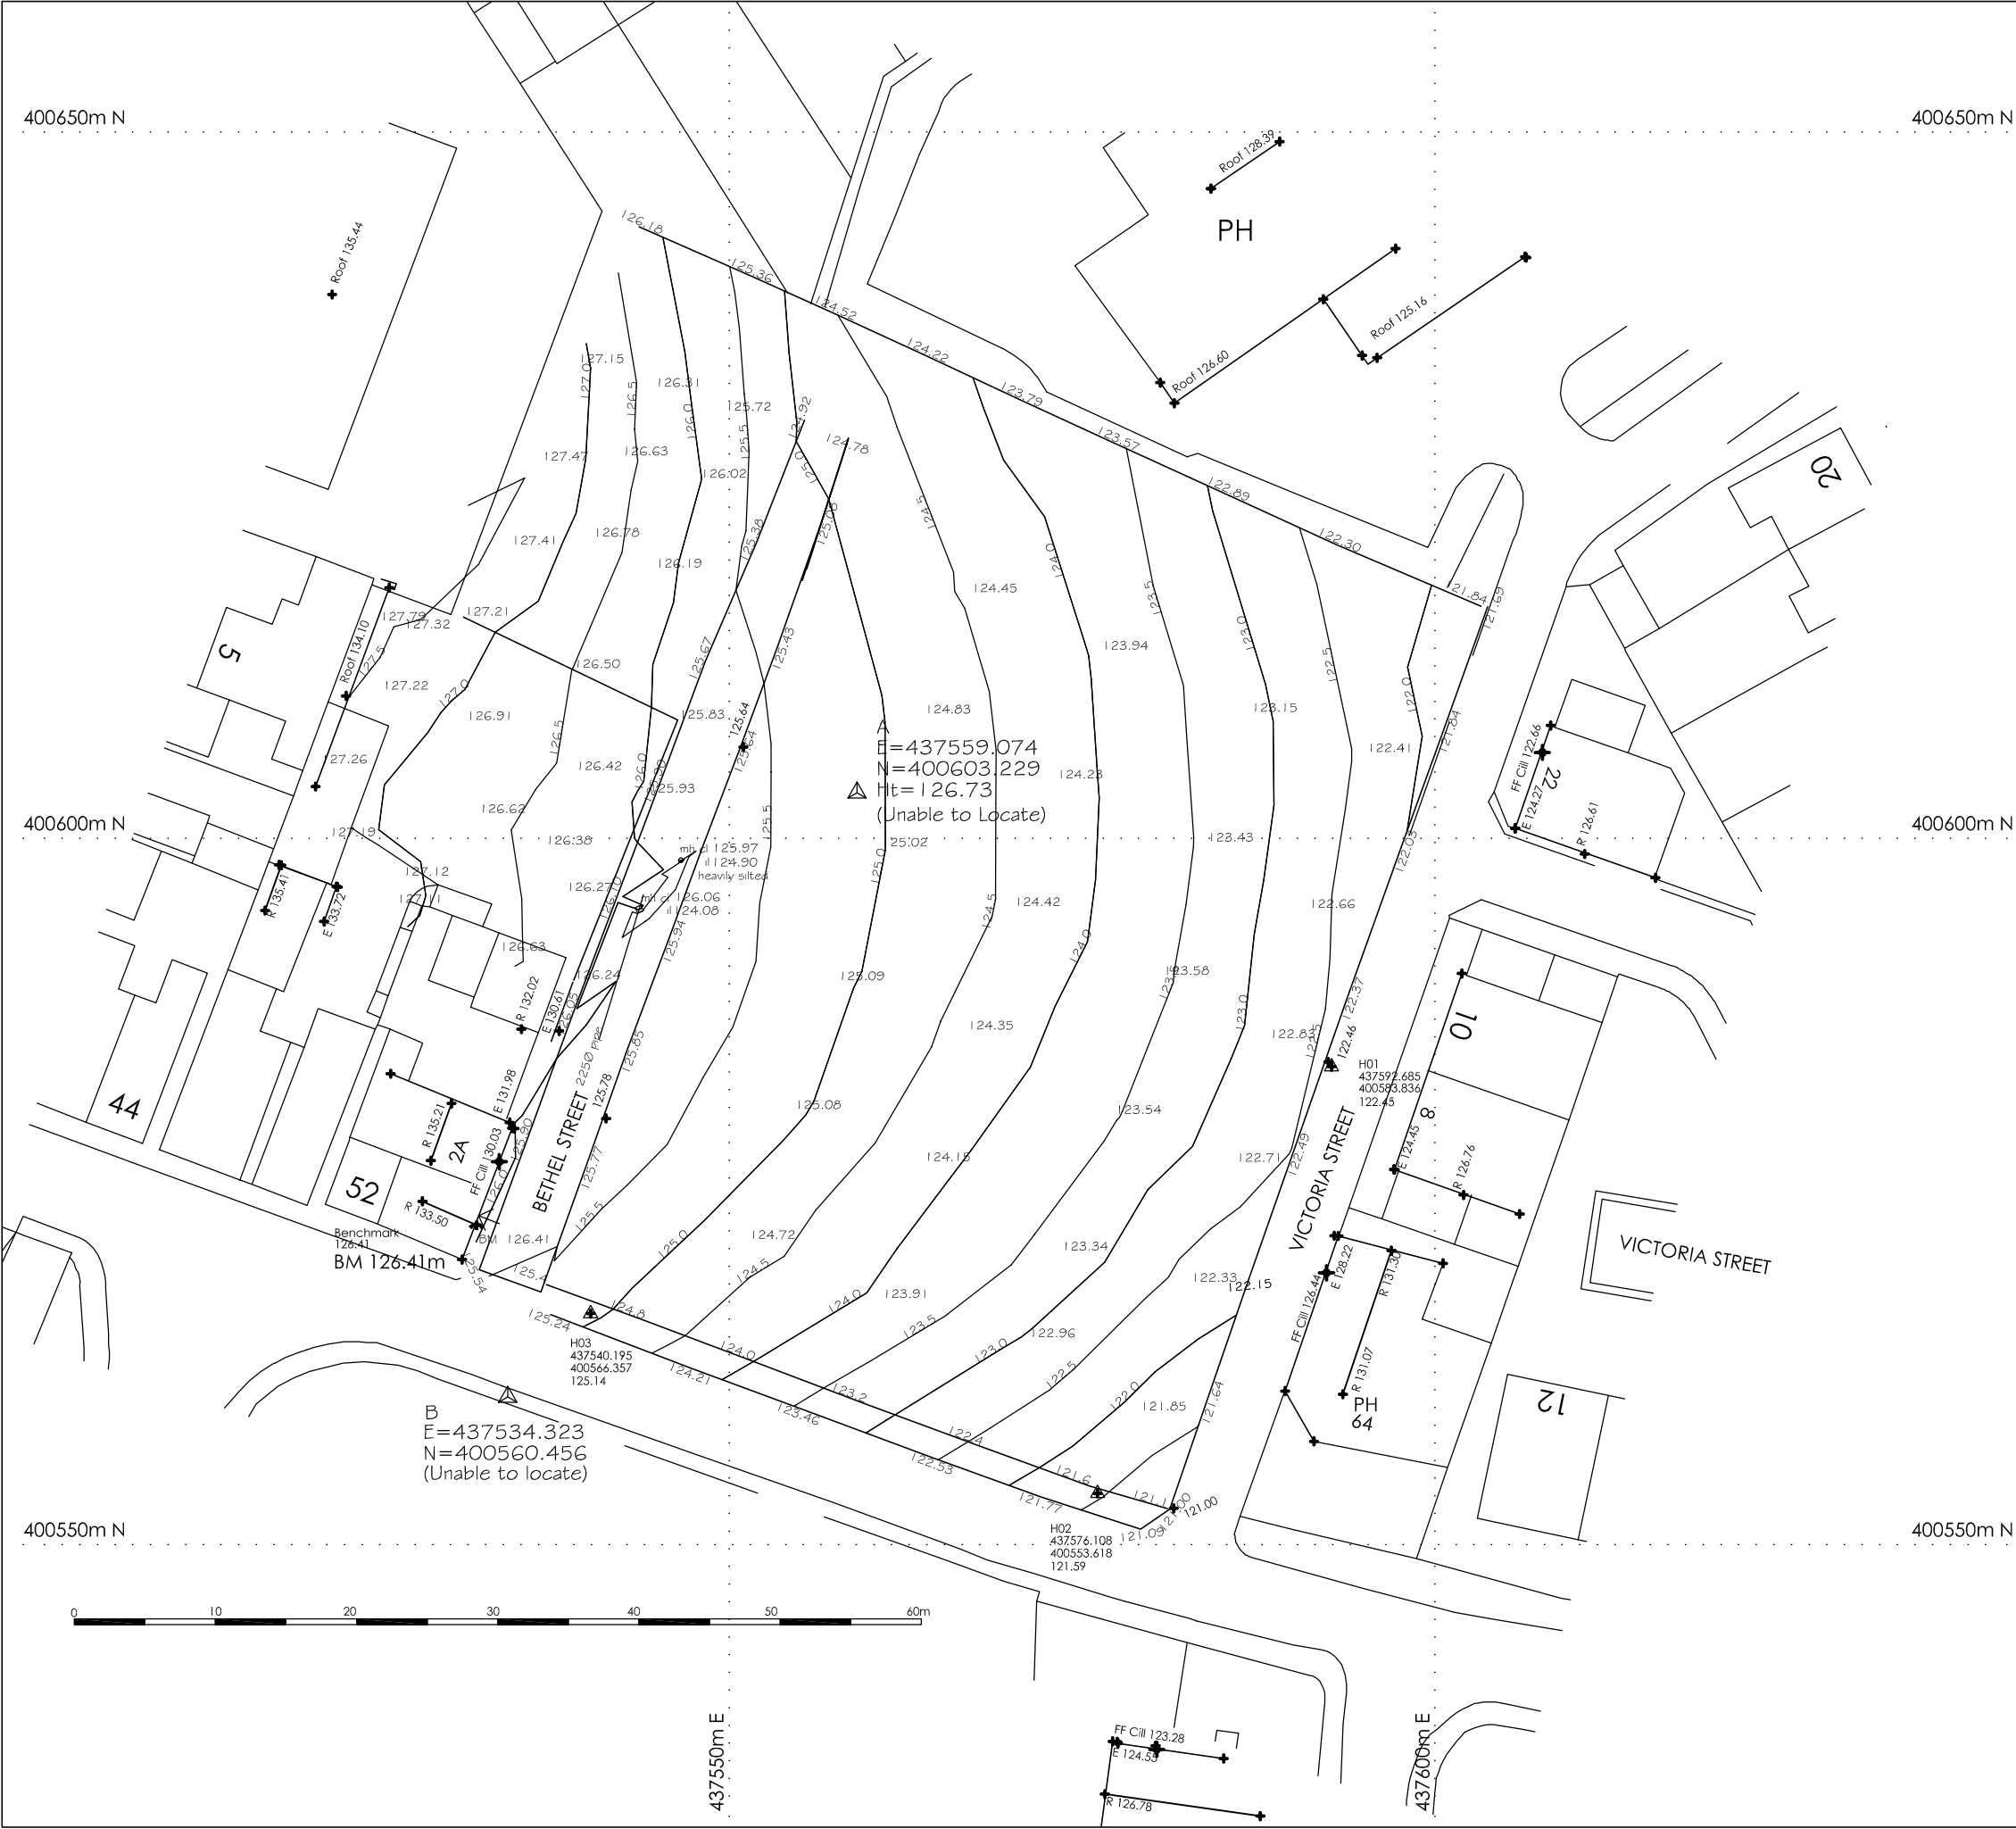

Rev	Details	By	Date
B	Survey Control data	HD#C	07.08.08
C	Adjacent Building Heights	HSL	08.08.08

Revisions			
Rev	Details	By	Date
C	Adjacent Building Heights	HSL	08.08.08

Hughes Design & Construction Services.
18 Billington Road East,
Elmesthorpe,
Leicester.
LE9 7SB
Tel No 01455 843632
Mobile 07957 432345
Fax No 07807 620426
email-hdcsltd@btinternet.com

Bench Mark Information
Value -Levels based on an OSBM shown on plan.

Scale 1:500

Client Bramall Construction Ltd.

Title
Level Survey-Bethel Street, Hoyland.

Surveyed	GHH	Processed	Drawn
Date	Dec 2007	Checked	
CAD file name		Revision No.	C
Drawing No.			