


Street Scene Along Road A

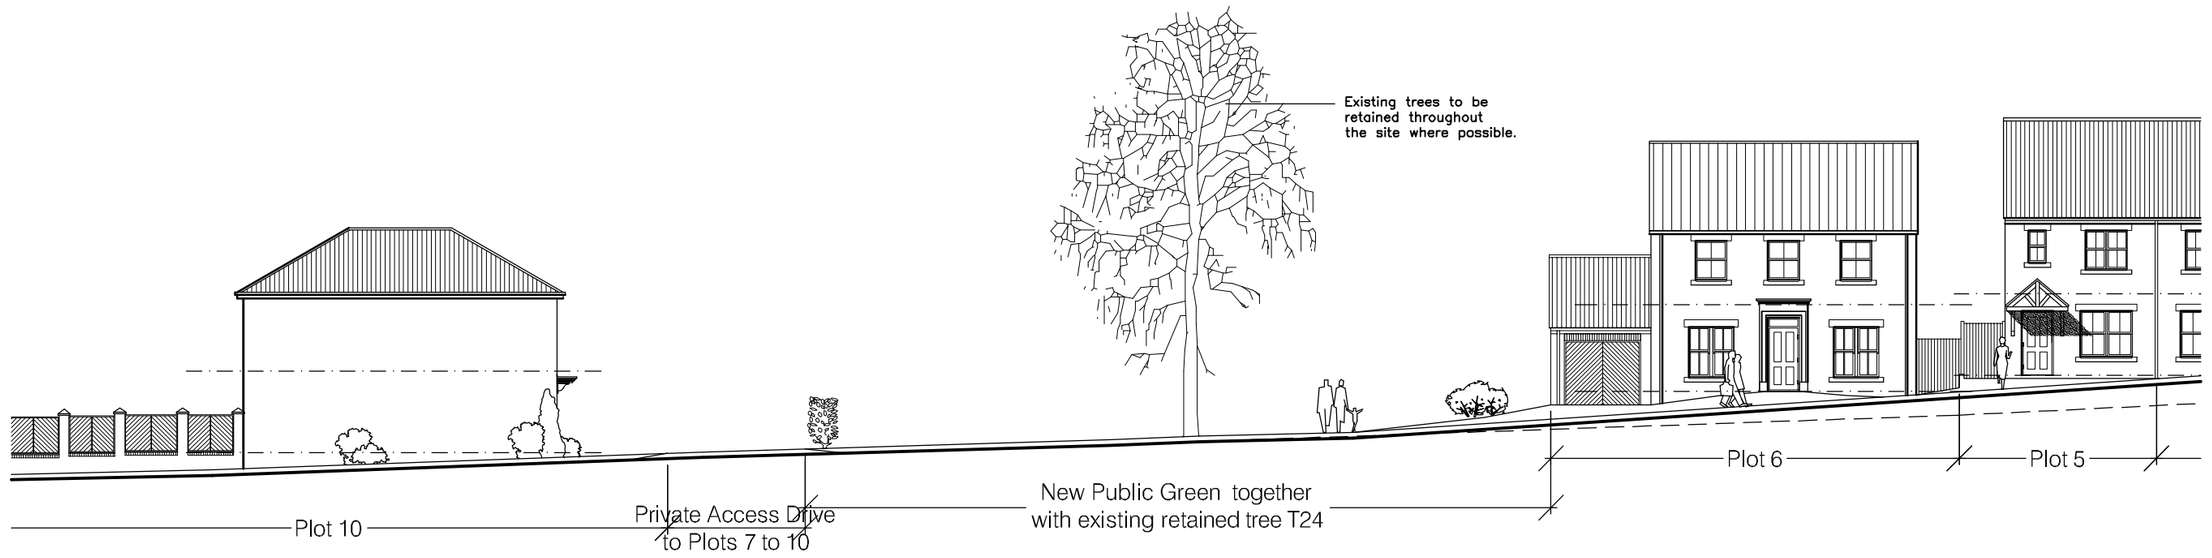

Continuation Street Scene Along Road A

Residential Development at Hall Gardens, Barnsley

THIS DRAWING IS THE COPYRIGHT OF SAUL HOMES

Site Layout

Project:
Development of Land at
Hall Gardens, Brierley
Barnsley, S72 9HT

Title:
Street Scene to Road A
Plots 1 to 10

Scales:	Drawn:	Date:	Checked:
1:500@A2	PJ	11 / 19	

Drawing no: SH / HG / 02

Rev:

Burntwood Office Park
Common Road
Brierley
Barnsley
S72 9ET
T: 01226 707090
F: 01226 707091
info@saulhomes.co.uk
www.saulhomes.co.uk

SAUL HOMES