
Mr J Arkwright
330 Doncaster Road
Barnsley
South Yorkshire

OUTLINE PLANNING APPLICATION
With some matters reserved

CONTENTS


1. O.S. EXTRACTS 1:1250 & 1:500
2. BLOCKPLAN 1:200 existing layout
3. BLOCK PLAN 1:200 proposed layout

QUILL ARCHITECTURE

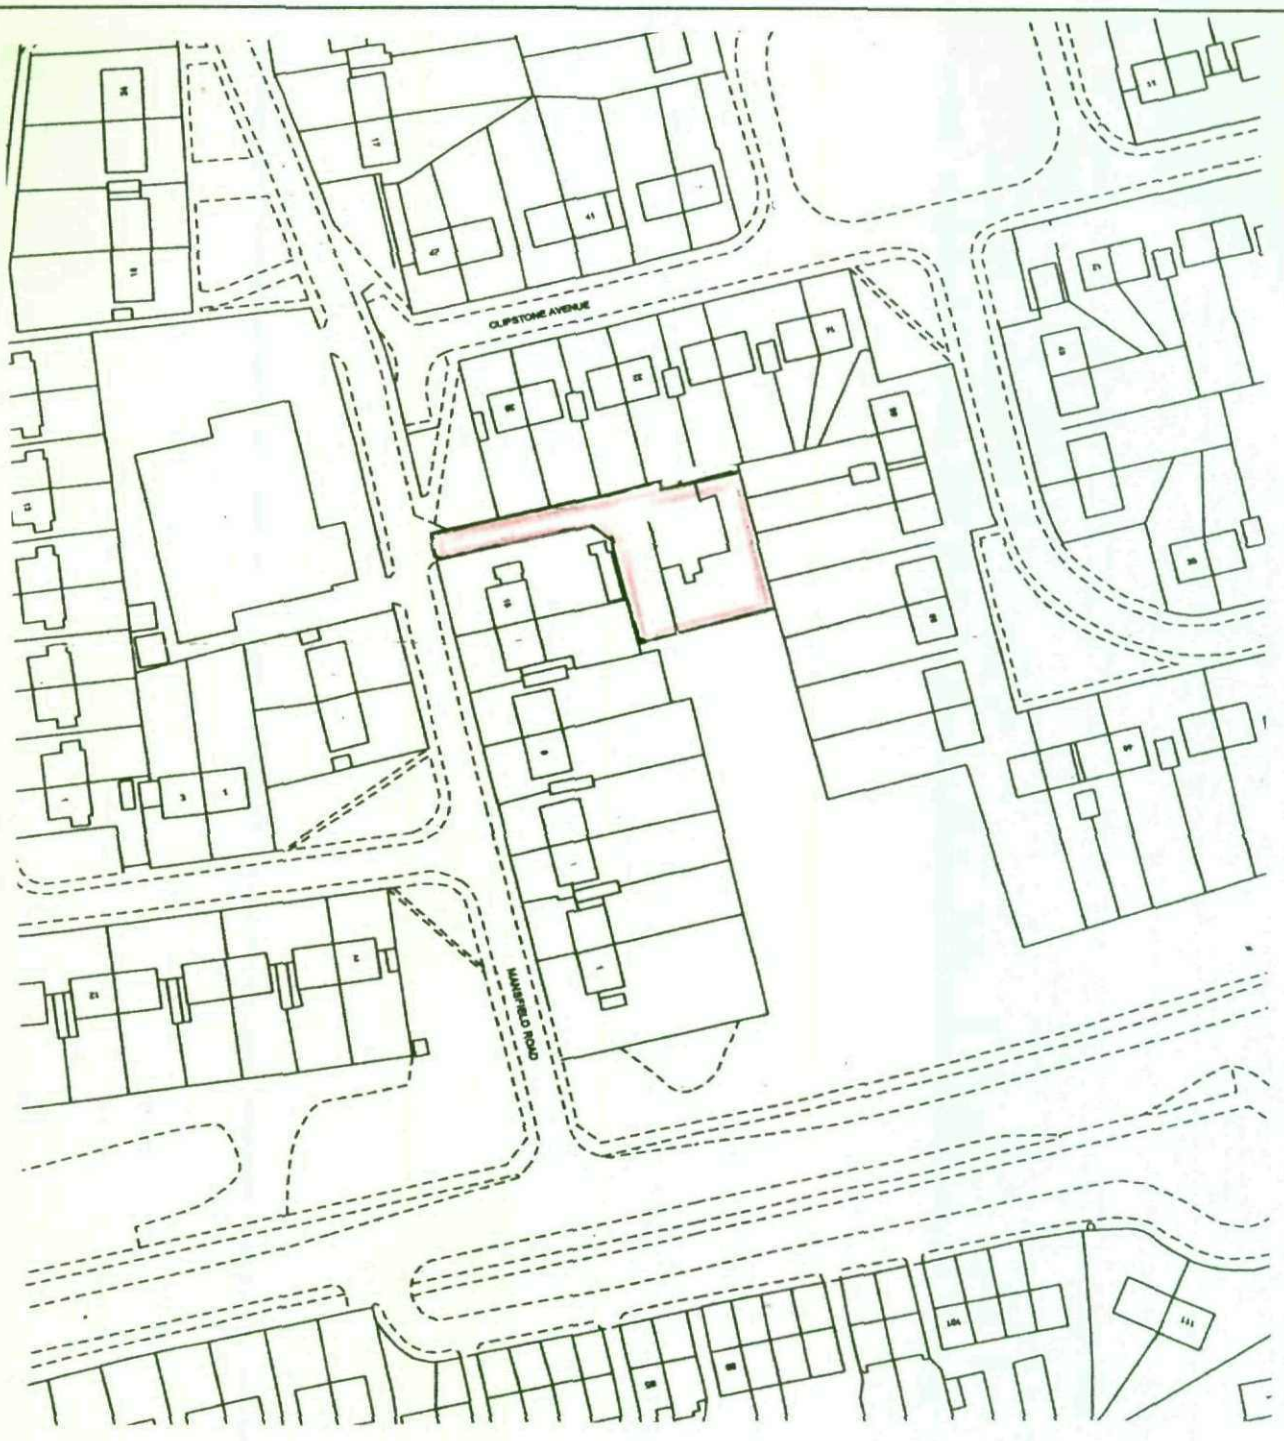



Quill Architecture. TELEPHONE 01226 755446	Title Block plan Scale 1 : 1250
Client Mr J Arkwright 330 Doncaster Rd Barnsley	Site Address Former L.A Council Depot Mansfield Road, Athersley.

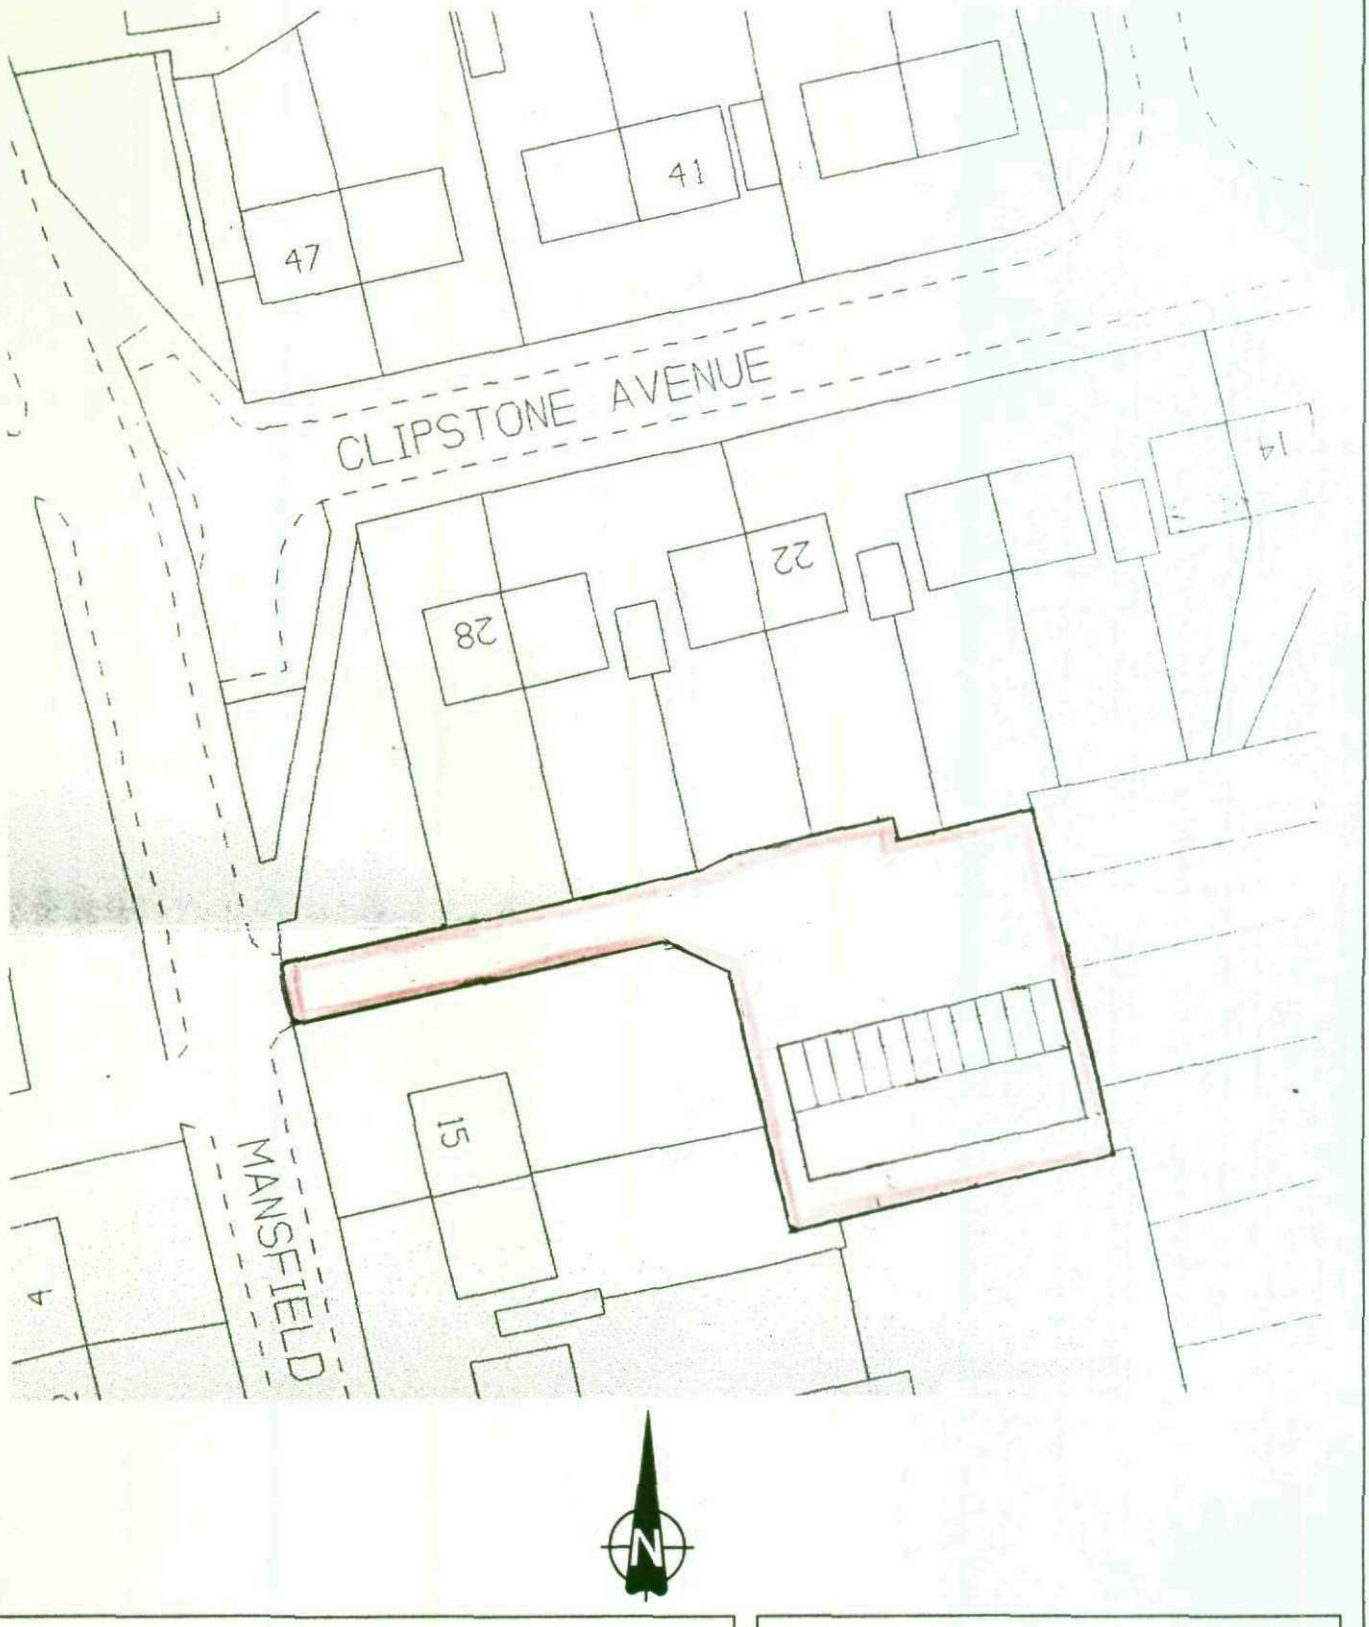

Quill Architecture. TELEPHONE 01226 755446	Title Block plan Scale 1 : 500
Client Mr J Arkwright 330 Doncaster Rd Barnsley	Site Address Former L.A Council Depot Mansfield Road, Athersley.