



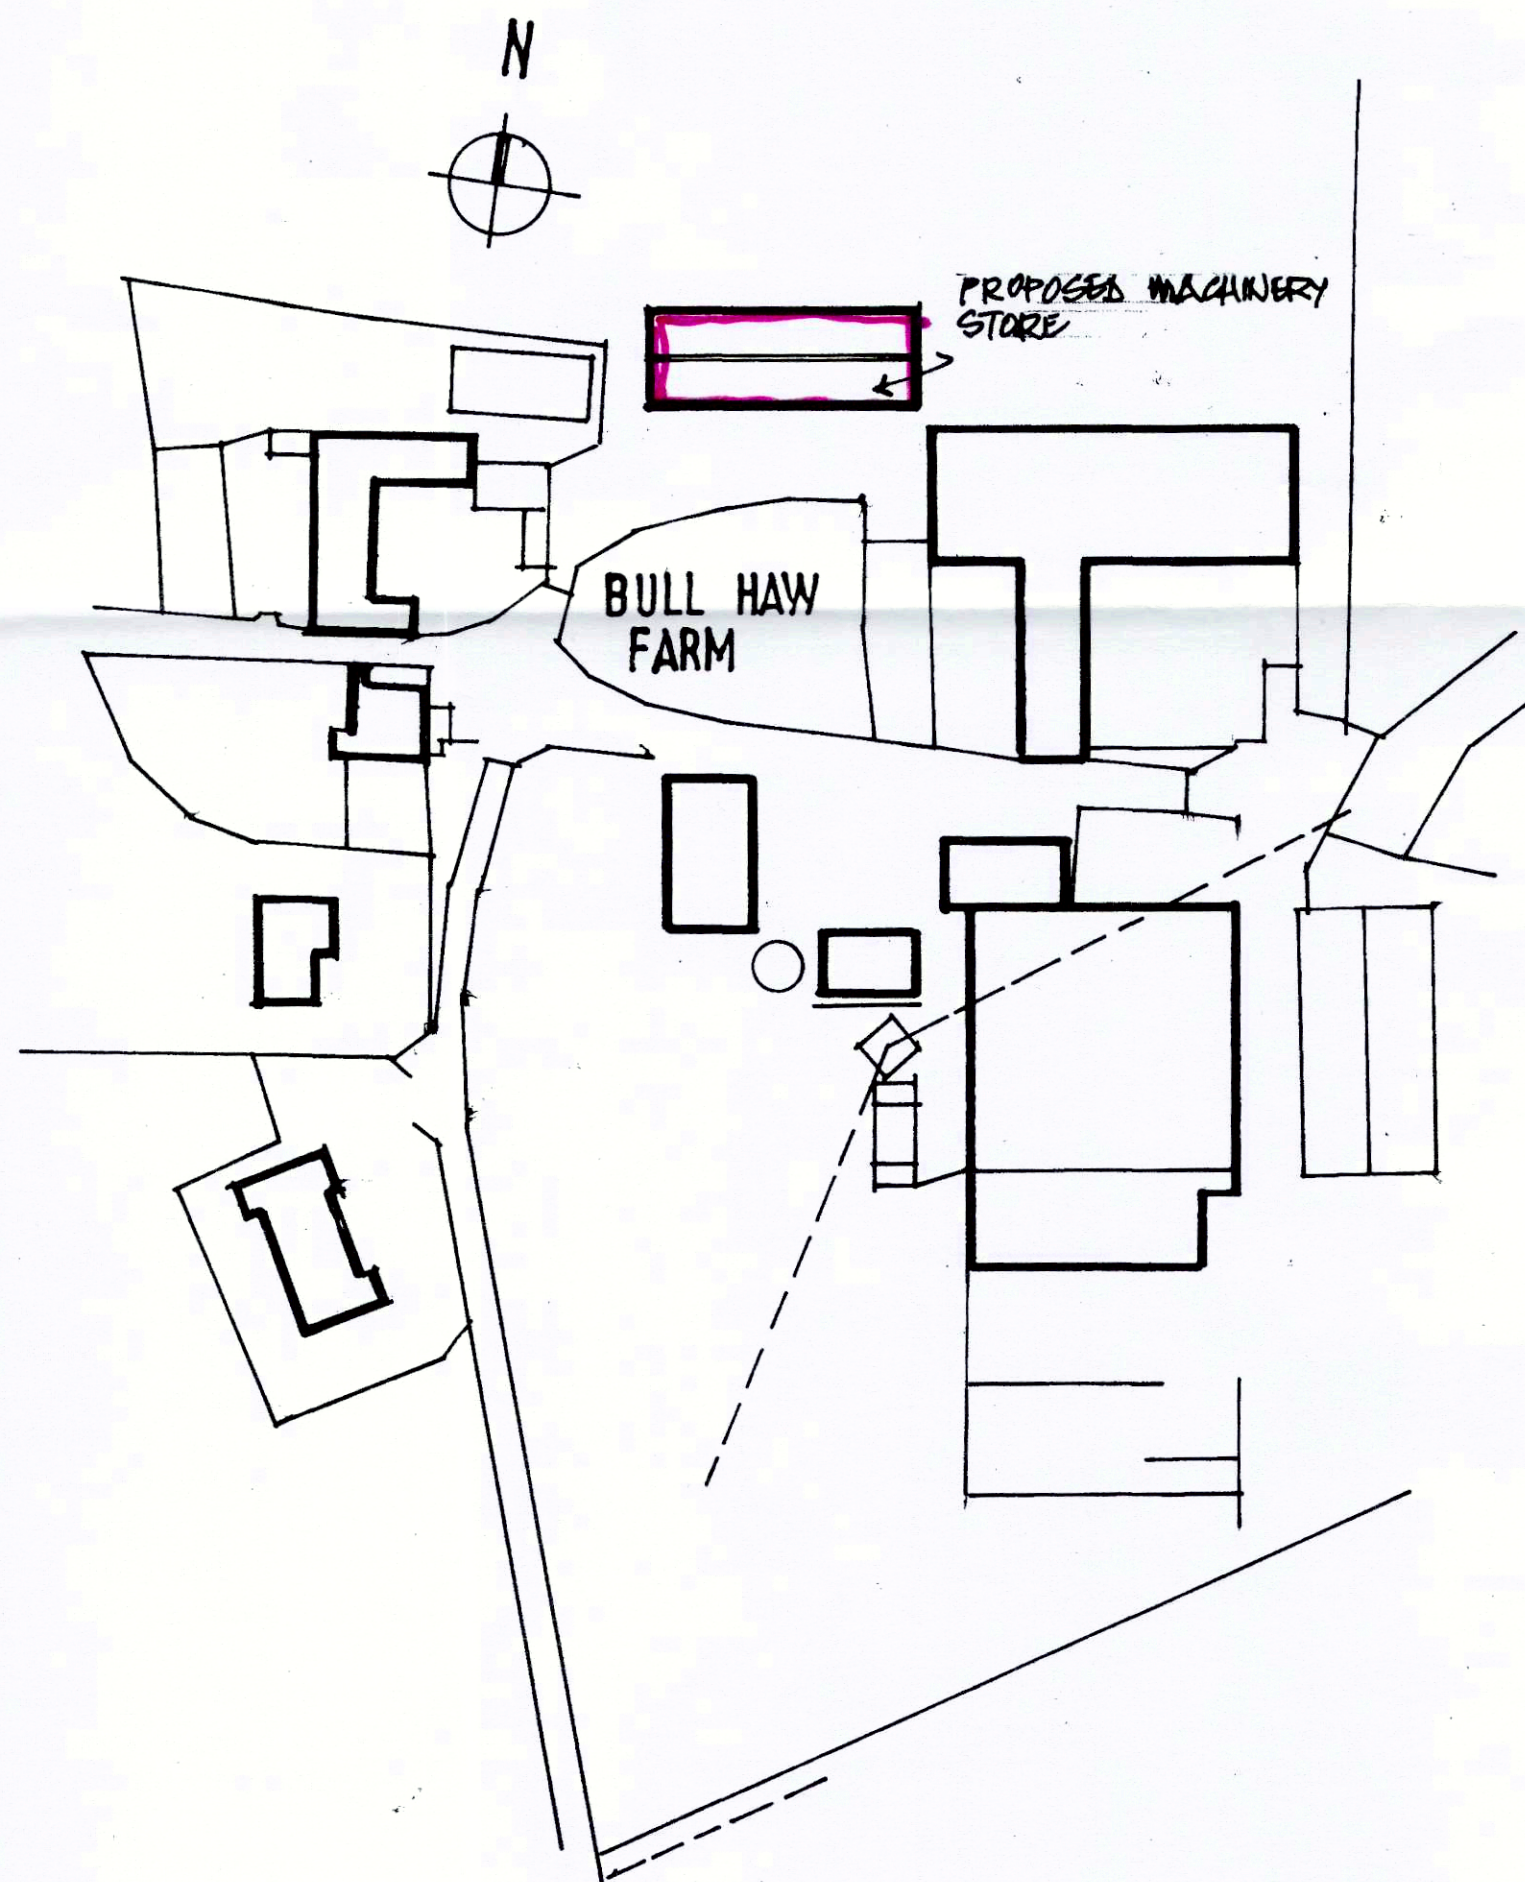

LOCATION PLAN 1:1000

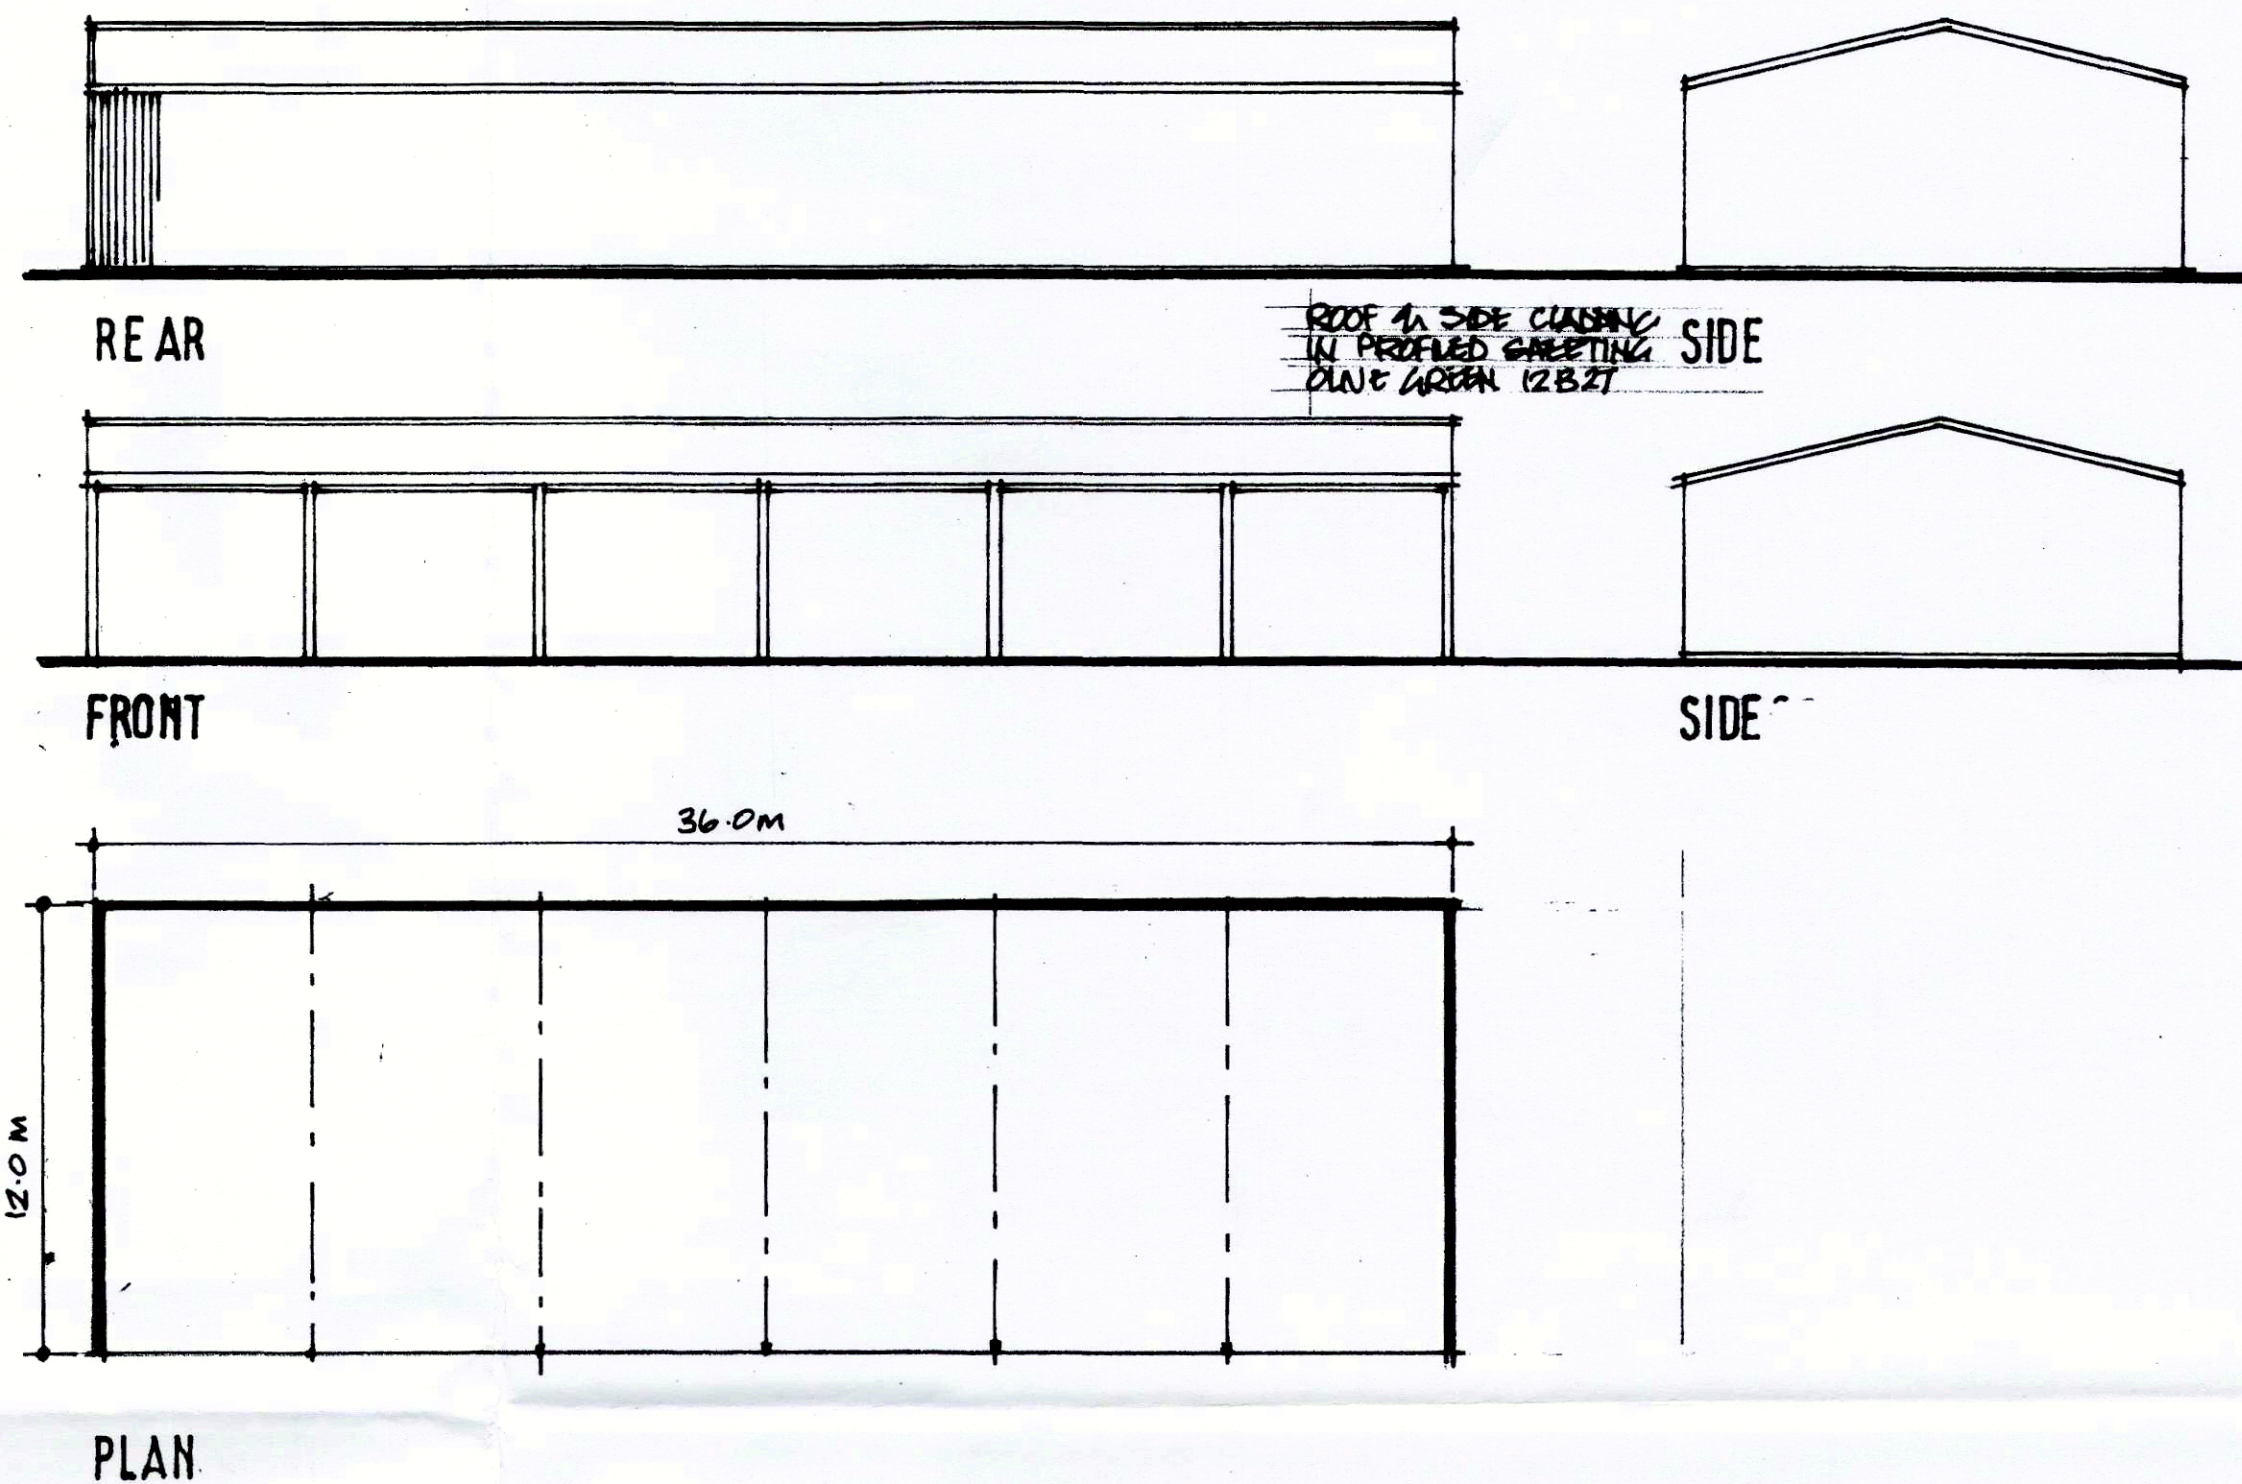

MR P PENROSE
BULL HAW FARM
SILKSTONE
BARNSELY
S75 4NJ

PROPOSED MACHINERY
STORE

BDS
BUILDING DESIGN SERVICES

01226 733224
SCALE 1:200 DATE 4/2/4