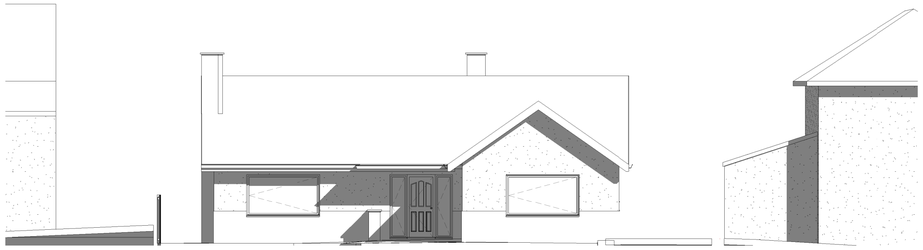

Existing Front Elevation

1 : 100

Existing South Elevation

1 : 100

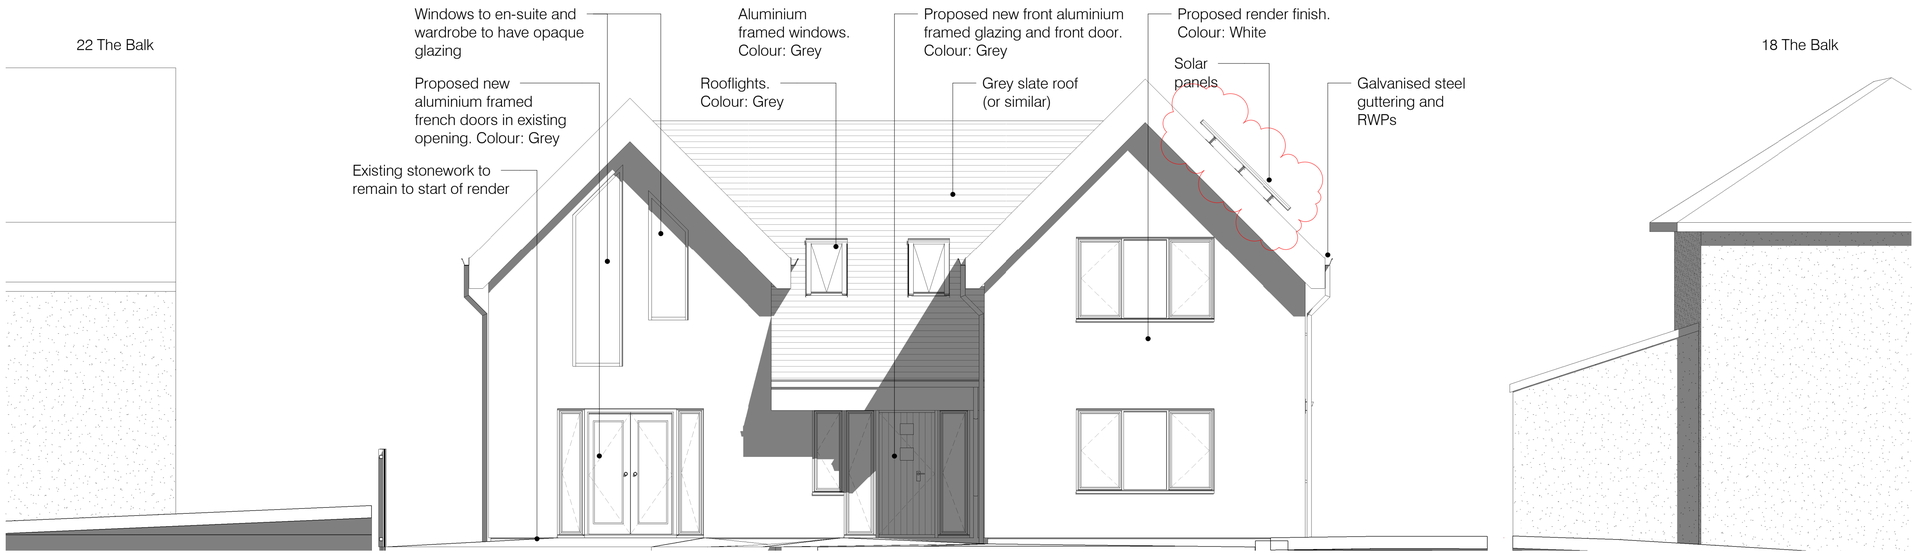

Proposed Front Elevation

1 : 50

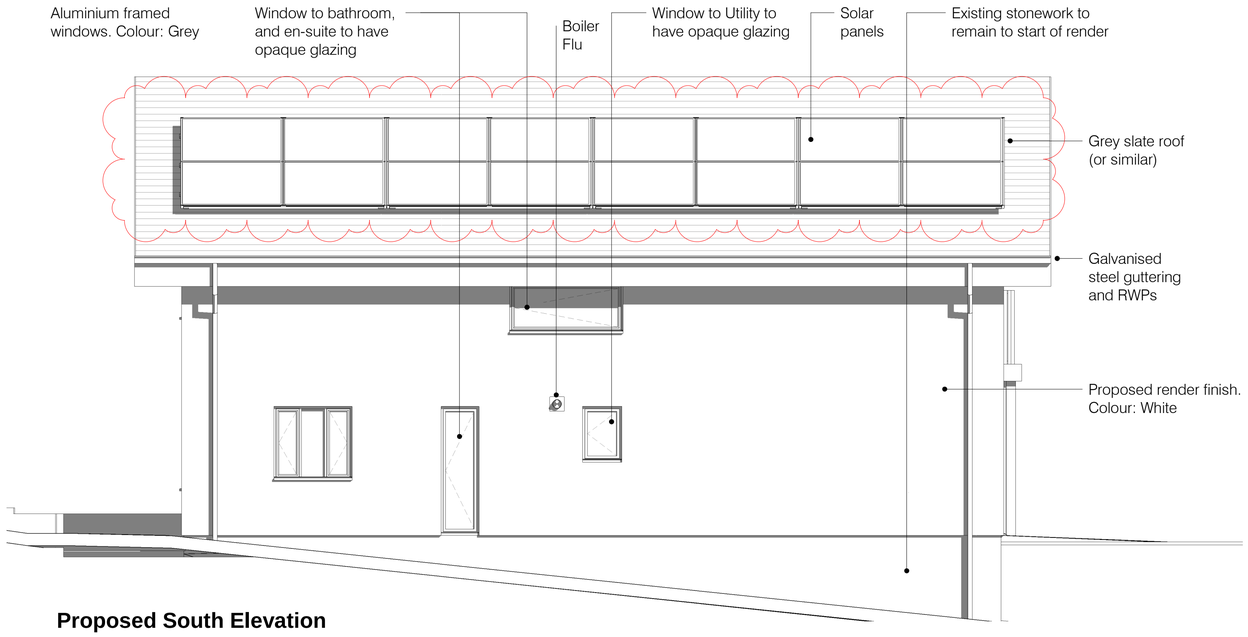

Proposed South Elevation

1 : 50

Rev	Date	Description	By	Chk
1	21/02/20	Existing Dormer window and solar panels now shown on elevations	CW	
0	11/02/20	FIRST ISSUE: Issued to Barnsley Metropolitan Borough Council	CW	-

PLANNING

CLIENT
MR & MRS WALKER

PROJECT
Remodel and Extension 20 THE BALK

TITLE
Ex & Pr Elevations - Front & South

CREATION DATE	SCALE @ A1	DRN	CHK	STATUS
11/02/2020	As indicated	CW	-	PI

SHEET NO.
WALKER - 20002

REVISION
1

© COPYRIGHT: ALL RIGHTS RESERVED.
THIS DRAWING MUST BE READ IN CONJUNCTION WITH ALL OTHER RELEVANT DRAWINGS AND INFORMATION.
THE DRAWING DIMENSIONS MUST BE REPORTED IMMEDIATELY.
THE DRAWING OR INFORMATION MUST NOT BE USED FOR CONSTRUCTION UNLESS EXPRESSLY ISSUED FOR CONSTRUCTION

PLOT DATE: 11/02/2020 13:39:27

1:50 0 1 2 3 4 5 m

1:100 0 2 4 6 8 10 m