
406000m

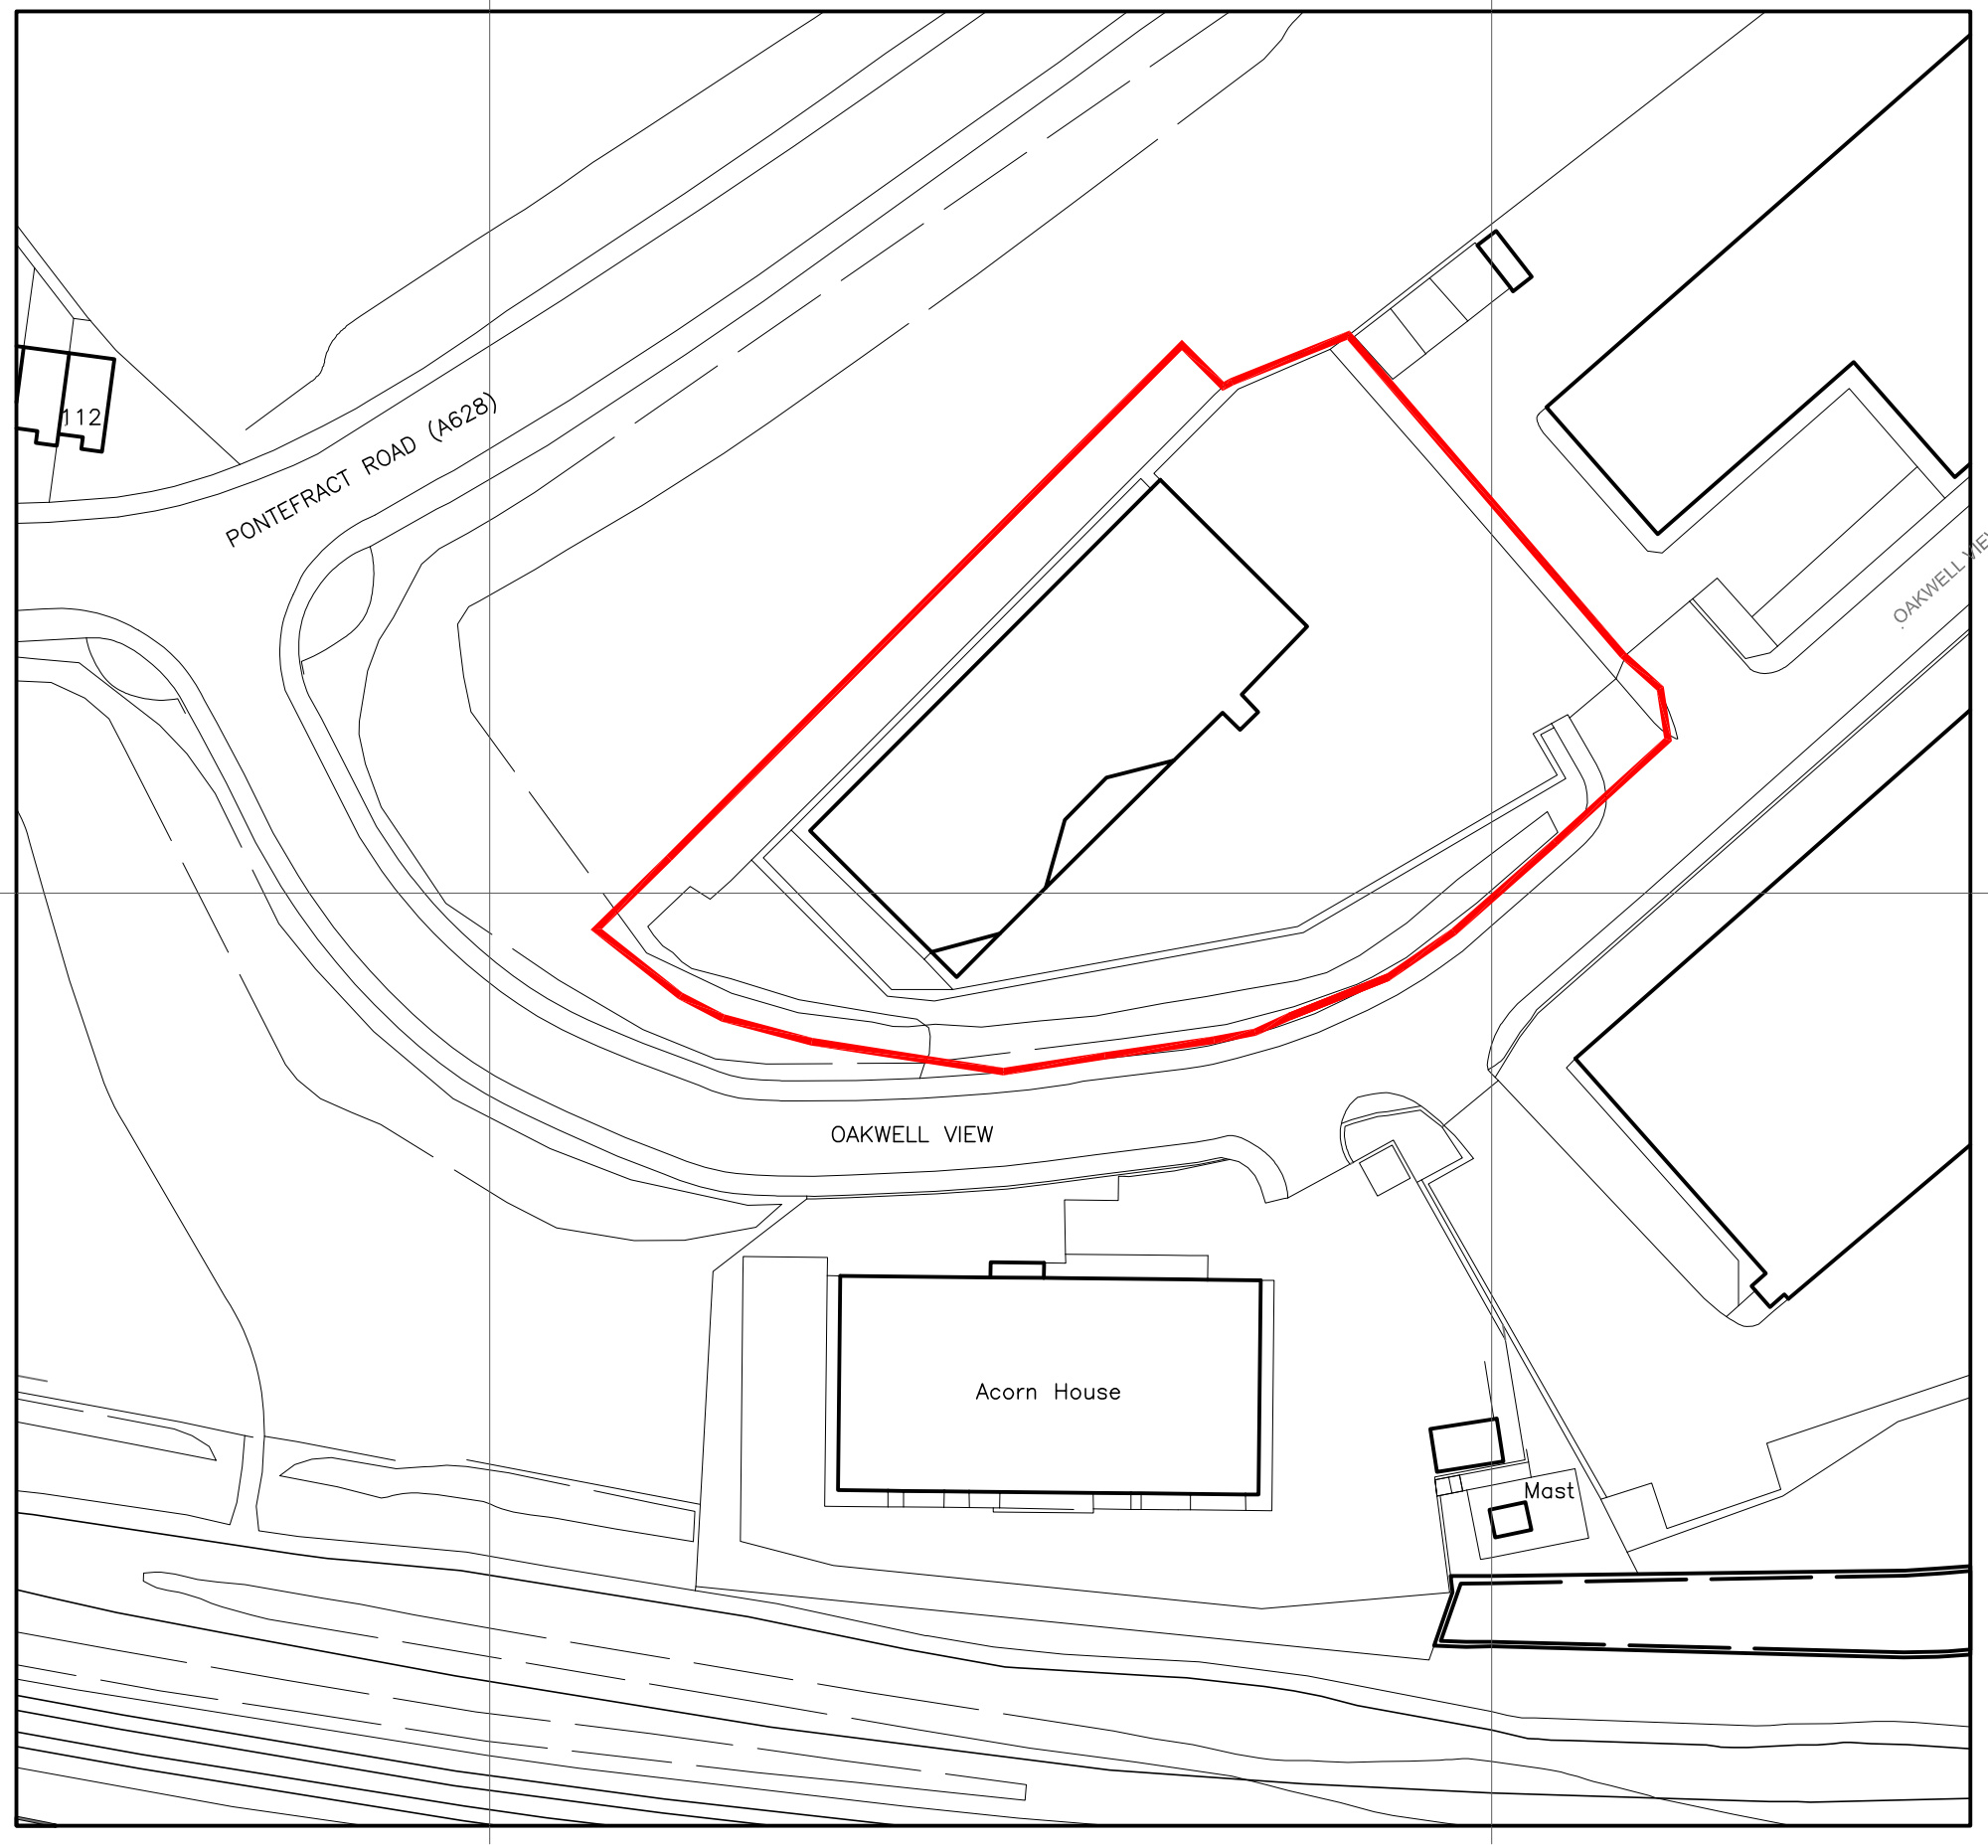

NOTE :
THIS DRAWING HAS BEEN PREPARED FROM REPRODUCED INFORMATION NO GUARANTEE OF ITS ACCURACY CAN BE GIVEN UNTIL SUCH TIME AS A FULL SITE SURVEY HAS BEEN UNDERTAKEN

SITE LOCATION PLAN
scale 1:750

0 50m

Dixon Dawson Chartered Architects
Moor Oaks Lodge
6 Moor Oaks Road
Broomhill
Sheffield
S10 1BX

T 0114 2683888
F 0114 2683007
E gdd@dixondawson.co.uk

planning issue

Do not scale. All setting out dimensions to be site confirmed prior to works commencing and any discrepancies confirmed to architect. This drawing is to be read in conjunction with all other architectural and structural engineers drawings.

REVISION A 02 FEBRUARY 2016
RED LINE BOUNDARY REVISED AS REQUESTED BY CLIENT TO AVOID EXISTING HIGHWAY LAND
. GRW

PROPOSED SITE EXPANSION
MOTOR DEALERSHIP, BARNSLEY
for BURROWS MOTOR COMPANY LIMITED

SITE LOCATION PLAN 1:750@A3

Date:	Drawn:	Checked:	
05/05/15	GRW		**8394s/01A**