LEE LANE, ROYSTON

Parameters Plan

mck associates limited
architecture | building surveying | urban design

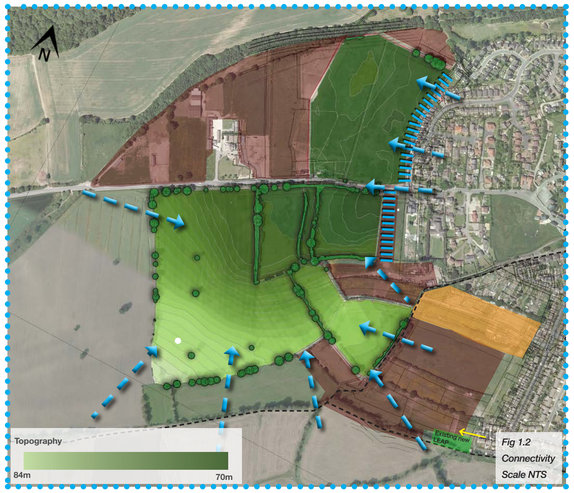


Fig 1.2
Connectivity
Scale NTS

Site boundary existing housing
Existing Public Footpath
Views
Allotments
Existing hedgerow and trees
Proposed land allocation




Site boundary
Schools
Existing routes to local amenities
Bus stops
Existing pedestrian/ cycle link
Green belt
Shops
New pedestrian/ cycle priority movement network connects open space areas and local amenities
Amenity green spaces




Indicative Schedule of Accommodation

House Type	Size	Amount
2 Bedroom House	650	20
3 Bedroom House	850	60
4 Bedroom House	1250	100
5 Bedroom House	1600	20

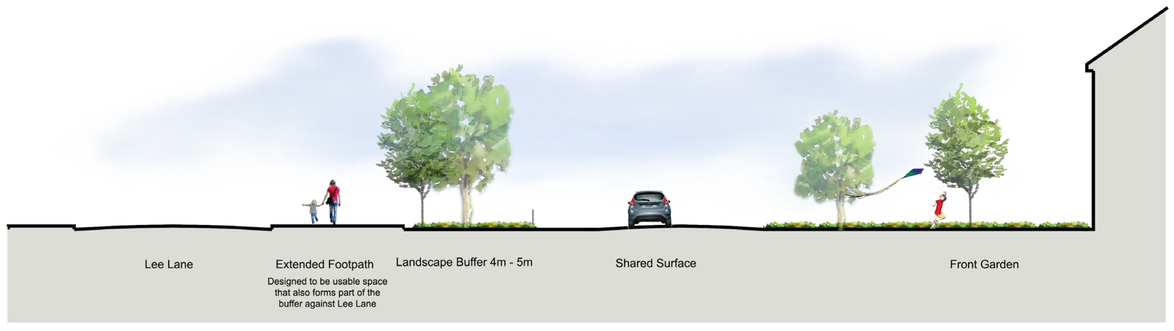

Section A - A

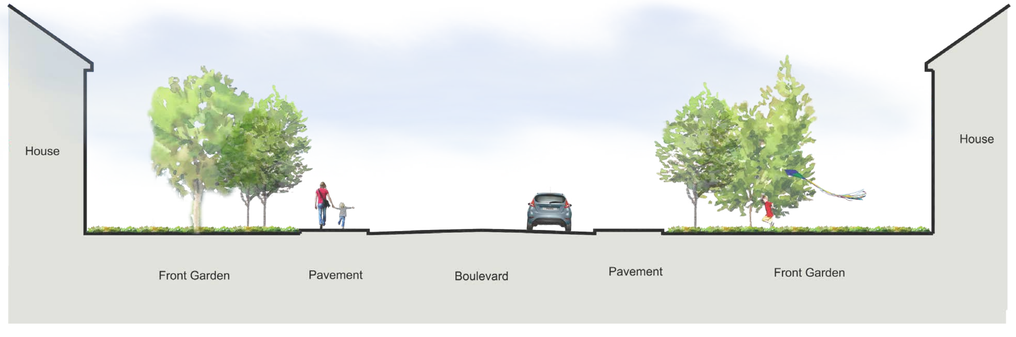

Section B - B

Drawing Number: 10-083-PP01 Rev A Drawn: M.King Date: Feb 14