
A3

1) This drawing and the design and details depicted thereon are the copyright of Peter Dimberline Chartered Architect.
2) All dimensions on this drawing are to be checked by the Contractor and any discrepancies are to be reported to the Architect.
3) Do not scale critical dimensions off this drawing.
4) Contractor to ensure that all Health & Safety requirements (CDM Regulations) in relation to this project will be complied with.

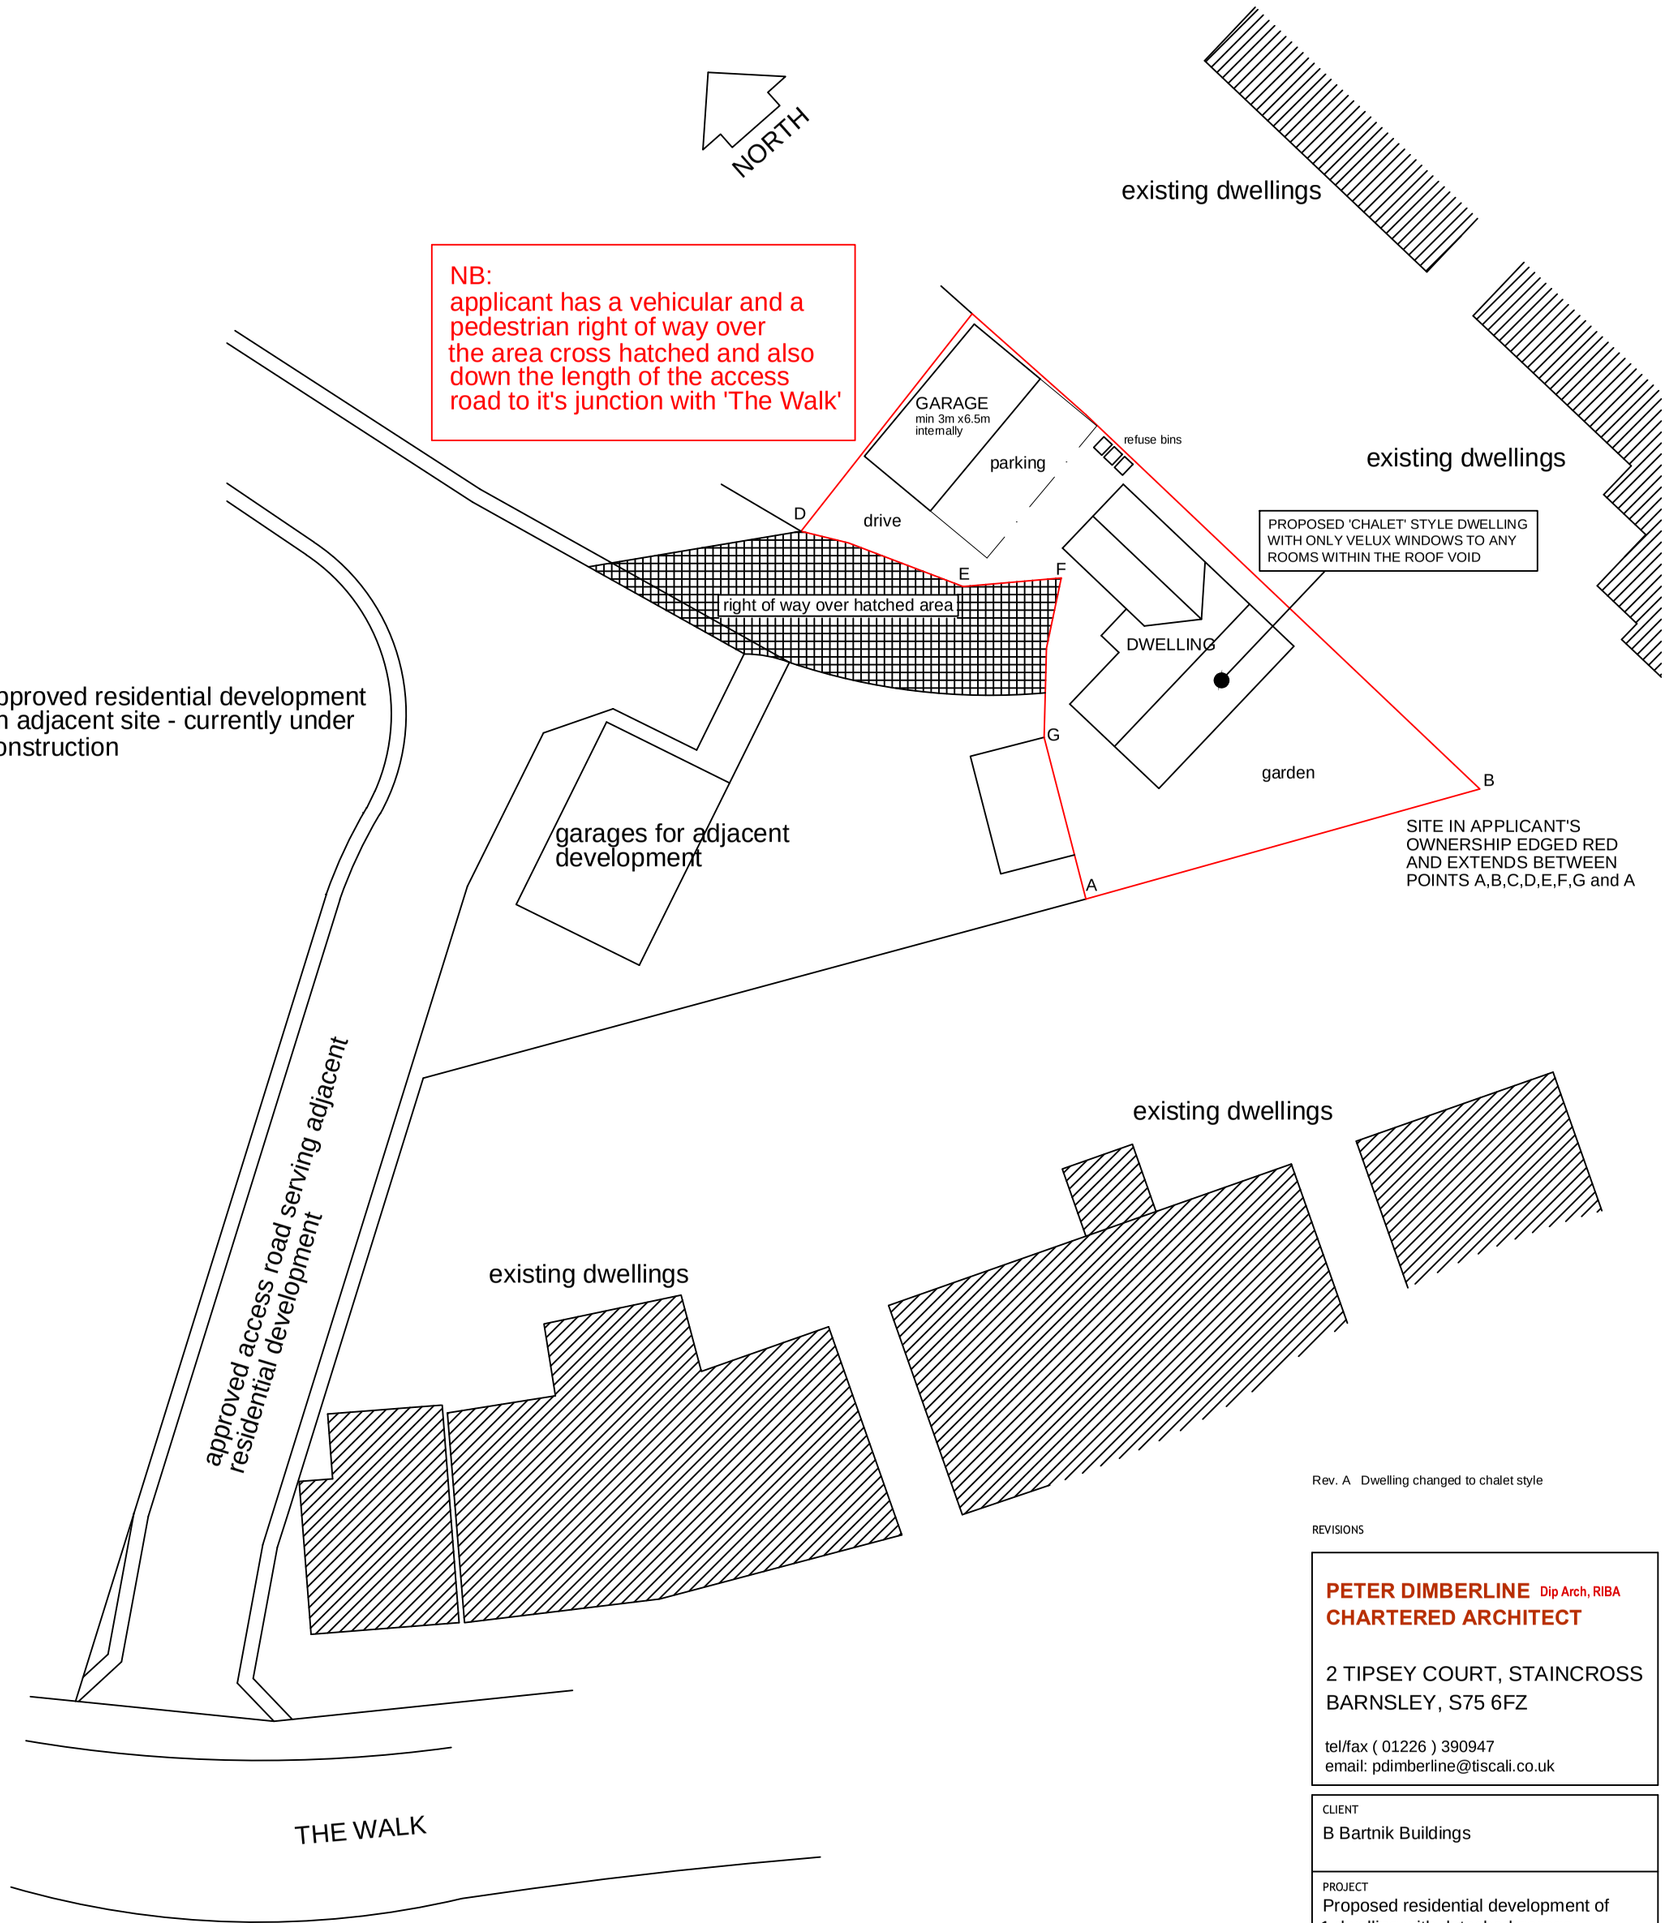

PROPOSED SITE LAYOUT AT 1:250 at A3

Rev. A Dwelling changed to chalet style

REVISIONS

PETER DIMBERLINE Dip Arch, RIBA
CHARTERED ARCHITECT

2 TIPSEY COURT, STAINCROSS
BARNSLEY, S75 6FZ

tel/fax (01226) 390947
email: pdimberline@tiscali.co.uk

CLIENT	B Bartnik Buildings
PROJECT	Proposed residential development of 1 dwelling with detached garage
LOCATION	Site off 'The Walk', Birdwell, Barnsley
DRAWING	Proposed site layout for outline planning application purposes
SCALES 1:250 at A3	DATE June'18
DWING No. 2018/09/01 REV. A	DRAWN BY PD