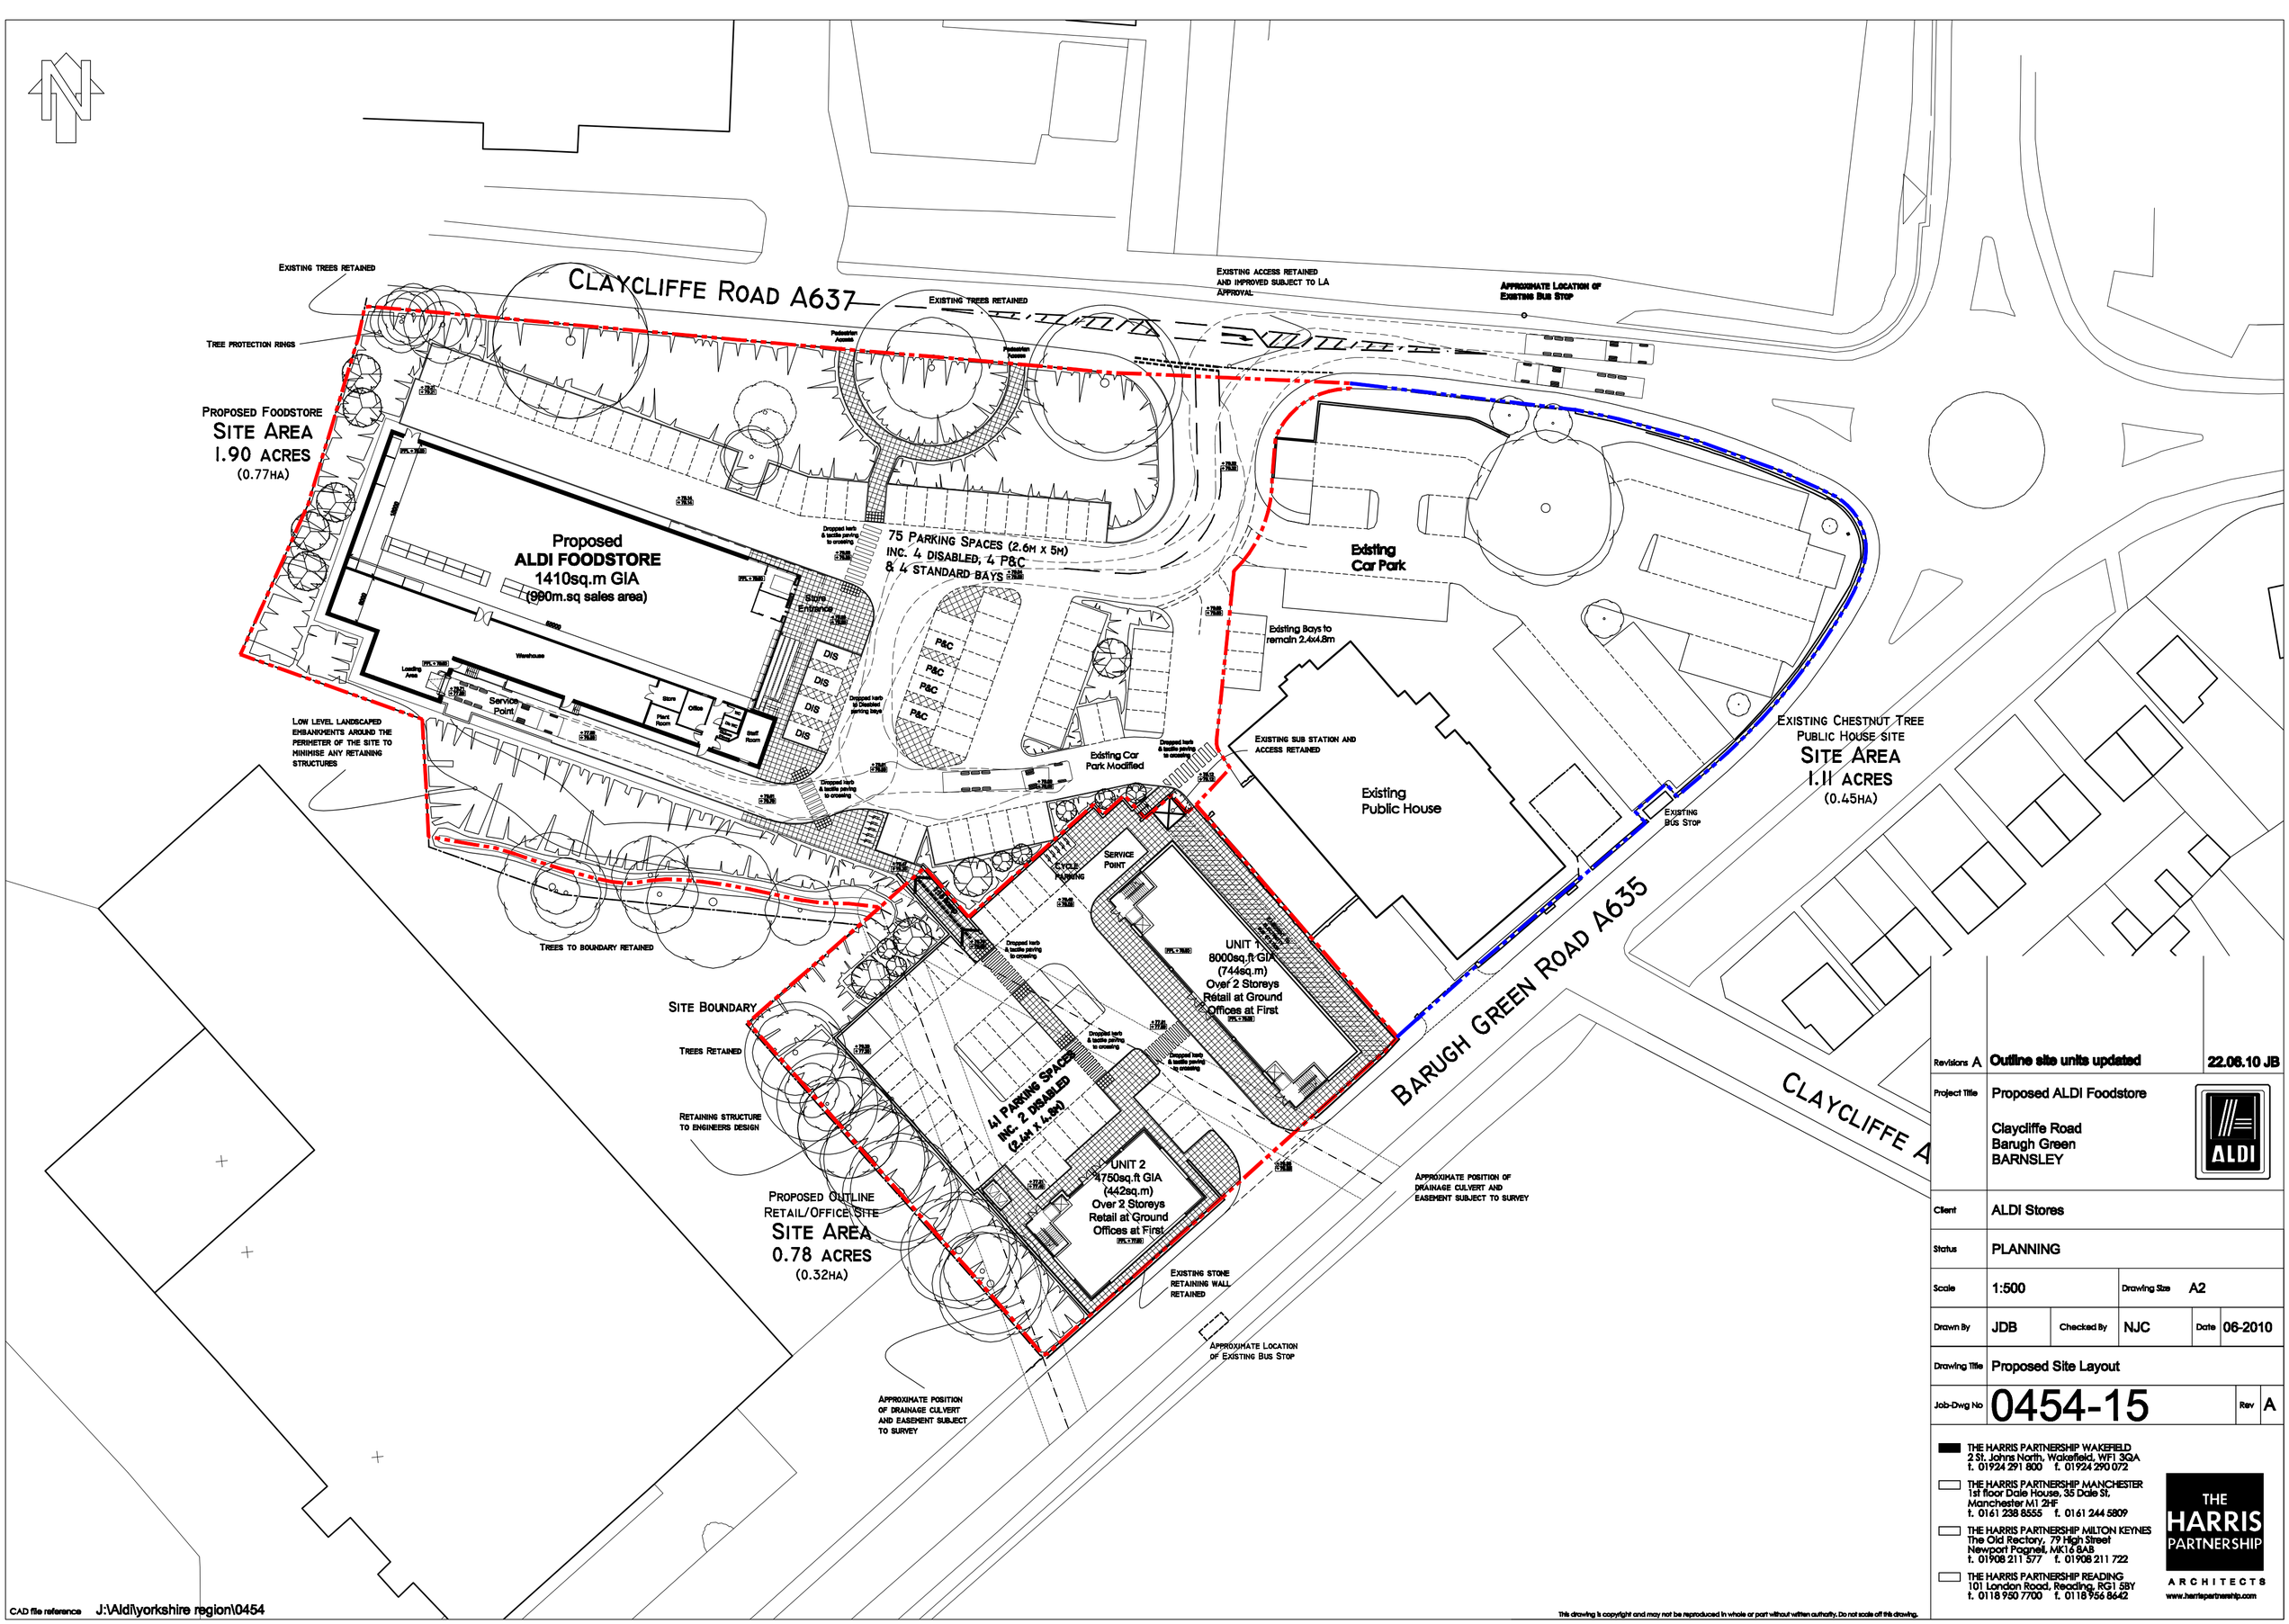


Revisions A	Outline site units updated				22.06.10 JB
Project Title	Proposed ALDI Foodstore Claycliffe Road Barugh Green BARNSLEY				
Client	ALDI Stores				
Status	PLANNING				
Scale	1:500		Drawing Size	A2	
Drawn By	JDB	Checked By	NJC	Date	06-2010
Drawing Title	Proposed Site Layout				
Job-Dwg No	0454-15			Rev	A

THE HARRIS PARTNERSHIP WAKEFIELD
2 St. Johns North, Wakefield, WF1 3QA
t. 01924 291 800 f. 01924 290 072

THE HARRIS PARTNERSHIP MANCHESTER
1st floor Dale House, 35 Dale St,
Manchester M1 2HF
t. 0161 238 8555 f. 0161 244 5809

THE HARRIS PARTNERSHIP MILTON KEYNES
The Old Rectory, 79 High Street
Newport Pagnell, MK16 8AB
t. 01908 211 577 f. 01908 211 722

THE HARRIS PARTNERSHIP READING
101 London Road, Reading, RG1 5BY
t. 0118 950 7700 f. 0118 956 8642

THE HARRIS PARTNERSHIP
ARCHITECTS
www.harrispartnership.com

CAD file reference J:\Aldi\yorkshire region\0454

This drawing is copyright and may not be reproduced in whole or part without written authority. Do not scale off this drawing.