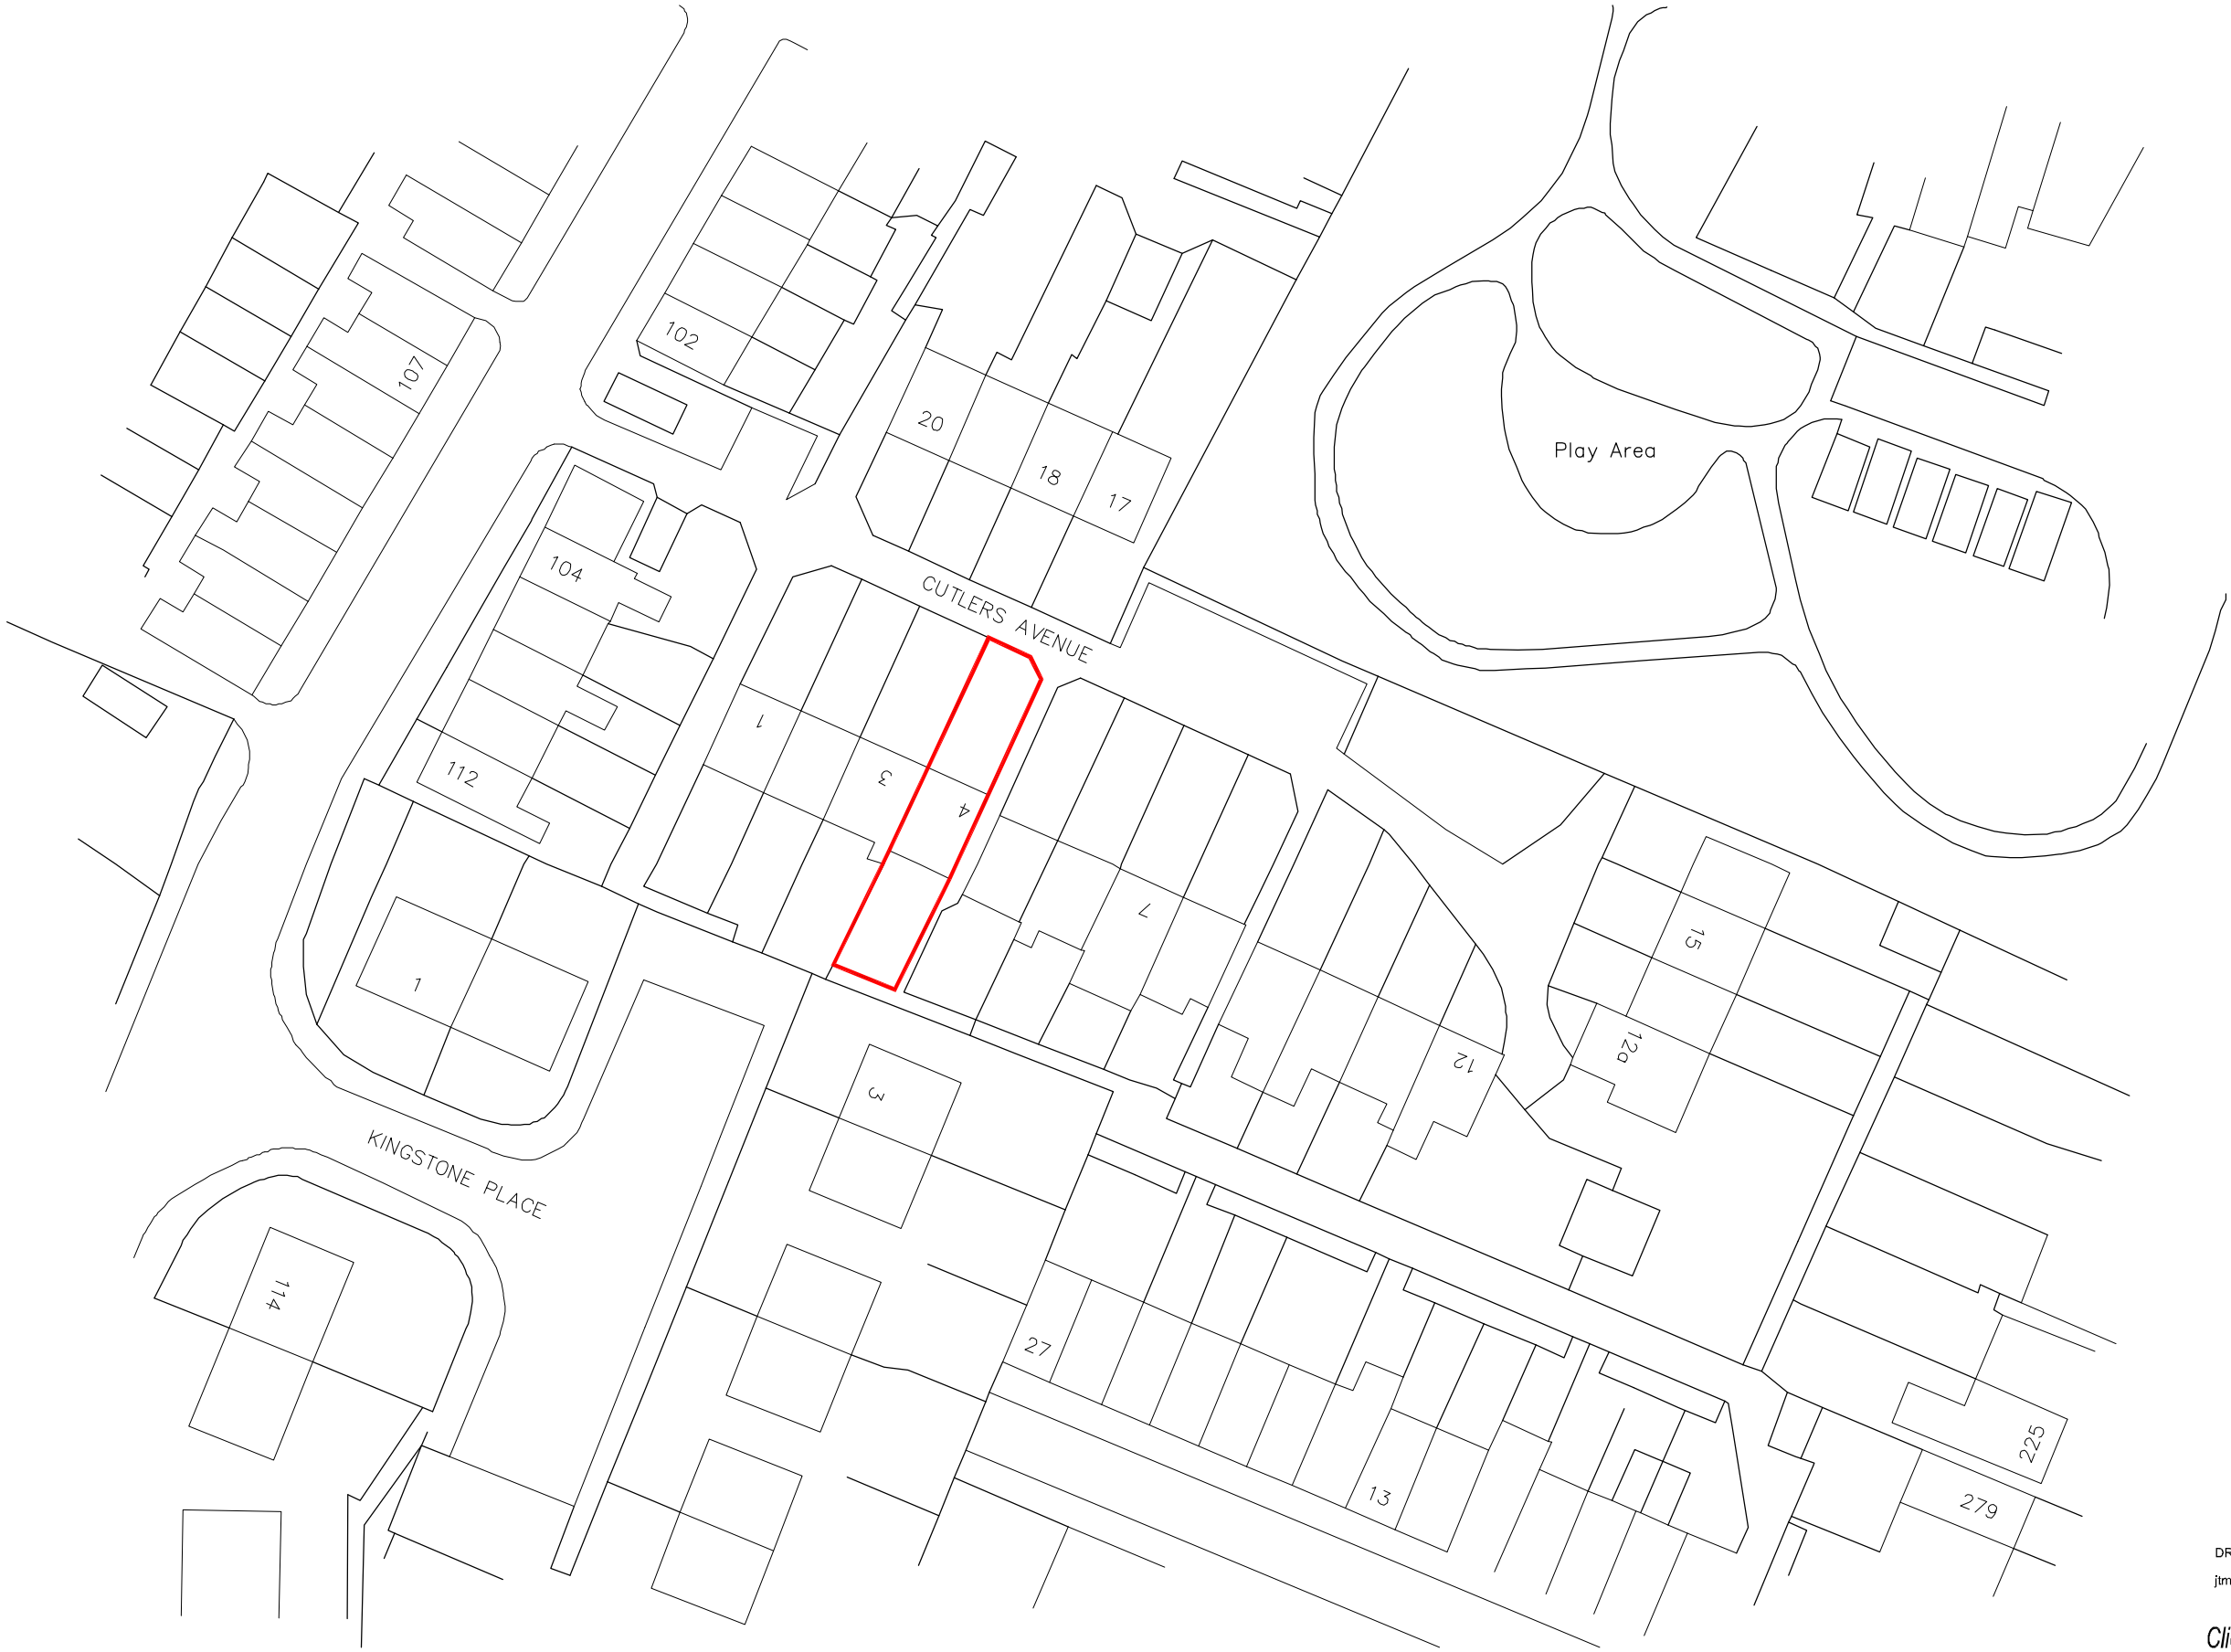


LOCATION PLAN 1:500

DRAWN	CHECKED	DATE	SCALE	REVISION
jtm	-	06/2009	1.100	-

Client	*Gary and Vanessa Butcher*
Job	*CUTLERS AVENUE*
Title	*LOCATION PLAN*
Dwg. No.	*PR-OS*

© COPYRIGHT EXISTS ON THE DESIGNS AND INFORMATION SHOWN ON THIS DRAWING
The Contractor must verify all dimensions on site before making shop drawings or commencing work of any kind. No dimensions to be scaled from this drawing. Architect to be notified of any discrepancies in dimensions immediately.