

179/500

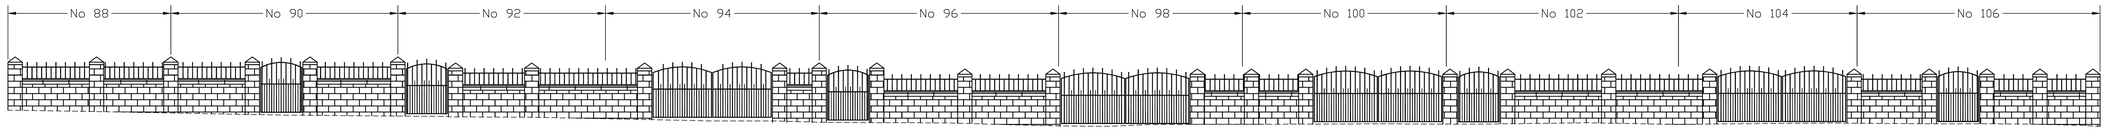

ELEVATION SHOWING WOOD
LANE BOUNDARY

(SCALE 1:50)

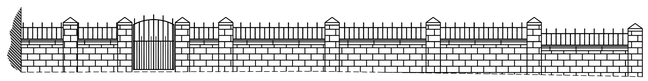

ELEVATION SHOWING BOUNDARY
WALL IN GRAYS ROAD


(SCALE 1:50)

Notes:

1. All works and materials shall be in accordance with the "Specification for Highway Works" as extended or amended by The South Yorkshire Laboratory Specifications for the Supply of Materials for use in Highway Works and the requirements of Barnsley MBC
2. All levels relate to Ordnance Datum
3. Kerbing type "K4/100" shall be laid across the threshold of the proposed gateways, between the proposed walls. The kerbing shall be laid with a 25mm up–stand to the existing road surface.
4. The proposed driveway paving shall be specified design group "F3" comprising: –
   - # Surface Course: 20mm thickness 6mm aggregate dense bitumen macamadam (190 pen surface course L/stone to BS4987–1:cl7.5)
   - # Binder Course: 40mm thickness 20mm aggregate open graded macadam.
   - # Sub–Base 150mm type 2 granular sub–base (cl804).
5. The proposed driveways shall be edged in type "E1/100" edgings laid flush with the the proposed surfacing.
6. Site Clearance: Existing walls, gates and fences are to be taken down and removed to tip off site. Removal and disposal of existing walls shall include excavation and disposal of material beneath ground level including foundations. Similarly, the full depth of fence posts and associated foundations shall be removed and disposed.
7. Existing carriageway construction in from of the proposed wall shall be reinstated with in situ type ST1 concrete overlaid with 30mm thickness 10mm aggregate Dense Bitumen Macadam (125 pen binder. H/stone to BS4987–1: cl 7.4). The surface course shall be laid to existing road surface levels and stepped into the existing construction to form a sound joint.

KEY

- PROPOSED STONE BOUNDARY WALL TYPE "WS1"
- PROPOSED SINGLE GATE
- PROPOSED DOUBLE GATE

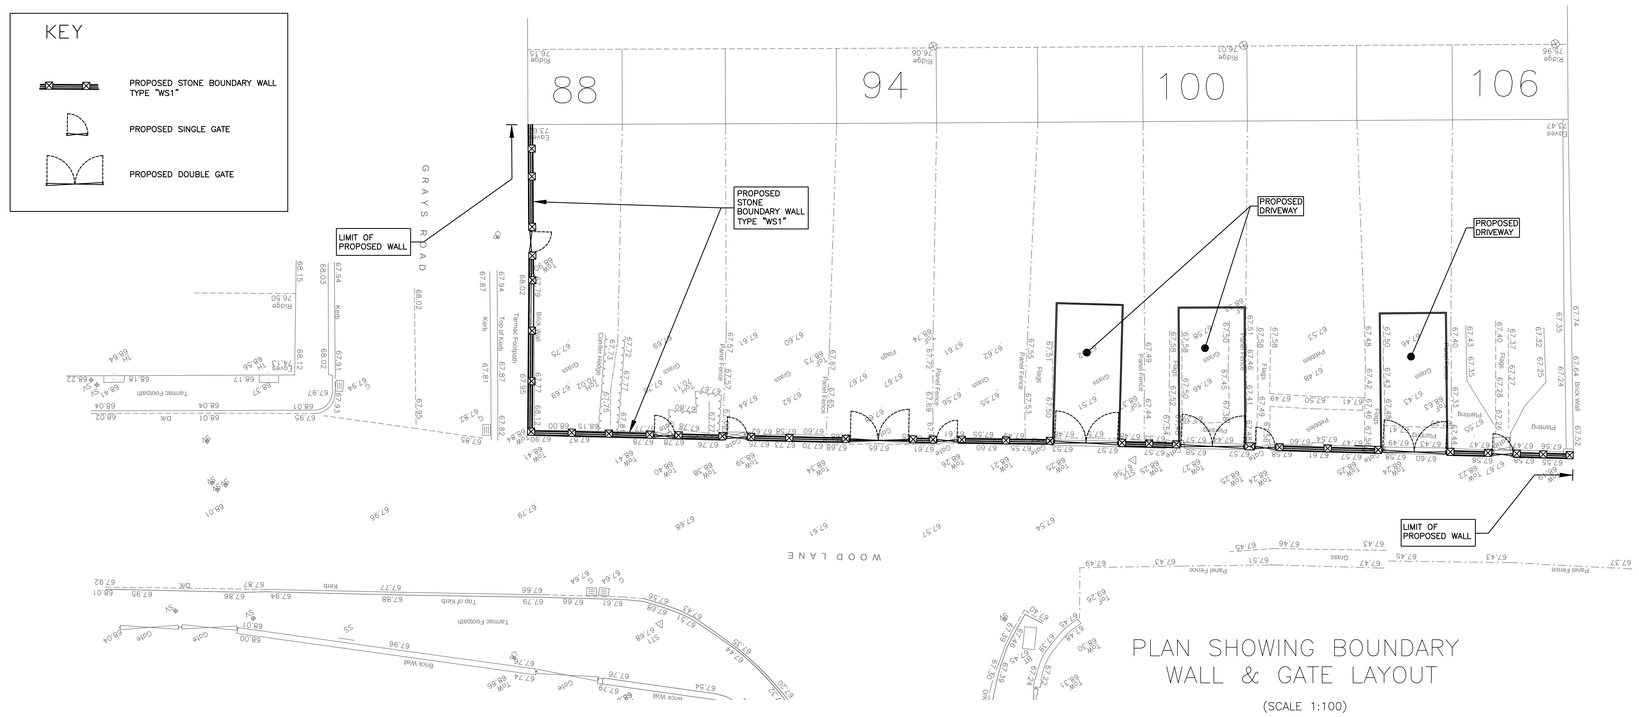

PLAN SHOWING BOUNDARY
WALL & GATE LAYOUT

(SCALE 1:100)

Rev	Amendment	Drn	Date	Chkd

Client

BARNSLEY Metropolitan Borough Council

Project Title

CARLTON – ROYSTON
AREA IMPROVEMENTS

Drawing Title

WOOD LANE BOUNDARY
GENERAL ARRNAGEMENT

Drawn By	DT	Checked By		Approved By	
Scale	as shown	Drawing Size	A0	Date	07/10

Drawing Number 179/500 Rev –

Mr. D. A. Richardson, BSc, M.C.I.O.B, M.I.H.T.,
Assistant Director Highways, Engineering and Waste Management,
Barnsley Metropolitan Borough Council,
PO Box 601,
BARNSLEY,
S70 9FA.