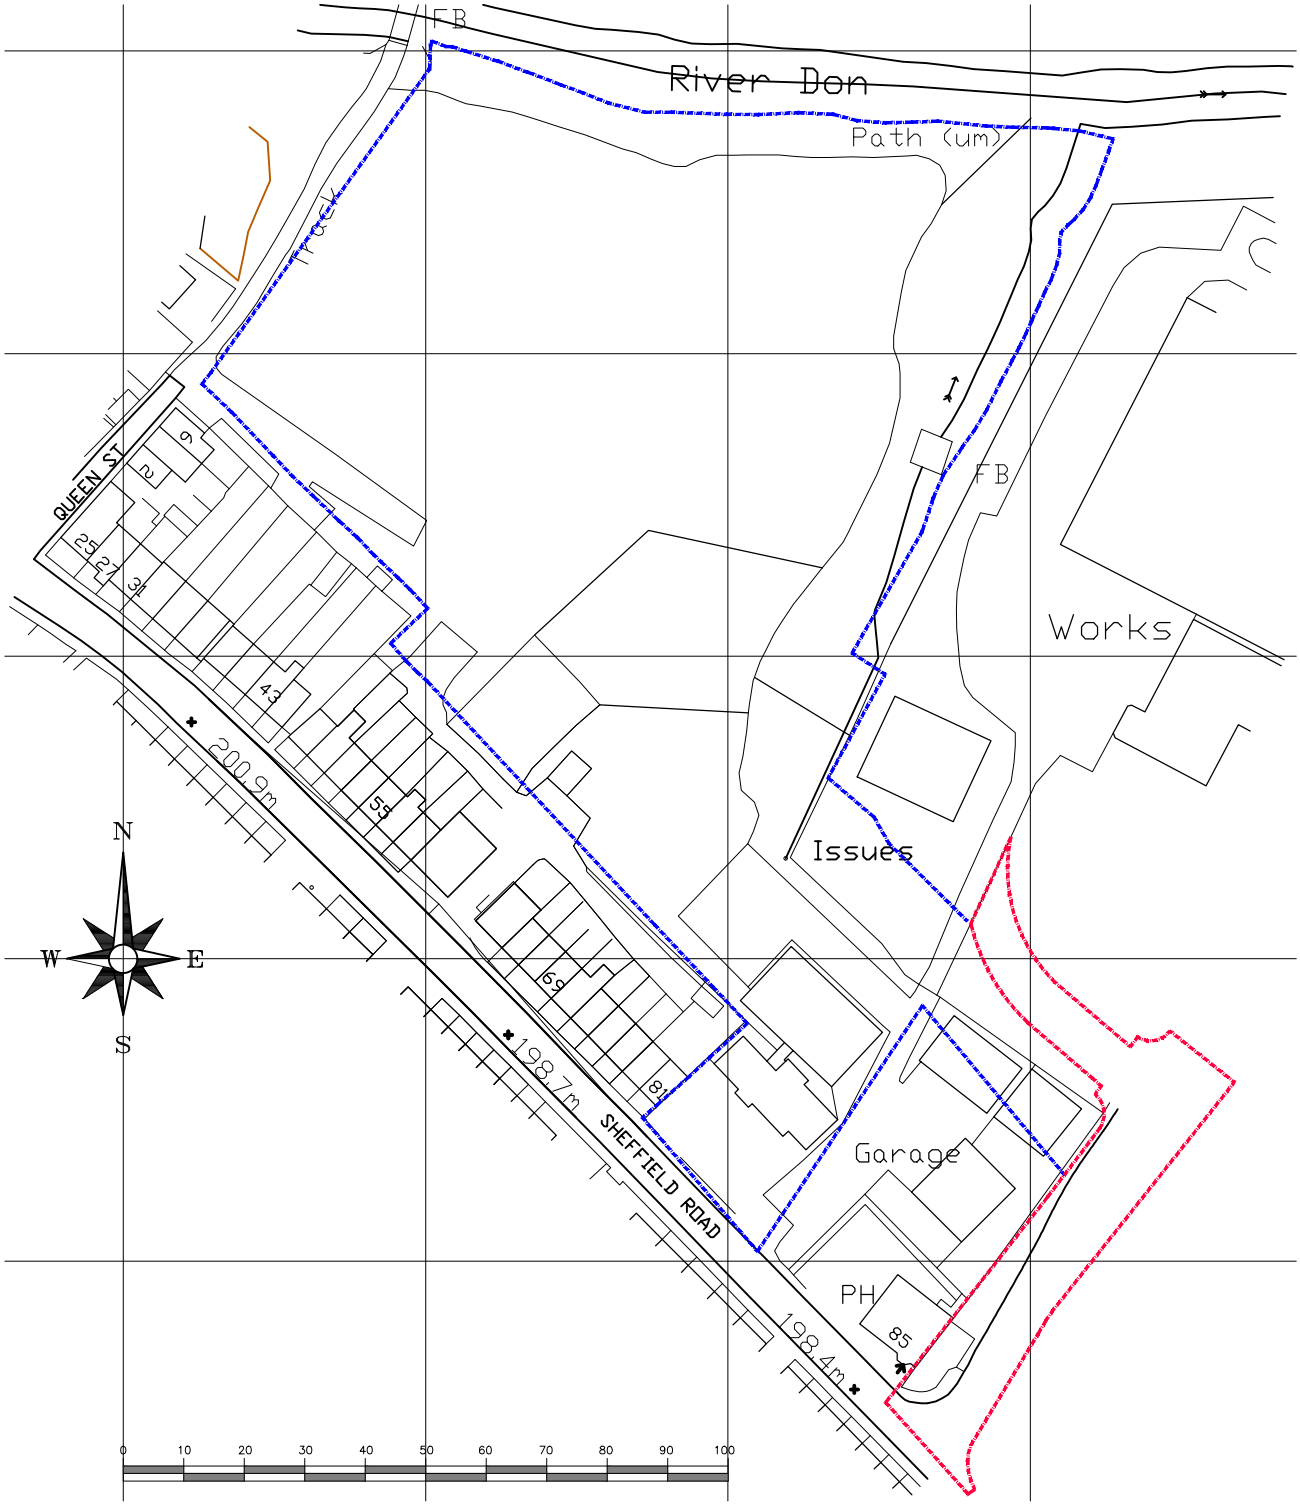

Site Layout Plan

Rev: Date: Drawn: Description:

Notes

© This drawing is the property of Self Architects Ltd - Copyright reserved It cannot be reproduced in any form without express consent of the company.
Figured dimensions only are to be taken from this drawing.
Do not scale. If in doubt ask.

This drawing is based on topographical survey by Initial Surveys drawing no. 6691-A0 file number IS/0208/6691/J10 dated 04/03/2008, and O.S. Plan information. Licence No. 100020449 and is subject to ground investigation, confirmation of all boundaries (ownership) and all Statutory approvals.

Residential Development at Boxmill Lane, Penistone

PLANNING

Self Architects

Client: Harard Developments (Penistone) Ltd

Project: New Access to Birds Stainless
Box Mill Lane,
Penistone, Sheffield

Title: Site Location Plan

Scales: 1:1250 @ A2

Drawn by: SJ

Date: March 2019

Drawing no: 4145 - 38

Rev: --

Checked:

Quayside House, Furnival Road, Sheffield, S4 7YA
T: 0114 226 0255 F: 0114 226 0256
E: design@selfarchitects.co.uk W: www.selfarchitects.co.uk