



Peter Thompson M.B.I.A.T.

Architectural Design Consultant Ltd.
Architectural Technician

Tel & Fax 01226 201341

Mobiles 0973 251730




Limwood
Barnsley Road
Dodworth
Barnsley S75 3JR

PROPOSED DWELLING
LAND OFF WATH ROAD

WOMBWELL

SITE PLAN 1:500

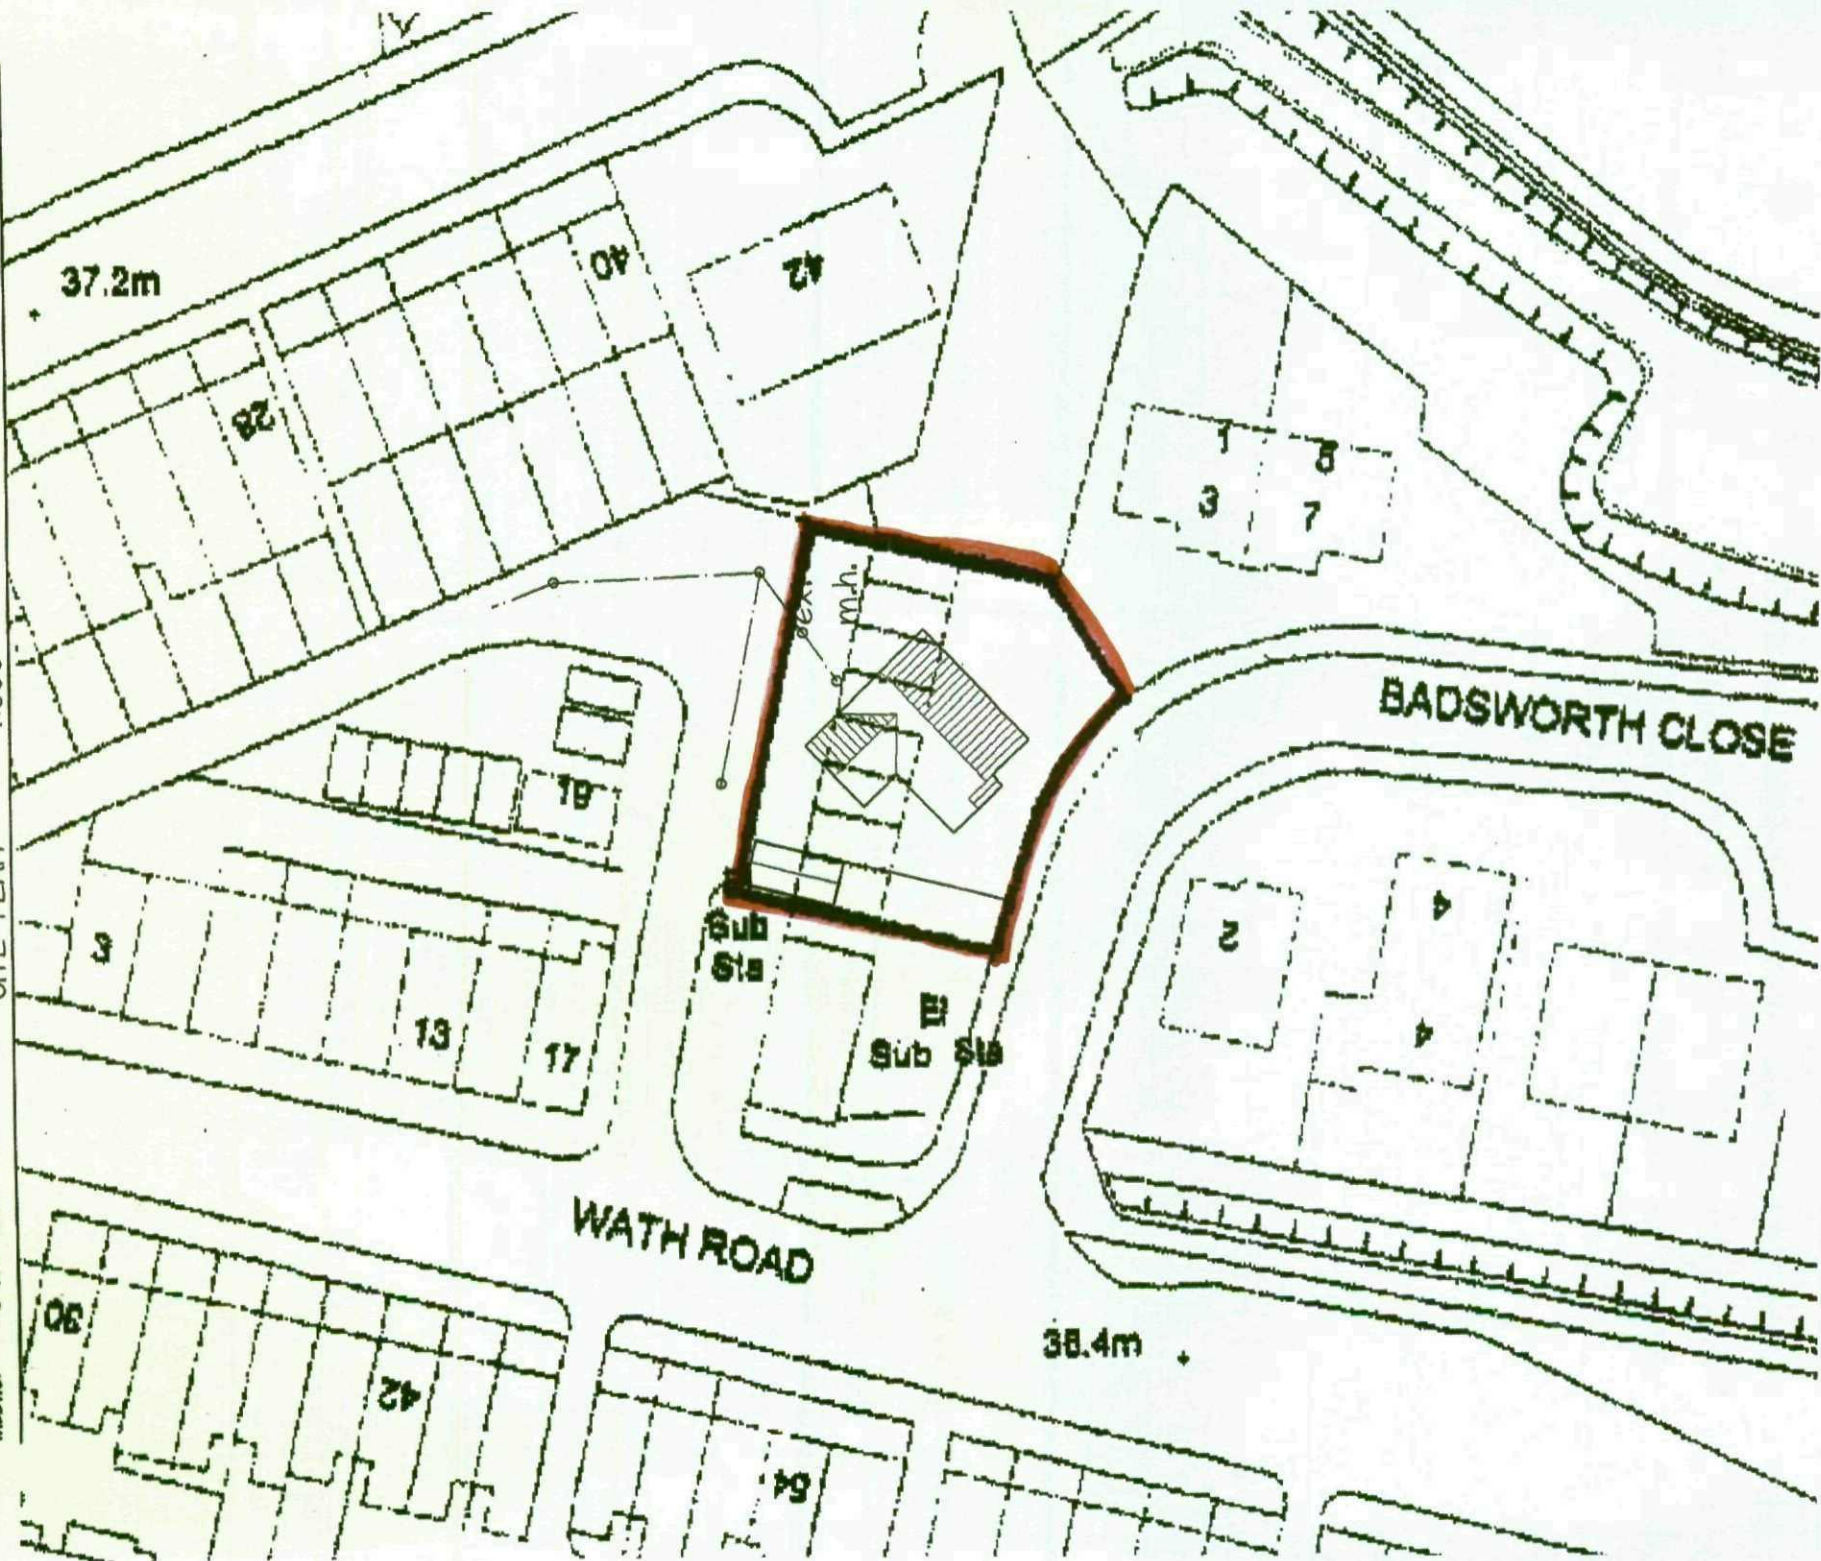



Peter Thompson M.B.I.A.T.






Architectural Design Consultant Ltd.
Architectural Technician
Tel & Fax: 01226 201391
Mobile: 0973 251730


PROPOSED BUNGALOW
LAND OFF BADSWORTH CLOSE
WOMBWELL
BLOCK PLAN 1:200

Linwood
Barnsley Road
Dodworth
Barnsley S75 3JR



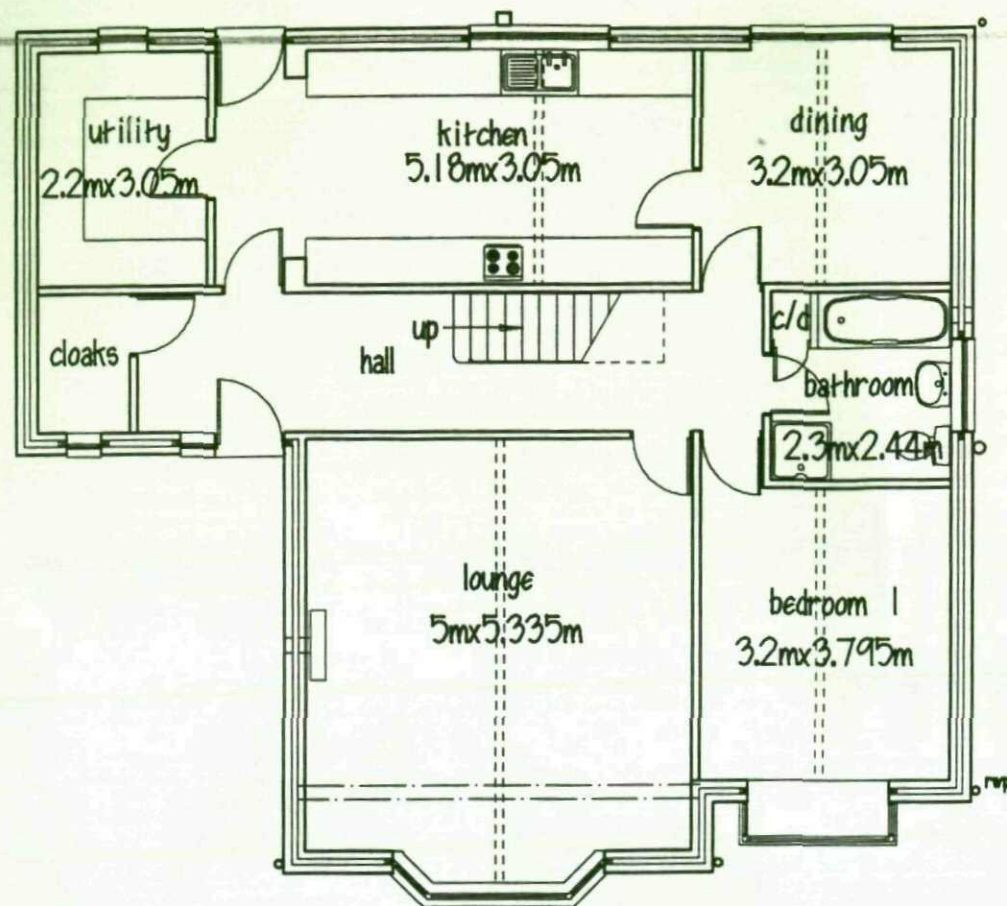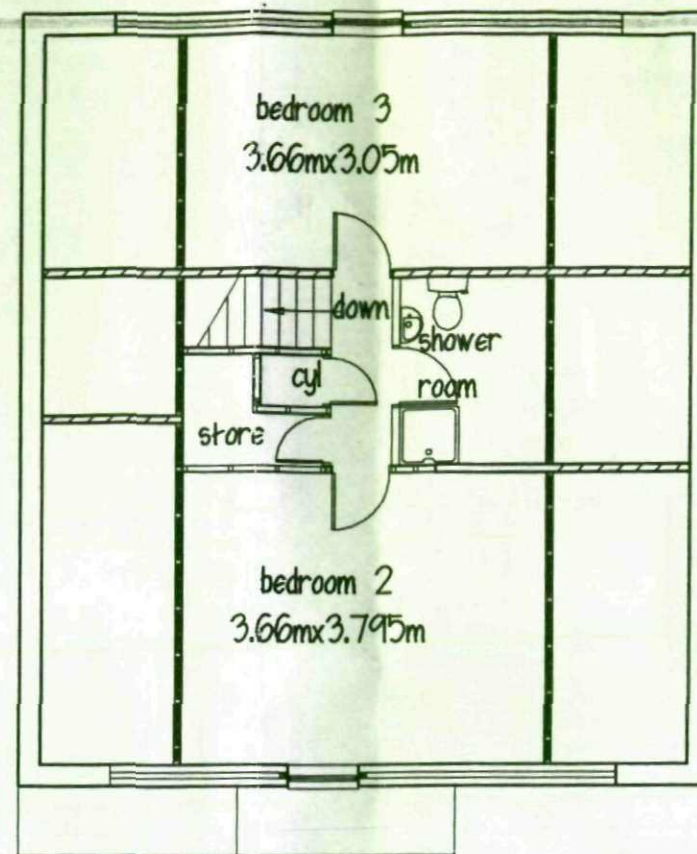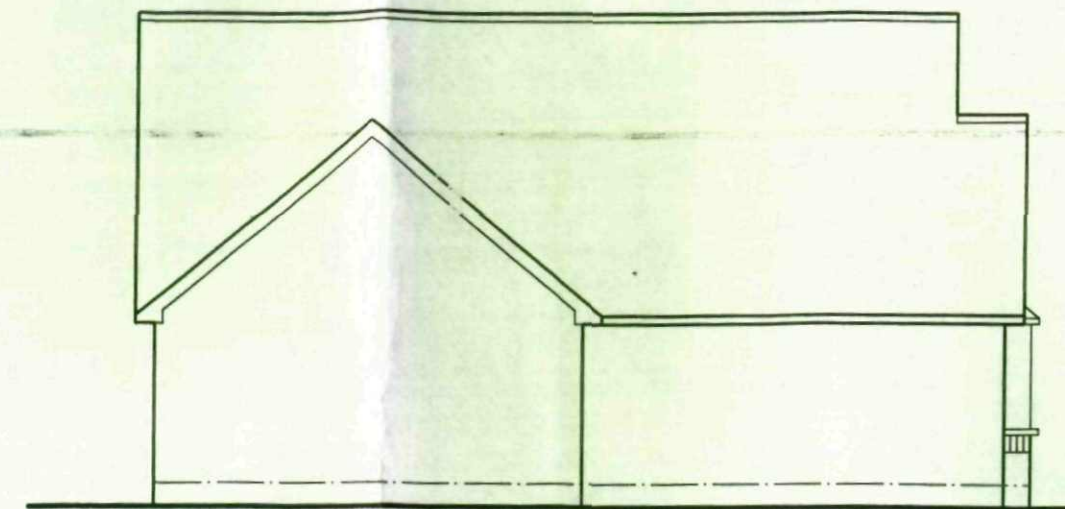


SIDE ELEVATION

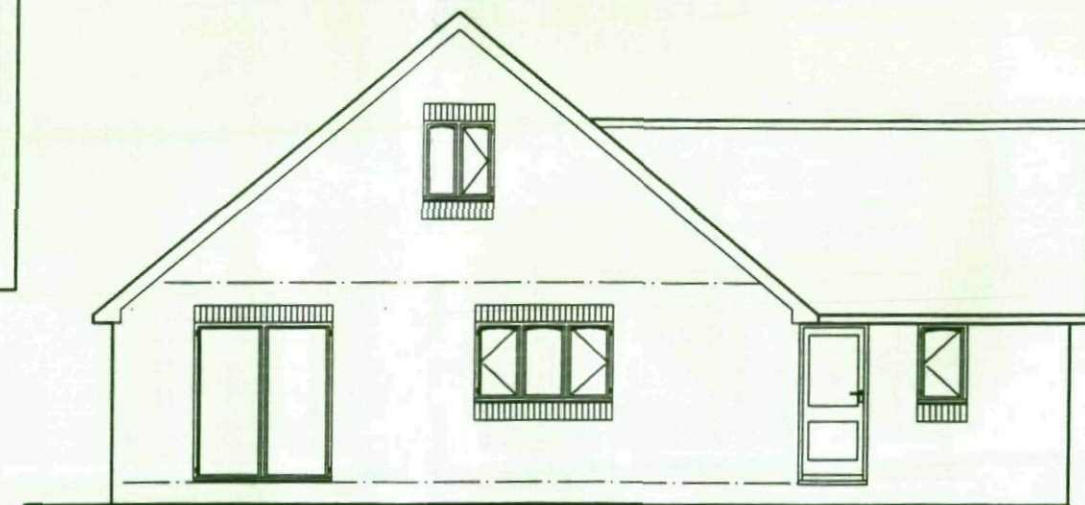

REAR ELEVATION



FRONT ELEVATION

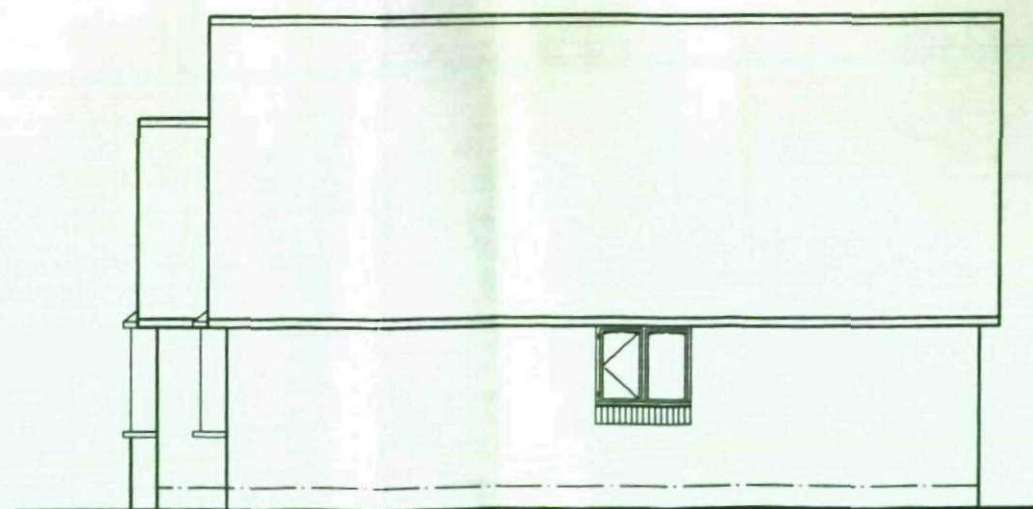

SIDE ELEVATION

Mr M VICKERS

PROPOSED BUNGALOW
LAND OFF BADSWORTH CLOSE
WOMBWELL

PLAN & ELEVATIONS

1:100 MARCH 09 Rev B

Peter Thompson M.B.I.A.T.

Linwood
Barnsley Road
Dodworth
Barnsley S753JR

tel & fax
01226
201391