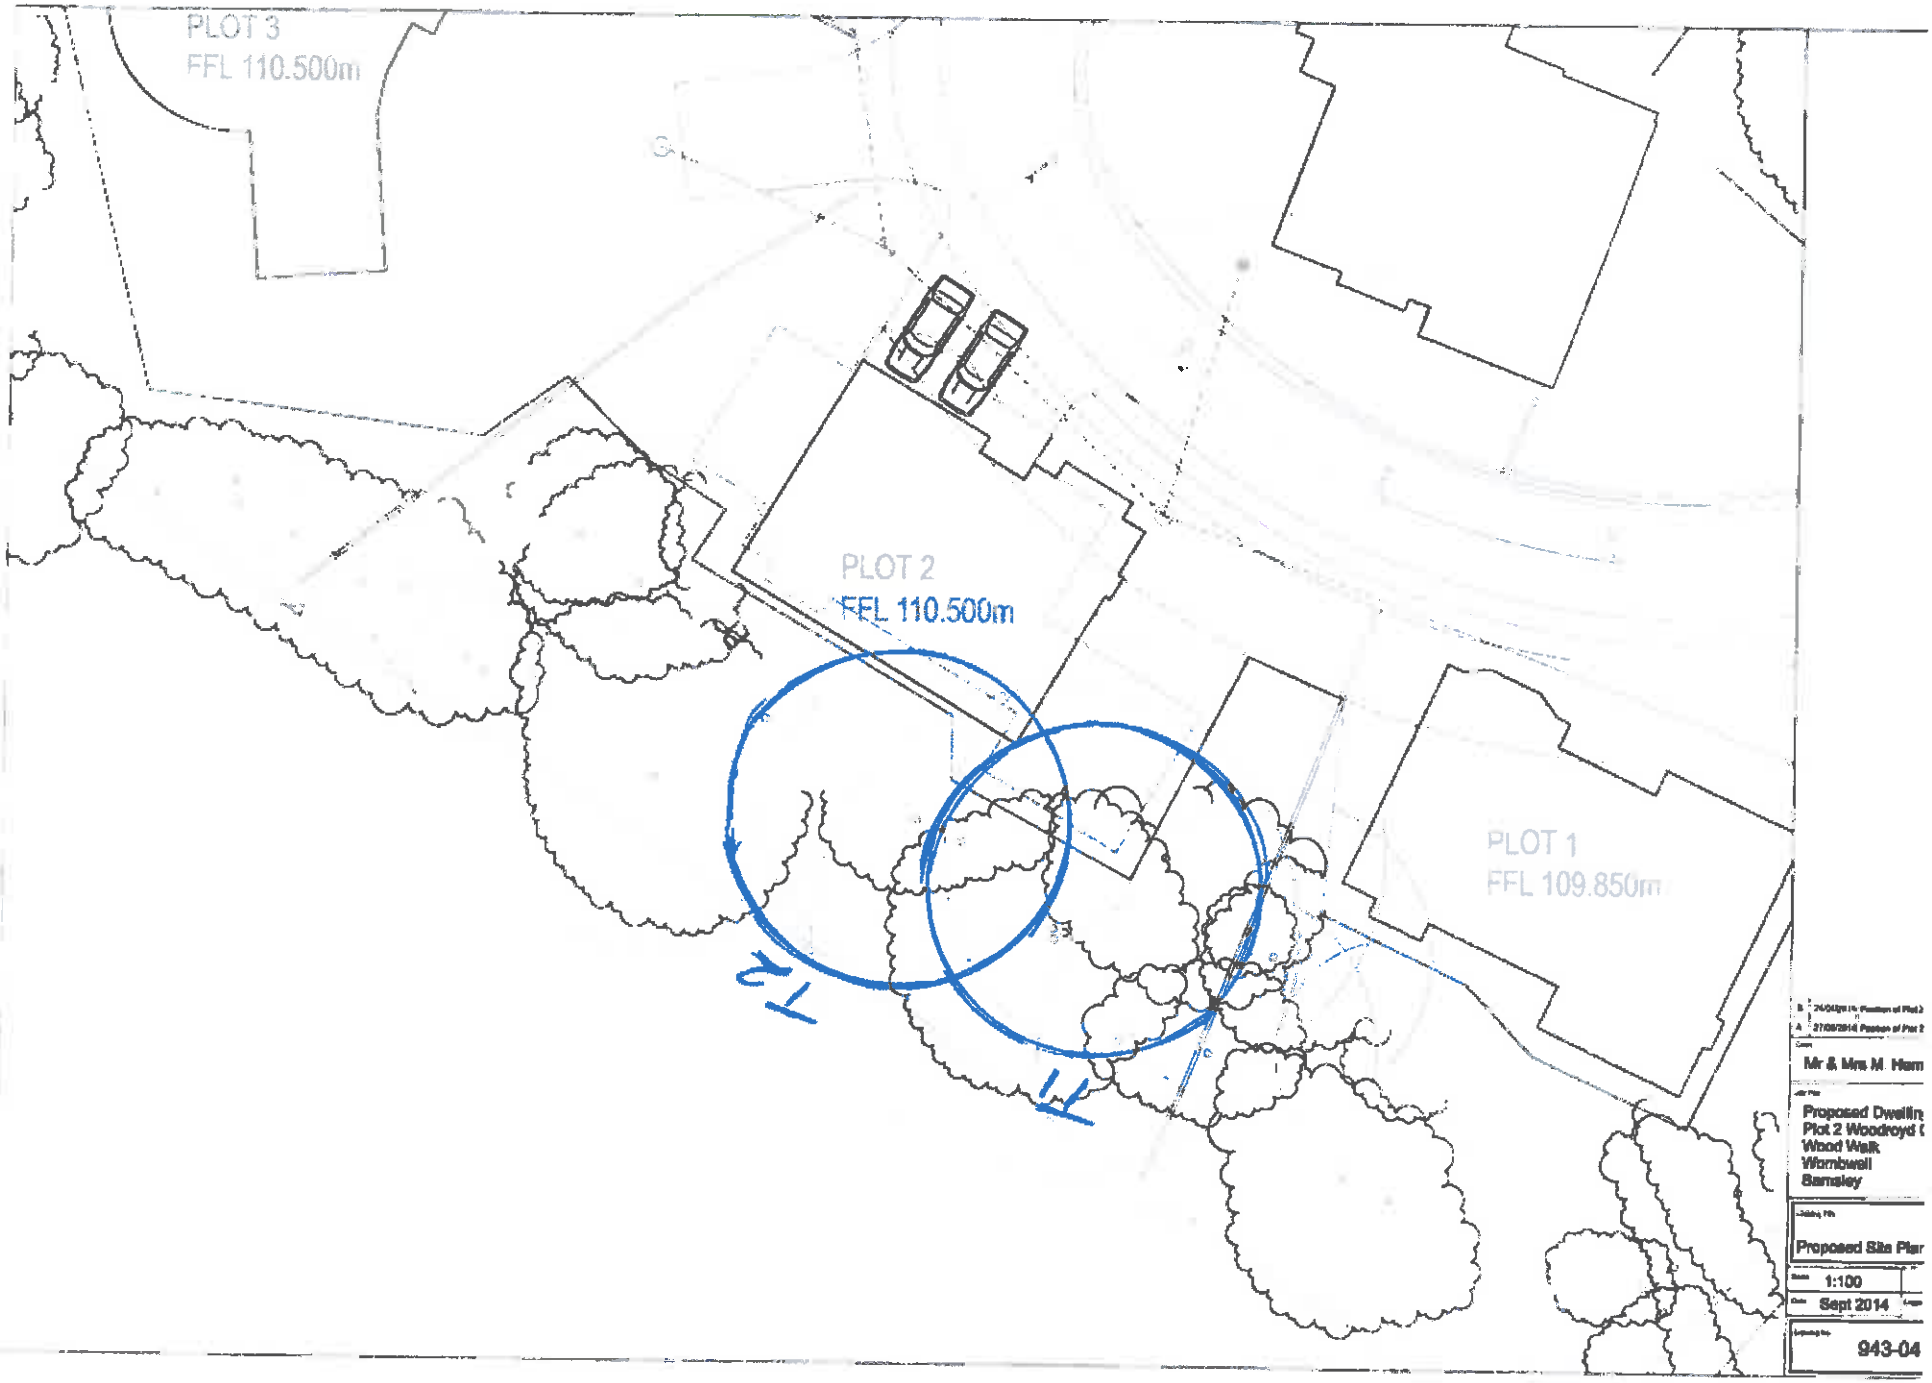
PLOT 3
FFL 110.500m
PLOT 2
FFL 110.500m
PLOT 1
FFL 109.850m
Mr & Mrs M. Ham
Proposed Dwellin
Plot 2 Woodroyd
Wood Walk
Wombwell
Barnsley
Proposed Site Plan
1:100
Sept 2014
943-04