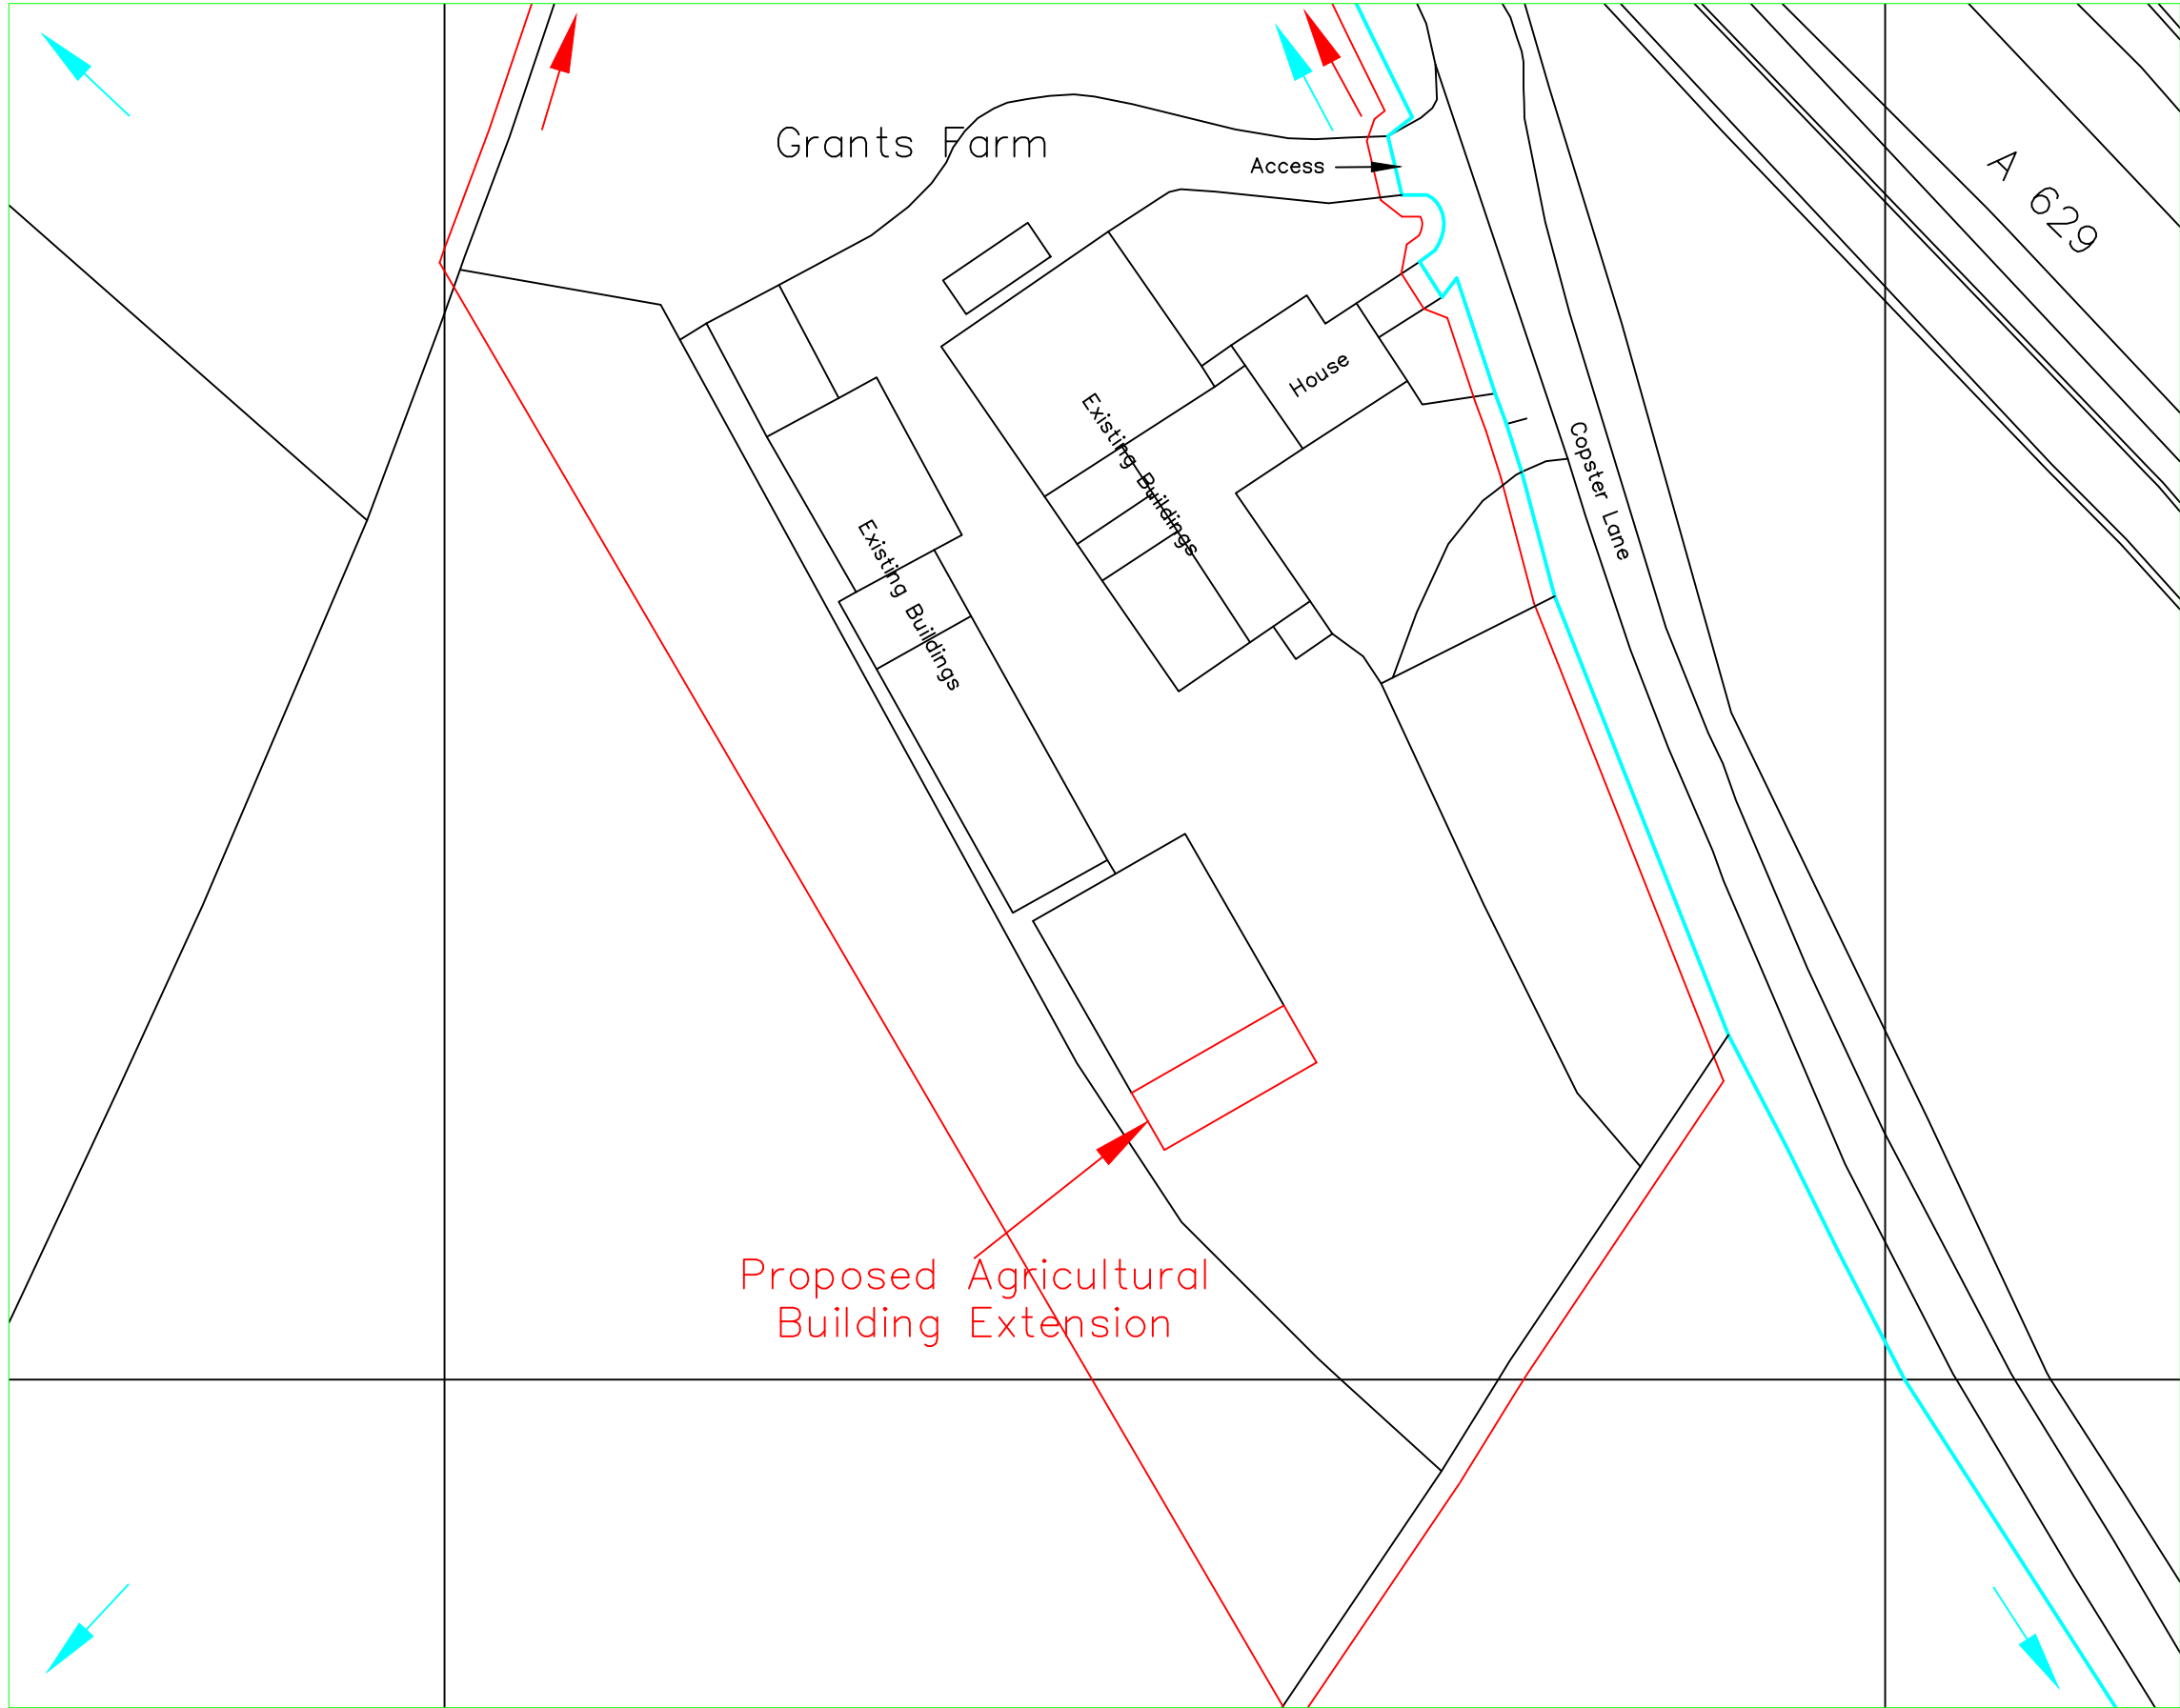


Reproduced from Ordnance Survey digital map data, 1:2500 scale, by permission of Ordnance Survey on behalf of The Controller of Her Majesty's Stationery Office. © Crown copyright. All rights reserved. Licence Number: 100046980

Rev.	Revision Description	Drm	Chkd	Appd	Date
© Copyright					
A & H Structures Ltd					
Narlow Works, Thorpe, ASHBOURNE. DE6 2AT Tel: 01335 350419 Fax: 01335 350533					
Client:					
Mr K Matthewman Grants Farm, Copster Lane, Oxspring, Sheffield, S36 8YF					
Project:					
Proposed Agricultural Building Extension					
Title:					
Block Plan					
Drawn by: Joanne Stanley		Designed by:		Checked:	
Date: 03.01.2018		Index No.:		Approved:	
Scales: 1:500 @ A3					
Drawing No:					Revision
1227-002					