


Left Side Elevation
Scale : 1:50

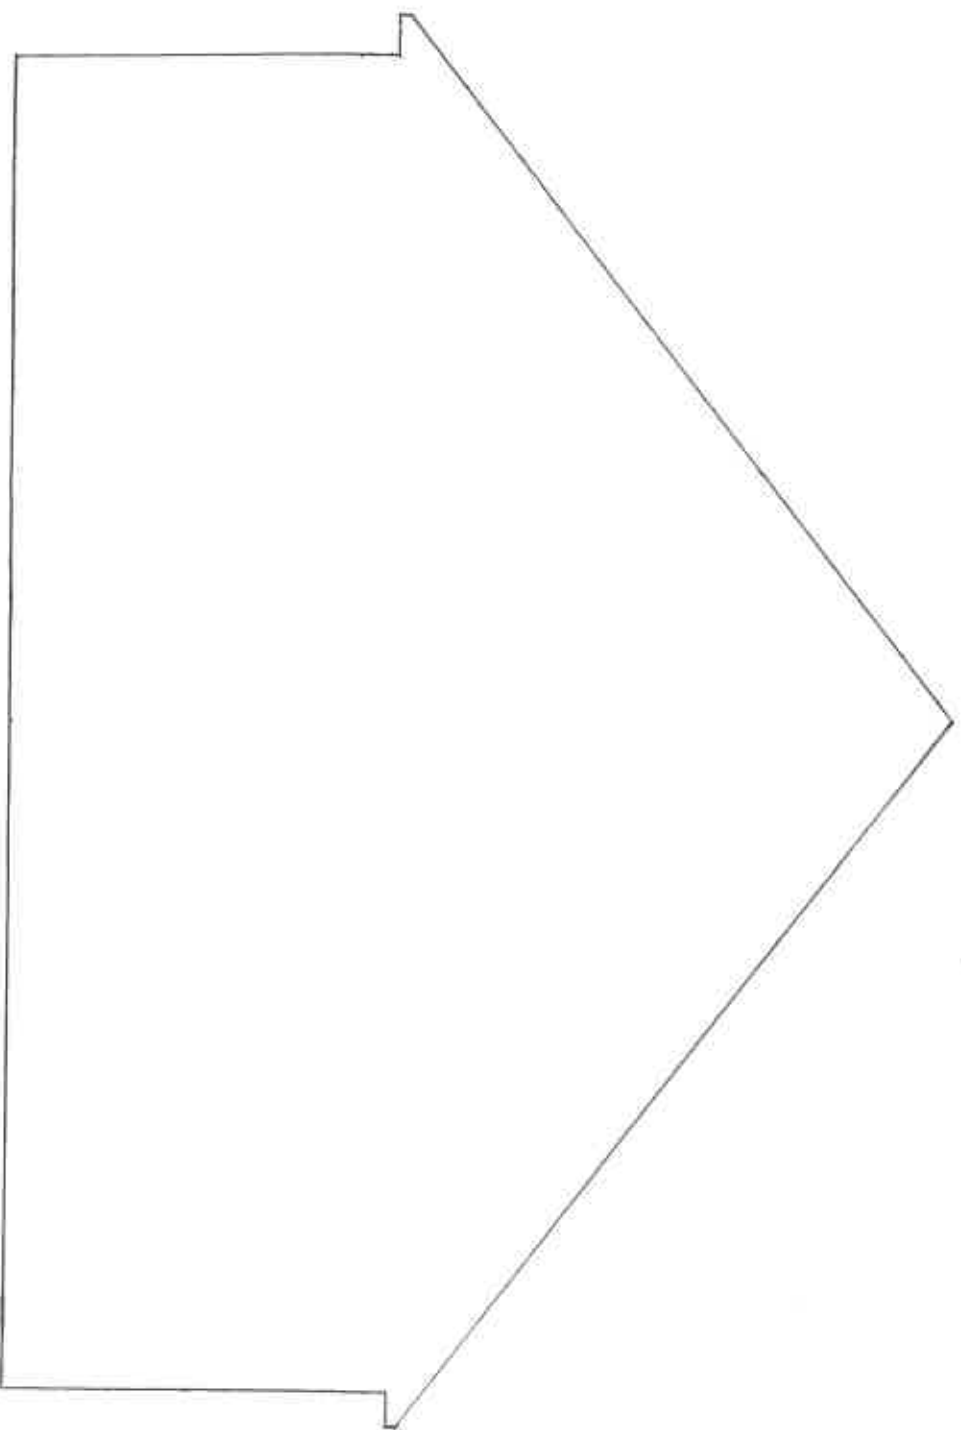

Proposed Left Side Elevation
Scale : 1:50

