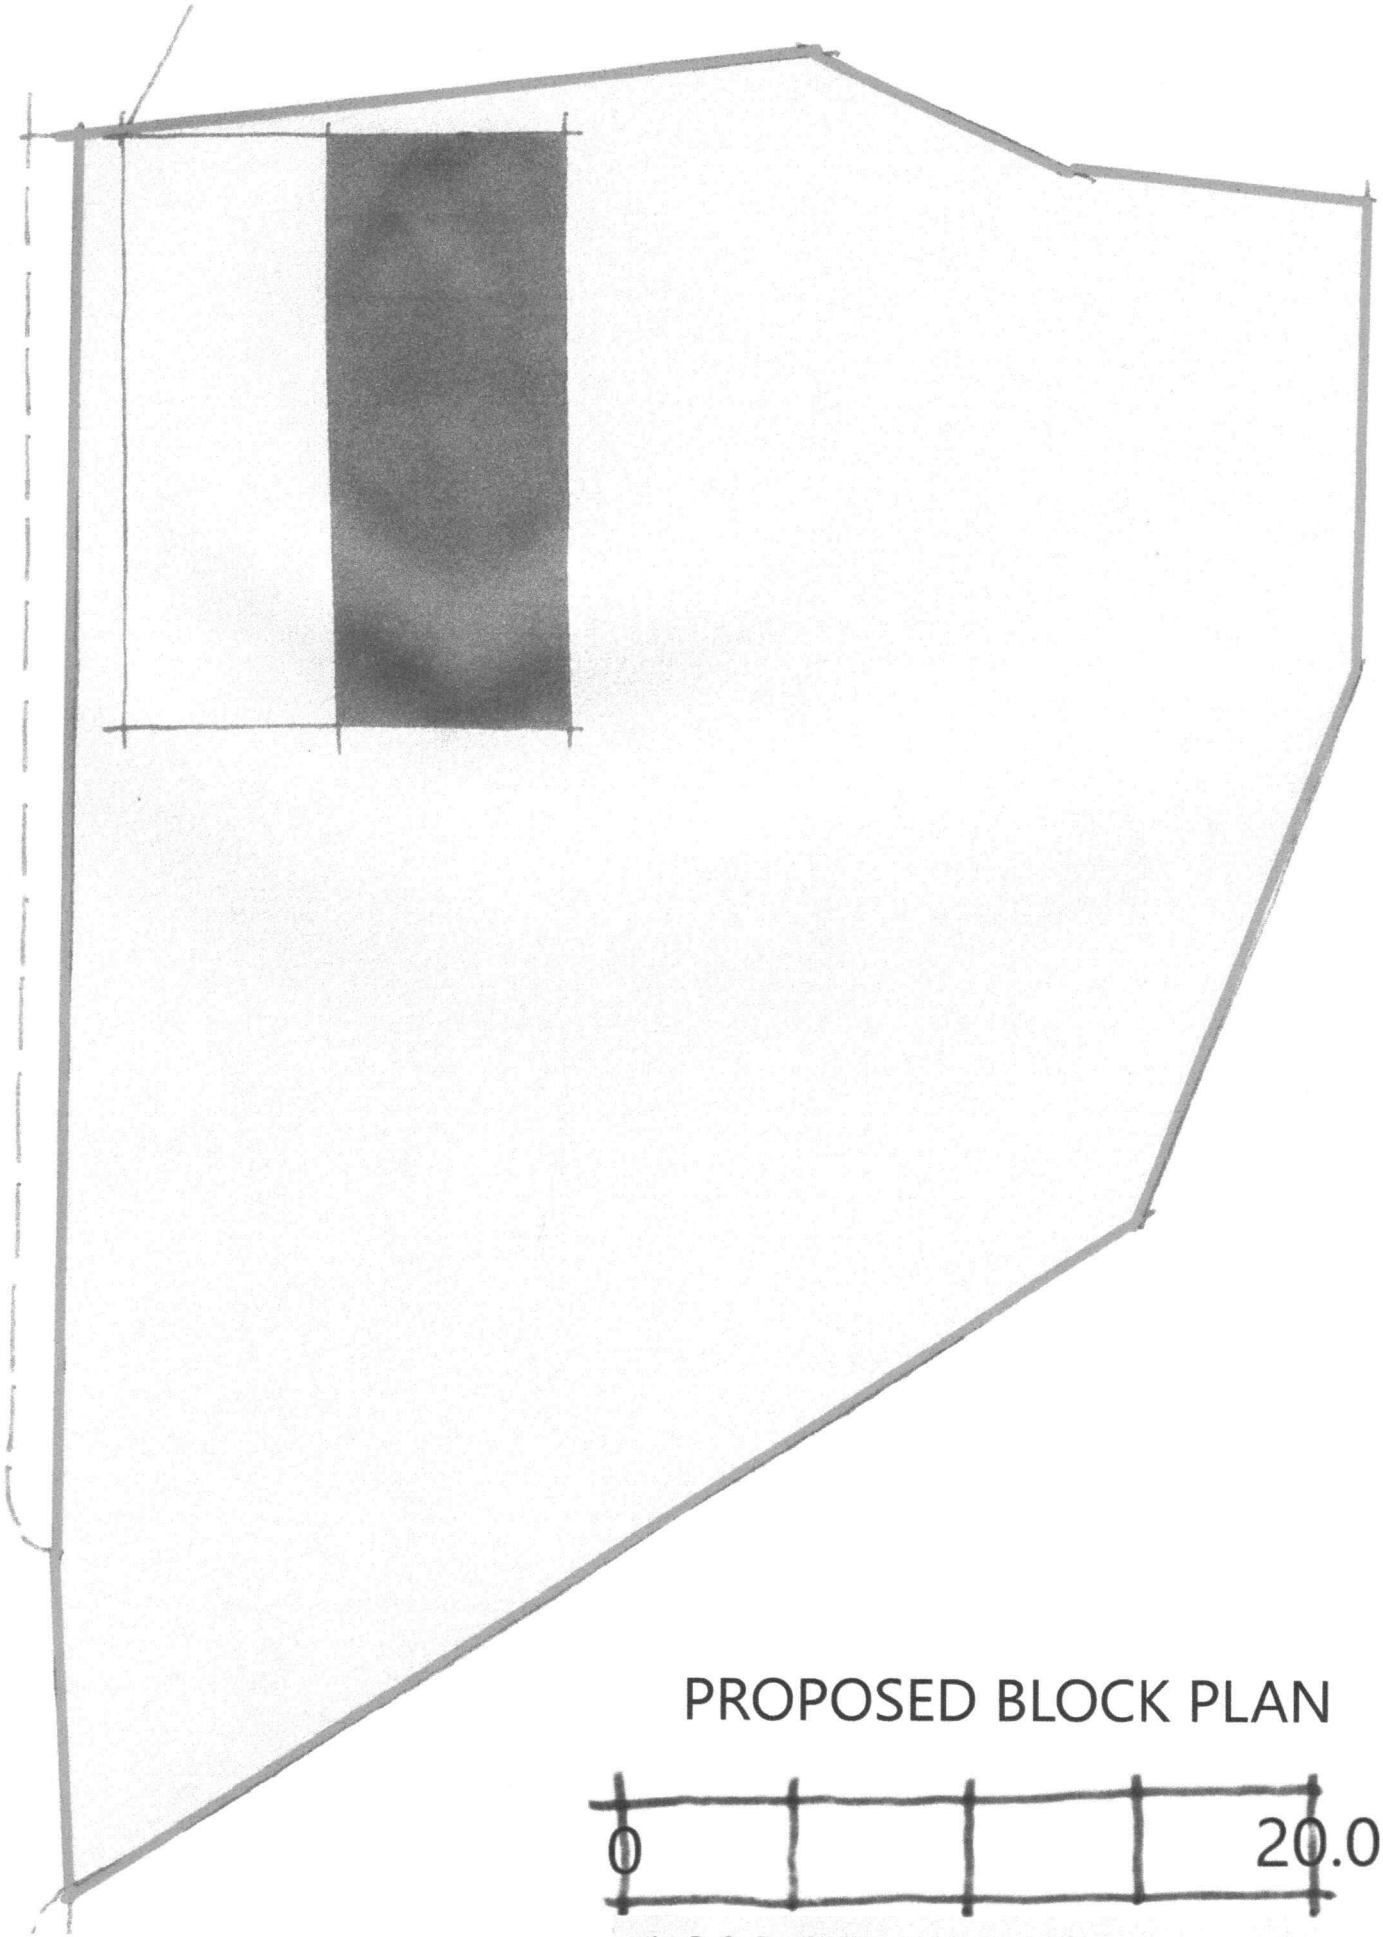


PROPOSED BLOCK PLAN

0 20.0M

1:200 SCALE BAR

SITE AT CROWEDGE
PROPOSED BUILDING

WHpR
22/0010/04

W.H.P
ARCHITECTURE