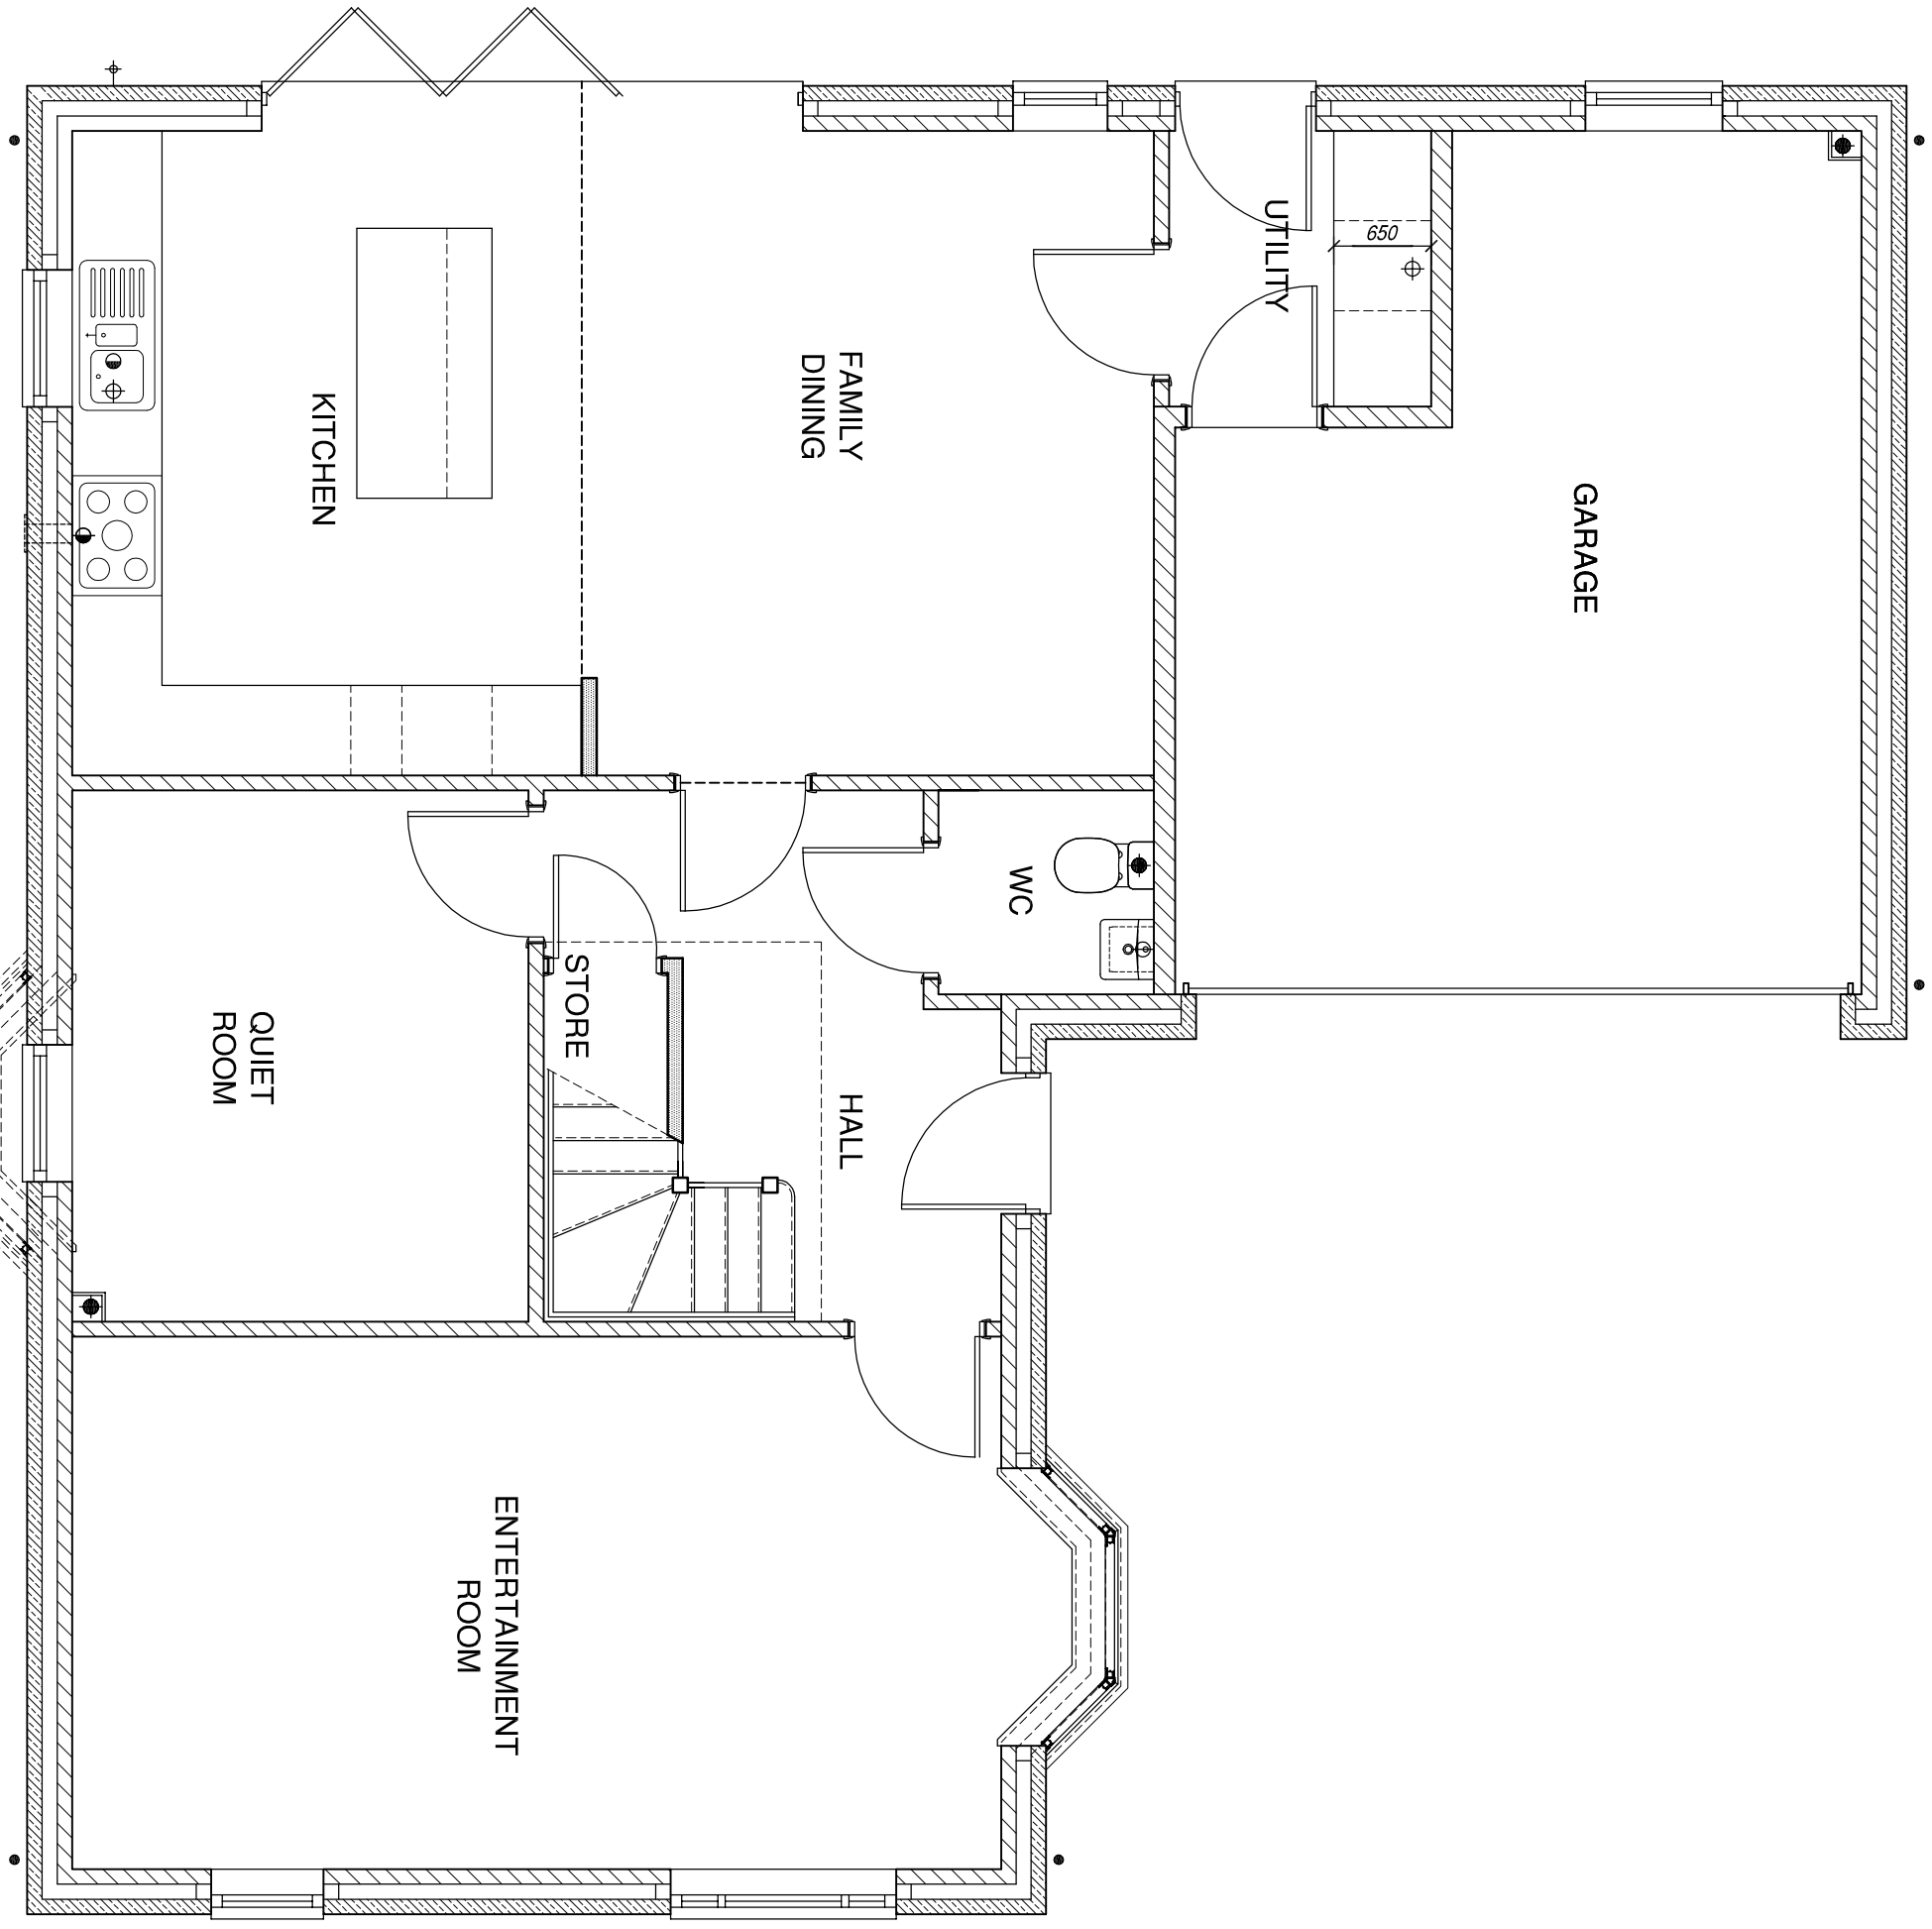


Date	Description
10/02/16	Layout updated

Rev
B

House Type
PS-Type-F 2009 sq/ft

Drawing Title
Ground Floor - planning

Site
Penistone

4100 Park Approach
Thorpe Park
Leeds
LS15 8GB

0113 3970437
www.duchyhomes.co.uk

duchy homes

Scale	1:50	Date	19/08/15
Drawn	MF	Checked	
Drawing No.	PS-Type-F-002	Rev.	B