



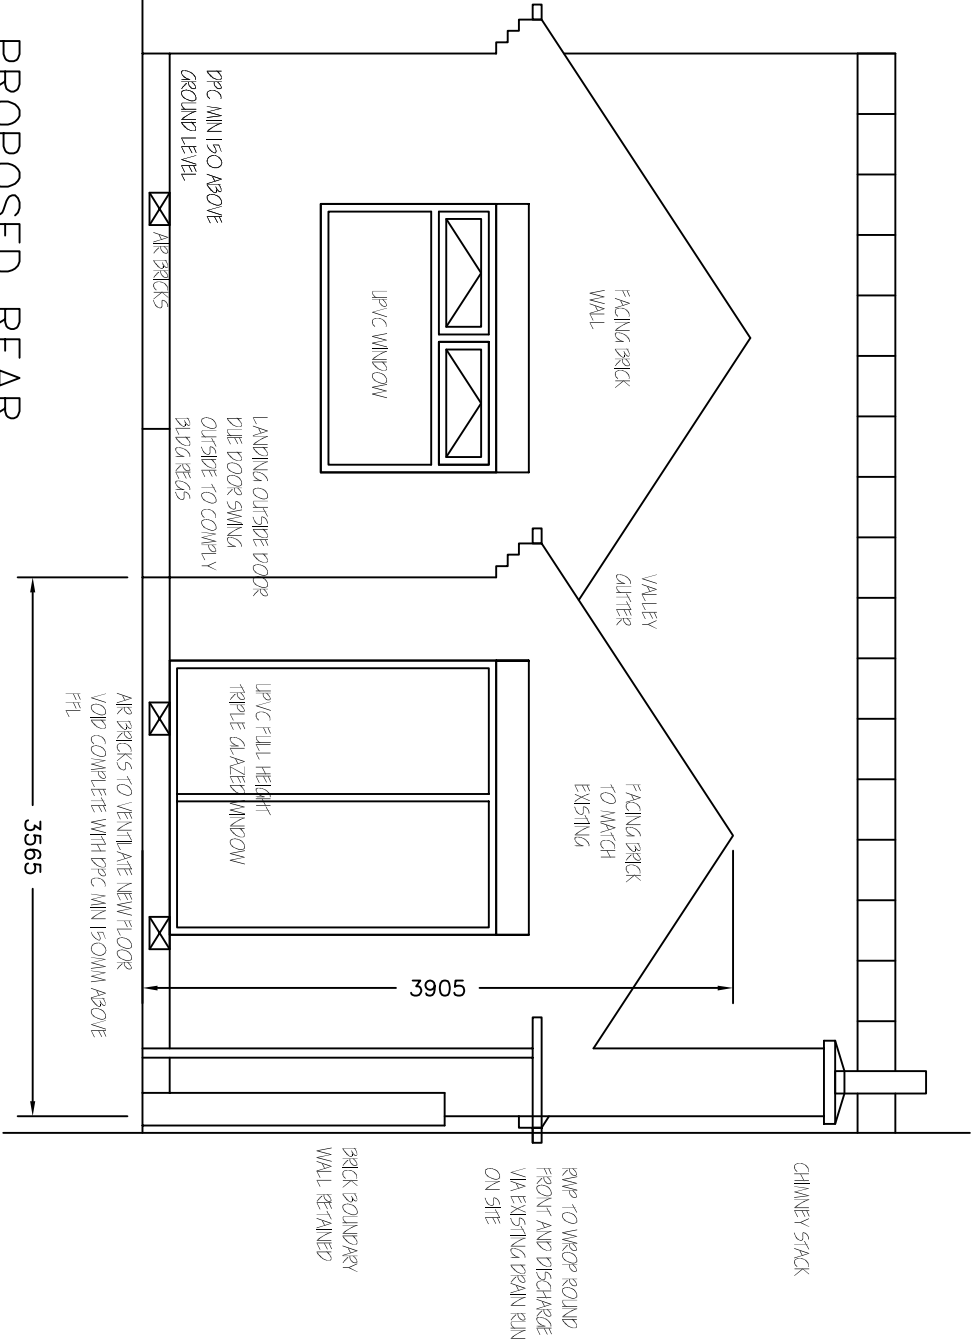

PROPOSED REAR
ELEVATION 1:50

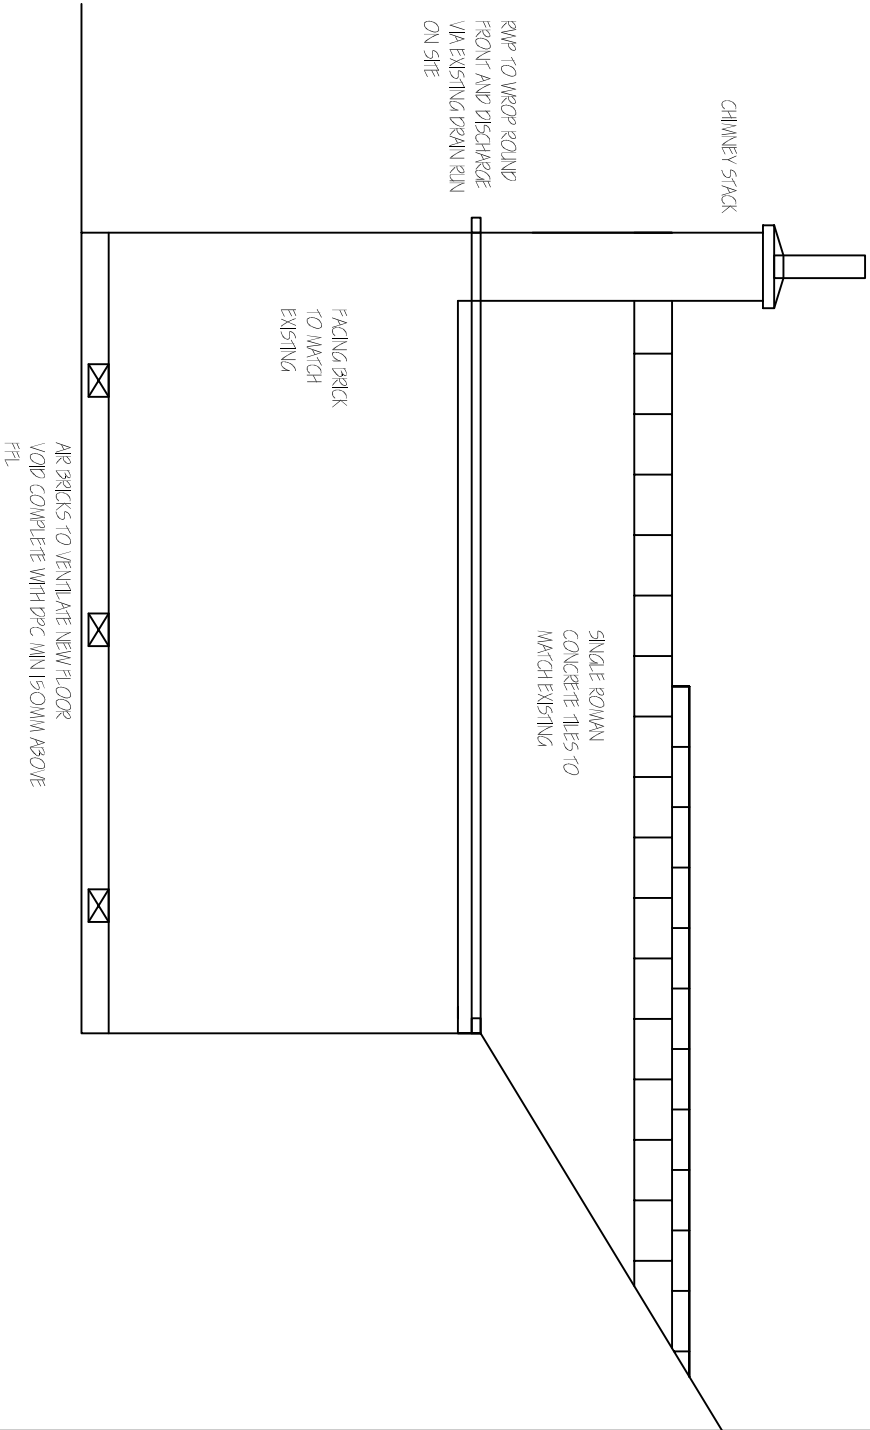

PROPOSED SIDE
ELEVATION 1:50

Revisions	A. A----	00-00-
This drawing is for planning permission only and is not a construction drawing.		
Drawing Title	PROPOSED-ELEVATIONS	
Job No. - Dwg No.	JW/2013/4	
Client:	JOHN MAINWRIGHT 26 BEVAN CLOSE EASTCAR BRANISLEY ST4 BOR	
Scale.	1:50	