



NOTES:


This drawing is copyright and shall not be reproduced without permission of JM Design & Planning.
Do not scale from this drawing. Use figured dimensions only.
It is the Contractor's responsibility to check all dimensions on site.
It is the Contractor's responsibility to ensure compliance with the Building Regulations.
This drawing is to be read in conjunction with all Structural Engineers drawings.
This drawing is to be read in conjunction with all relevant drawings and schedules

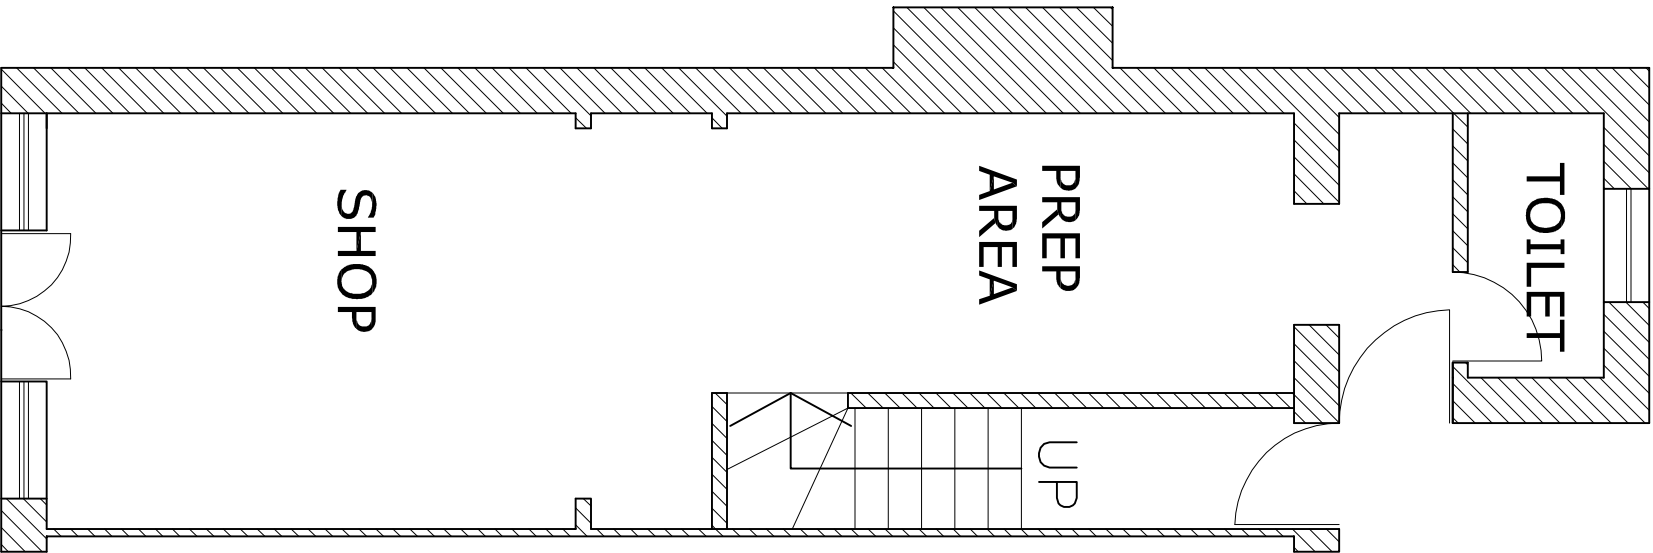

PROPOSED GROUND FLOOR

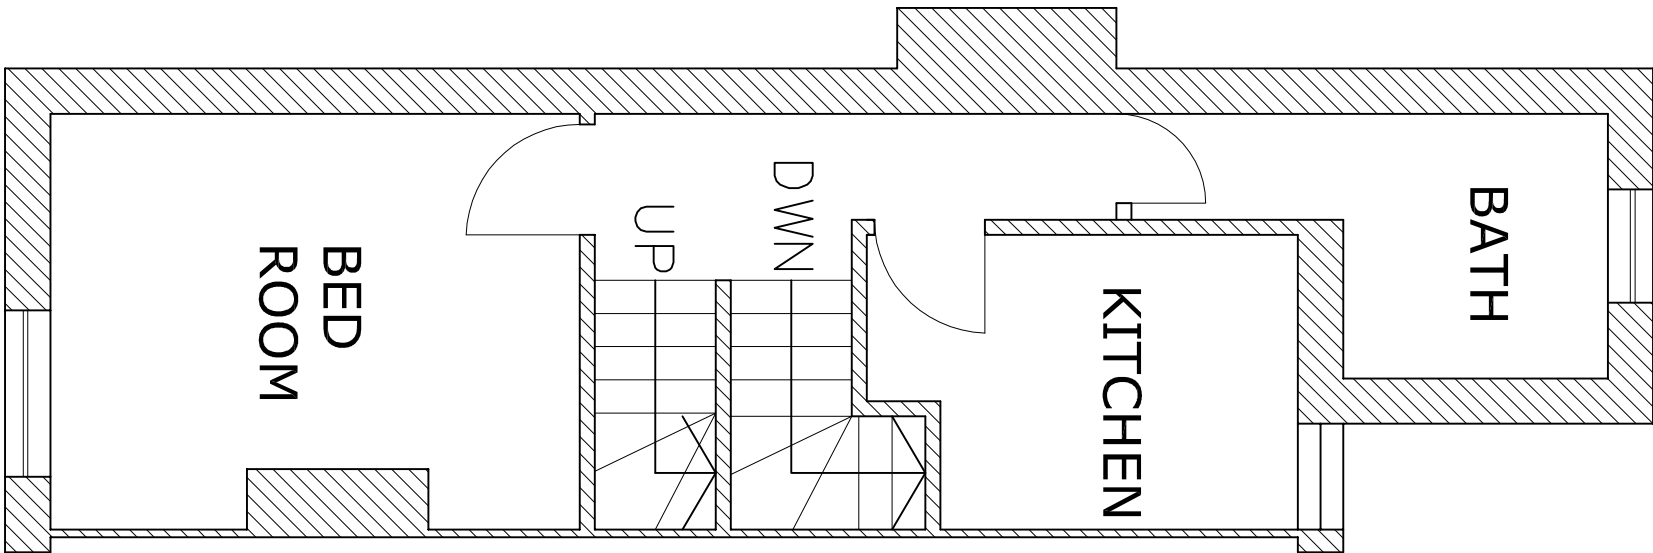

PROPOSED 1ST FLOOR

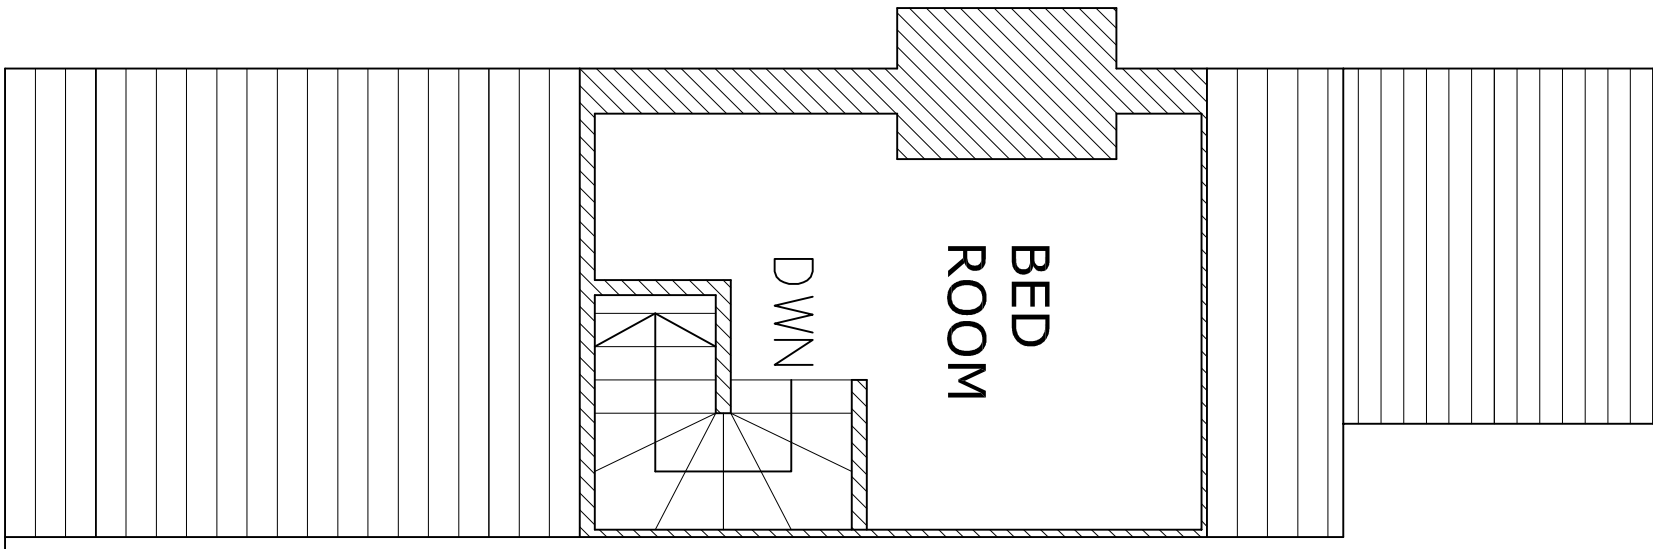

EXISTING ATTIC



t: -07940047391 -07939071737
e: info@jmdesignandplanning.com
w: www.jmdesignandplanning.com
985 Leeds Road, Bradford, BD3 7ND

CLIENT:

Mr. N. Jarral

LOCATION:

23 racecommon Road, BARNSELEY, S70 6AA

PROJECT:

Change of Use of Flat to Retail at Ground Floor

DRAWING TITLE:

Proposed Plans

SCALE: 1/50 @ A2 DRAWN: RM

DATE: FEB, 2014 CHECKED: -

DRAWING N°:

NJ-PLN1-100A2a