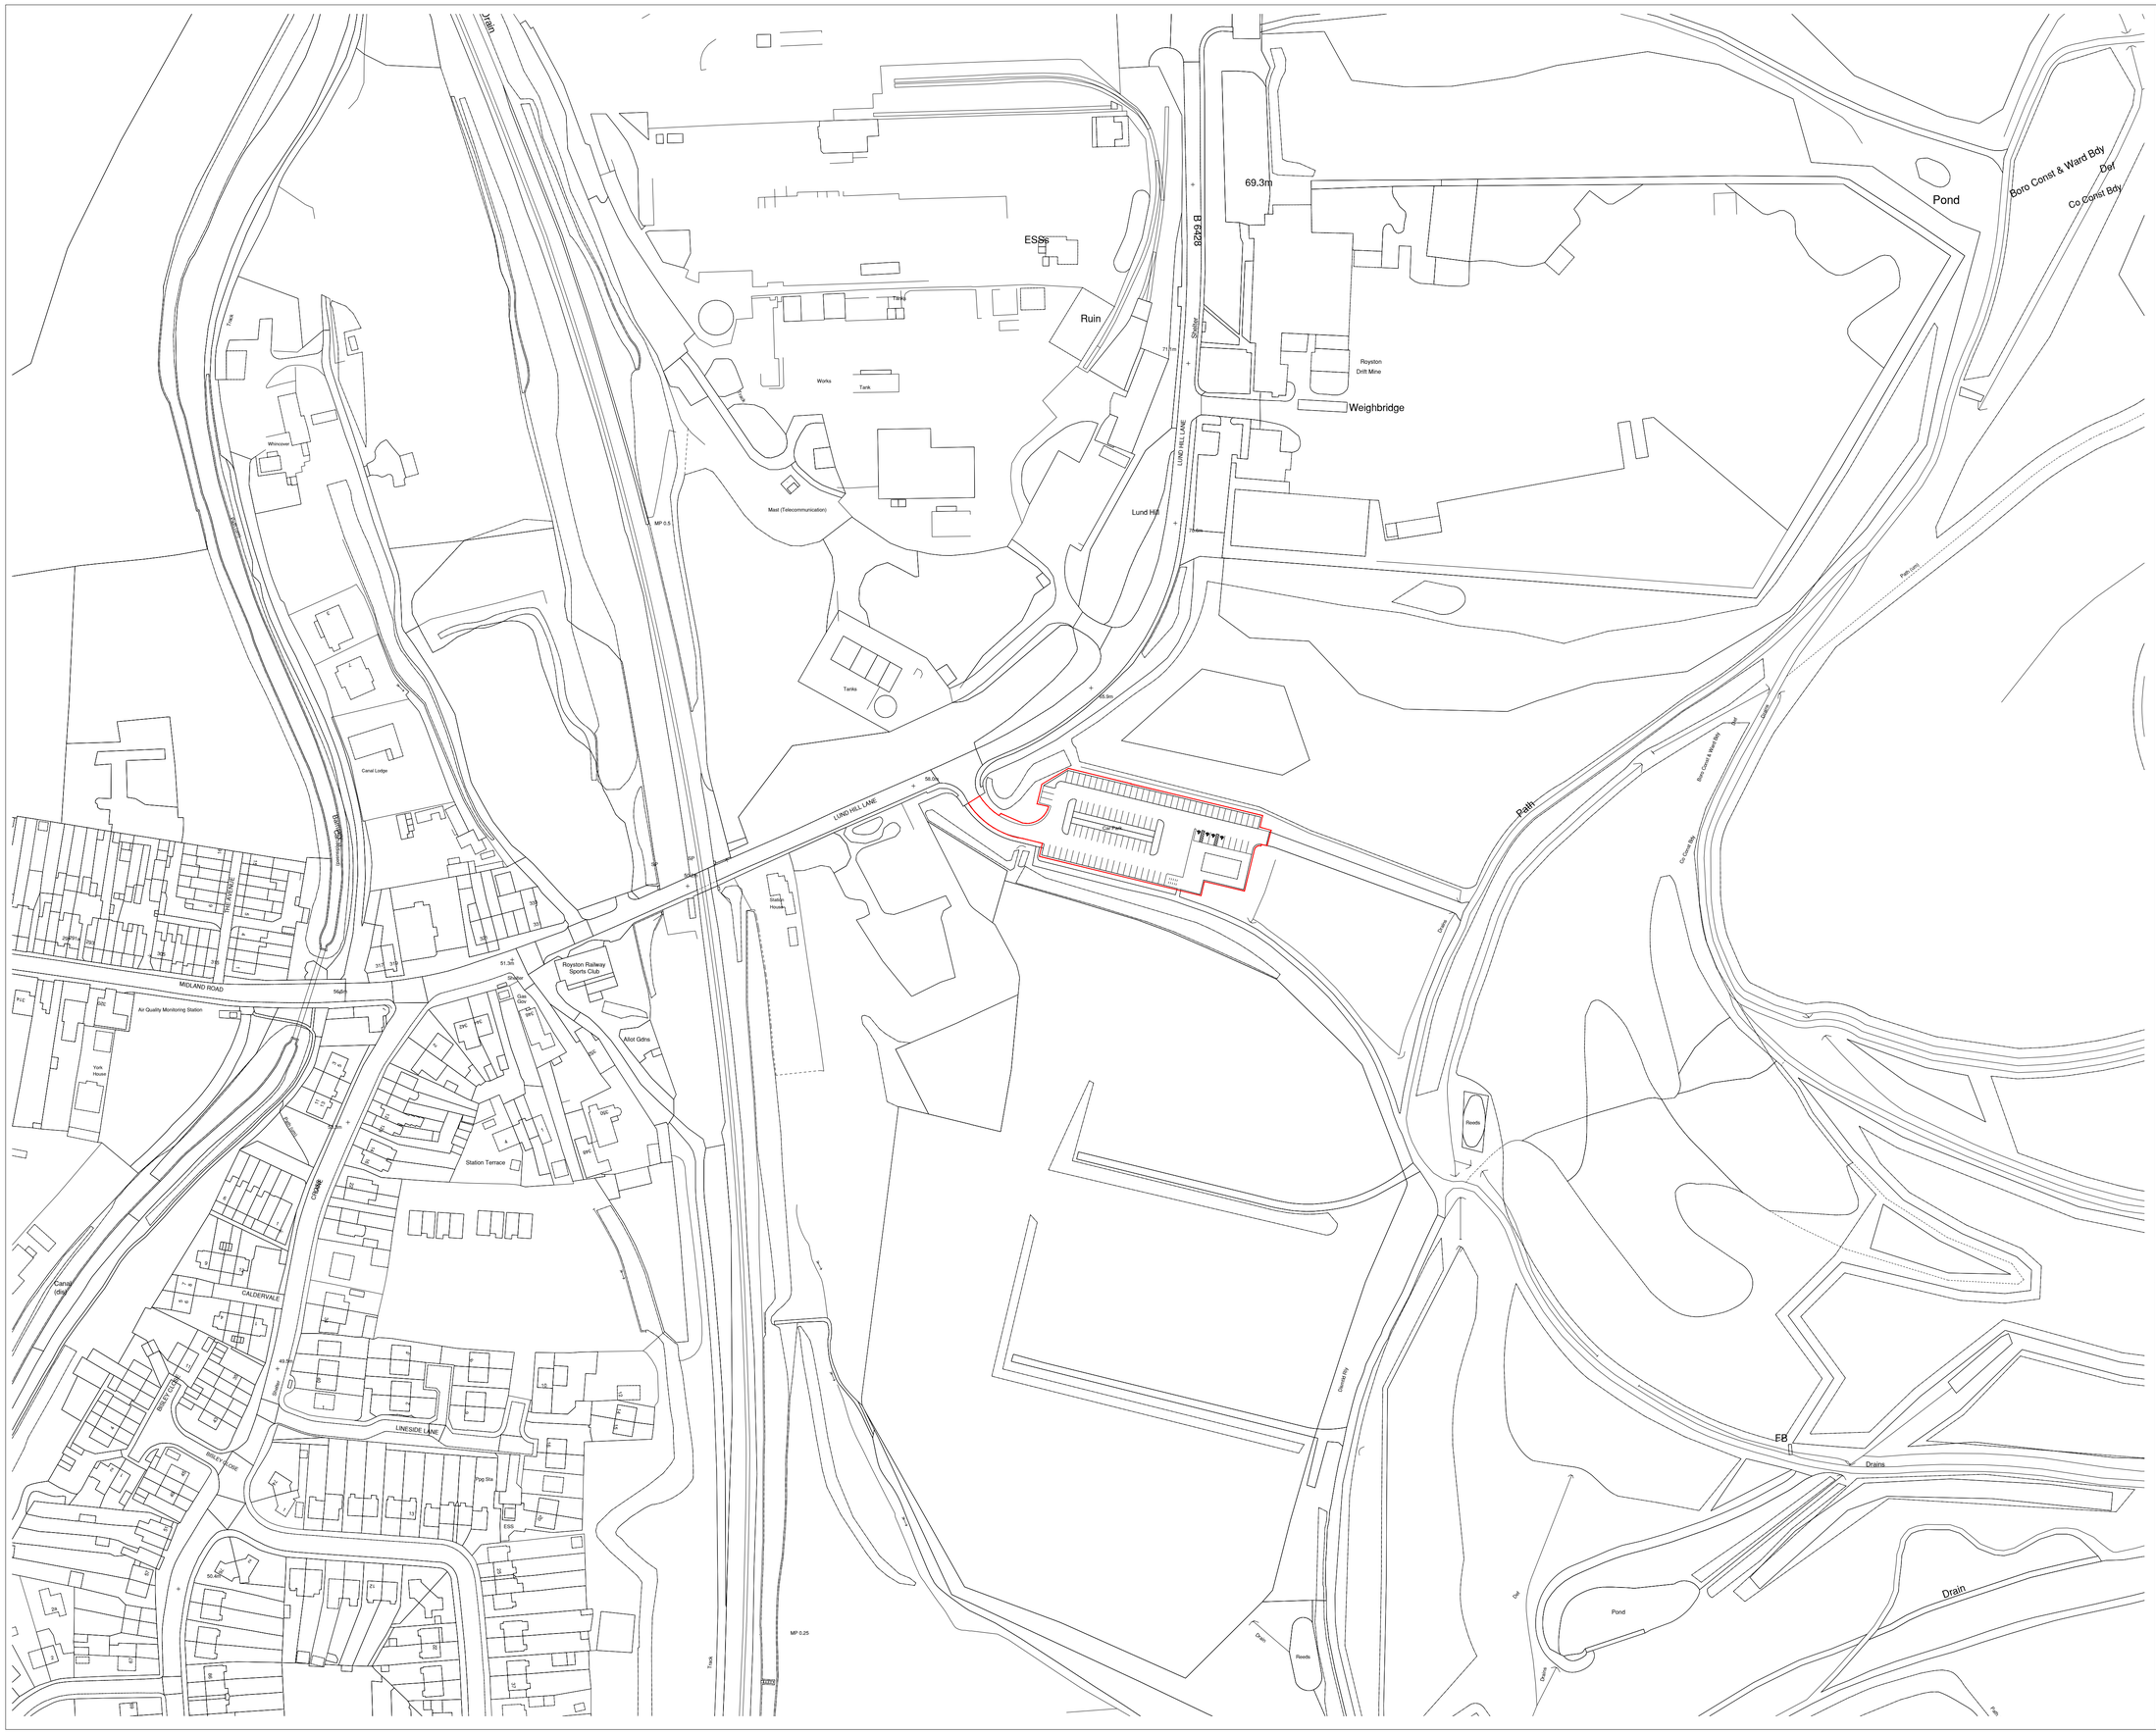

DO NOT SCALE FROM THIS DRAWING. ALL DIMENSIONS TO BE CHECKED ON SITE BY CONTRACTOR. REPORT ANY DISCREPANCIES TO DRAWING AUTHOR AND PROPERTY SERVICES TEAM. DRAWING OR CONTENTS SHOULD NOT BE DUPLICATED WITHOUT PRIOR CONSENT.

DRAWING TO BE READ IN CONJUNCTION WITH ALL OTHER PROJECT DOCUMENTS INCLUDING BUT NOT LIMITED TO DRAWINGS, SPECIFICATIONS, SCHEDULES

0m 12 25 37.5 75m

1:1250

NOTES

© Crown Copyright & Database Rights (2021). 100022264.

Site Area (Red line boundary) = 0.03ha

Rev	Notes	Date	Issued By
P1	First Issue.	17/03/26	BST

BARNSLEY
Metropolitan Borough Council
PROPERTY SERVICES

SERVICE

Economic Regeneration

PROJECT

Rabbit Ings Pavilion

TITLE

Site Location Plan

PROJECT REF	DRAWING REFERENCE	REV
CAP-24/25-003	P01	P1
SCALE	DISCIPLINE	SHEET SIZE
1:1250	ARCHITECTURE	A1

PURPOSE OF ISSUE: PLANNING APPROVAL

Drawn: BST

Checked: