
Station	Easting	Northing	Level
ST01	174.203	261.308	42.428
ST02	194.436	205.500	42.841
ST03	155.113	199.885	43.528
ST04	145.618	232.686	43.143
ST05	148.672	255.309	42.476
ST01A	206.686	198.469	43.228
ST01B	201.173	238.800	42.496
ST03A	161.887	206.166	42.610

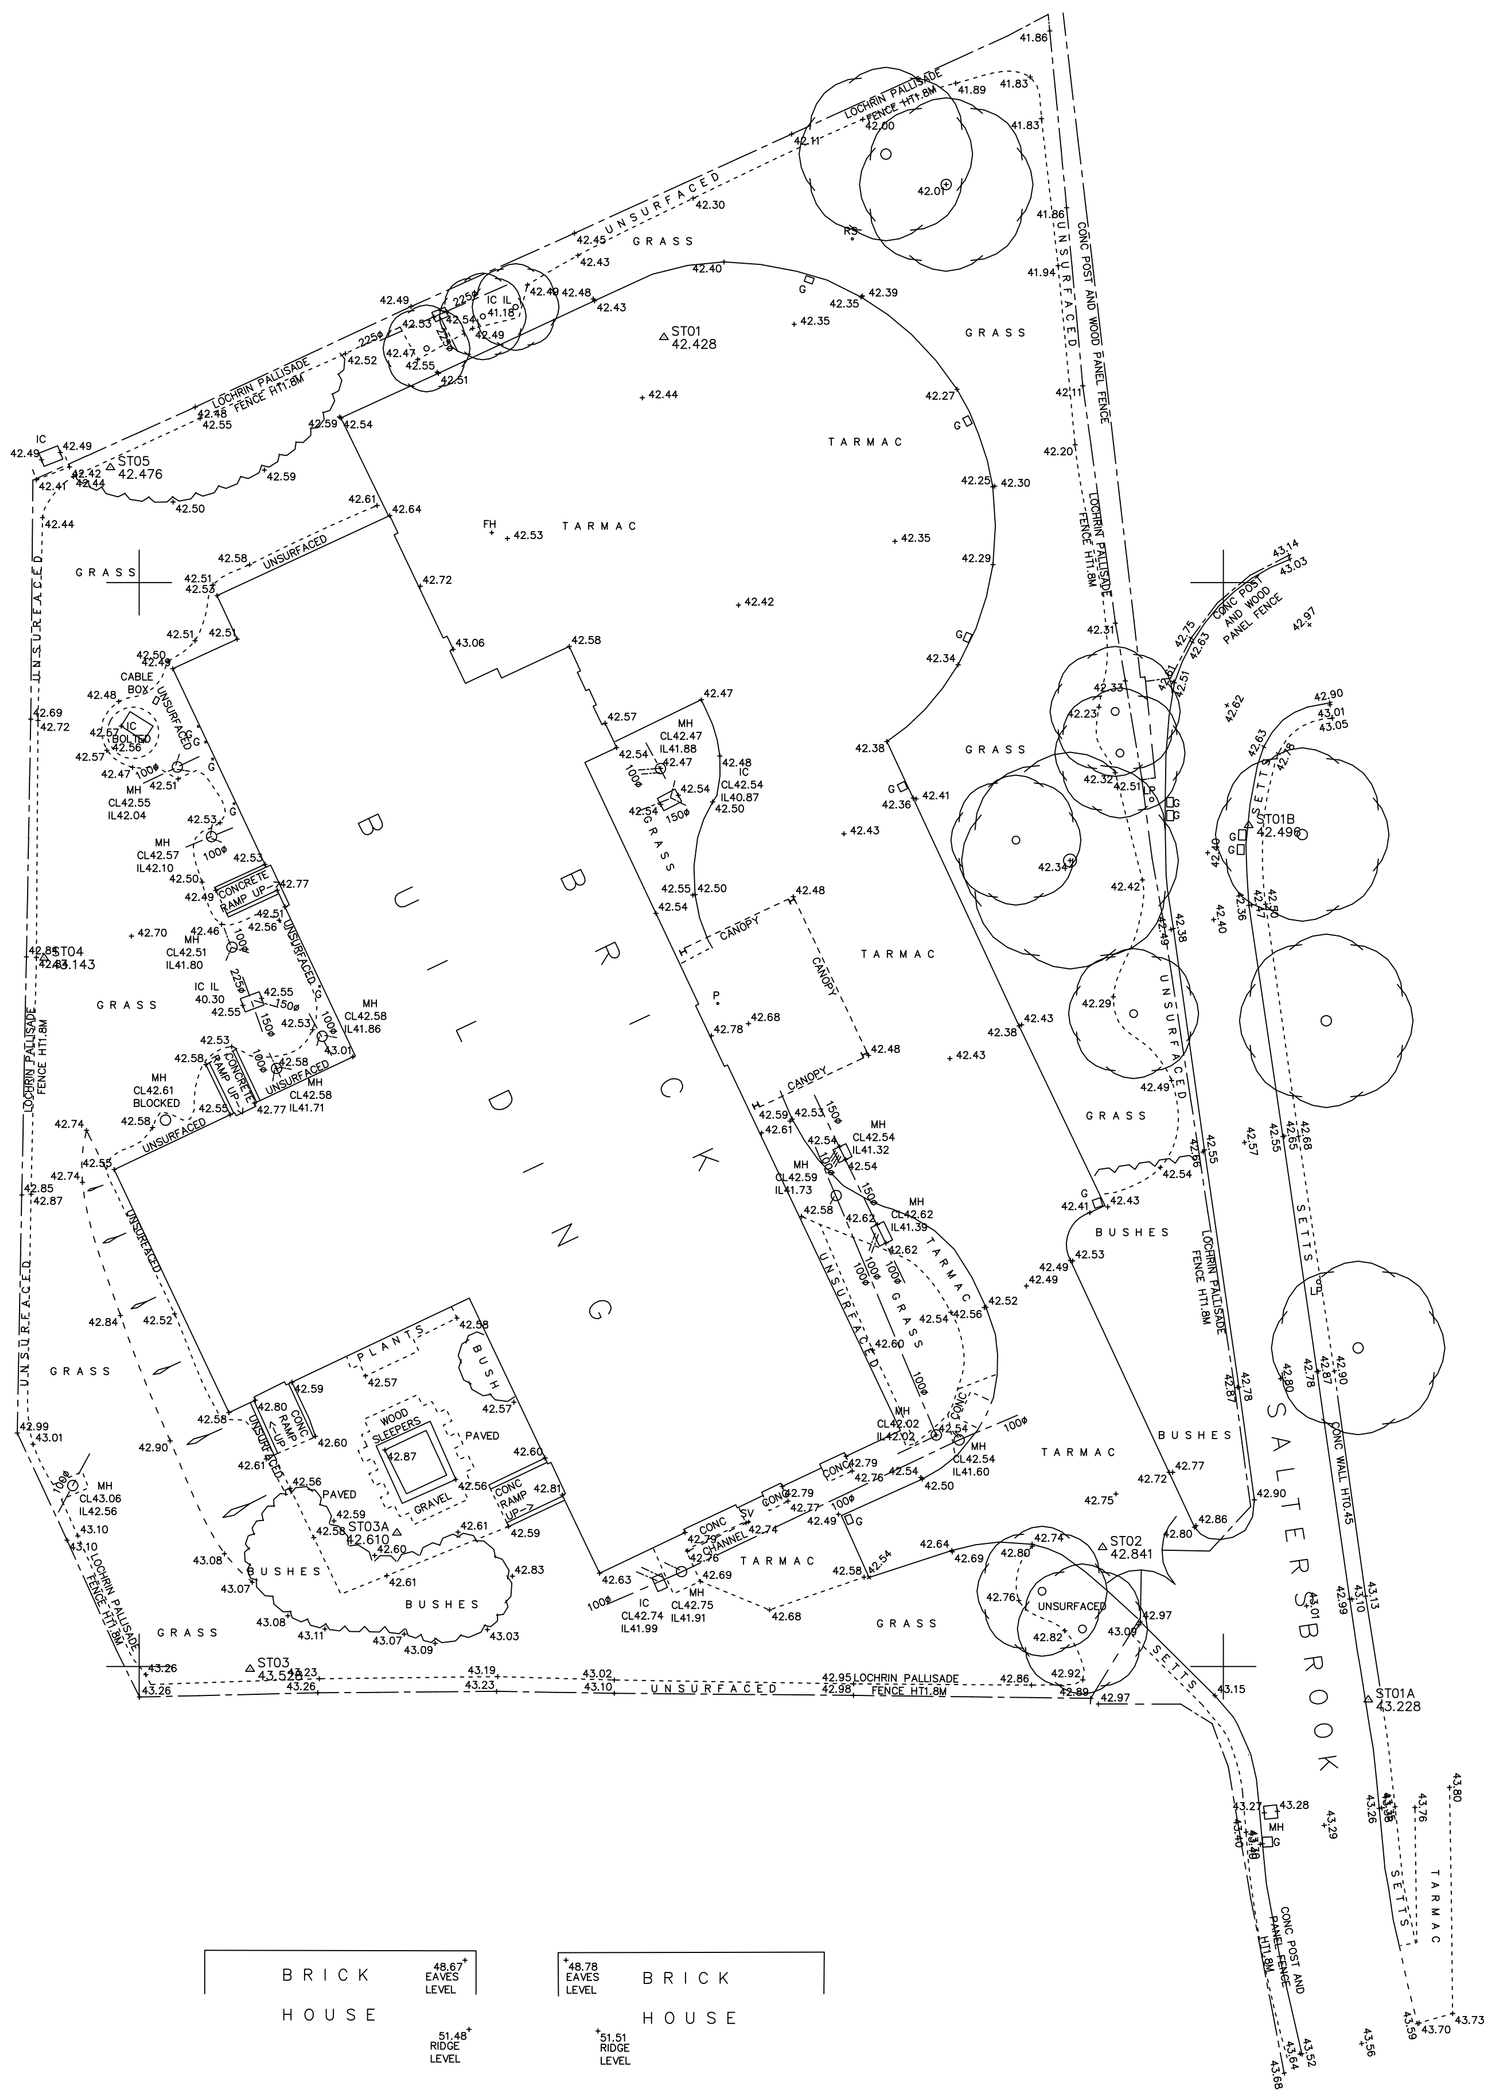

REV A - CLIENT CHANGE TO YORKSHIRE HOUSING ASSOCIATION MAY 2014

PLEASE DO NOT MOVE OR ROTATE THIS DRAWING
ALL SERVICES TO BE FIELD VERIFIED

All drawings remain the property of Ellam Land Surveys until all payments have been received
Copyright Ellam Land Surveys 2010

ELLAM LAND SURVEYS
Land, Engineering & Building Surveys

ANCHOR HOUSE, DEWSBURY MILLS
THORNHILL ROAD, DEWSBURY, WF12 9QE
TEL . (01924) 467621 FAX . (01924) 459970
E - MAIL . ELS@ELBANE.COM

LOCATION
SALTERSBROOK, BARNSLEY ROAD, GOLDTHORPE

CLIENT
YORKSHIRE HOUSING ASSOCIATION

LEGEND

AV	AIR VALVE	CC	CONCRETE COVER	FWS	FOUL WATER SEWER	LP	LAMP POST	ST	STOP TAP
B	BOLLARD	CDC	CONCRETE CHANNEL	G	GULLY	MC	METAL COVER	SV	STOP VALVE
BH	BOREHOLE	CP	CATCH PIT	GV	GAS VALVE	MH	MANHOLE	SWS	SURFACE WATER SEWER
BS	BUS STOP	CTV	CABLE TV LC	HV	HIGH VOLTAGE	MDC	DRAINAGE CHANNEL	TL	TRAFFIC LIGHTS
BT	BRITISH TELECOM	DP	DOWN PIPE	IC	INSPECTION COVER	P	POST / POLE	TP	TELEGRAPH POLE
		ECP	ELEC. CABLE PIT	JB	JUNCTION BOX	RE	RODDING EYE	TH	THRESHOLD
		EP	ELEC. POLE/PYLON	KW	KERB WEIR	RS	ROAD SIGN	VP	VENT PIPE
		ER	EARTH ROD	LB	LITTER BIN	S	STAY	WM	WATER METER
		FH	FIRE HYDRANT	LH	LAMP HOLE	SC	STOP COCK	WO	WASH OUT

SHEET	1 OF 1	LEVEL DATUM	GPS
SCALE	1 : 200	GRID DATUM	ARBITRARY
DRAWN	J.G.WHITE SENIOR SURVEYOR	B.M. USED	None - GPS Level on ST01A Value 43.228m
DATE	MAY 2014	DRAWING NO. 6916/1A	