



Scheme Ref.	Hoyland		
Sign Ref.	RS001	x-height	20.0
Letter colour	BLACK	SIGN FACE	
Background	WHITE	Width	255mm
Border	BLACK	Height	170mm
Material	Class RA2 (12899-1:2007)	Area	0.04m²

NOTE: Sign to be mounted on new post

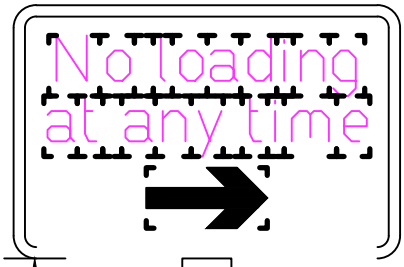

Scheme Ref.	Hoyland		
Sign Ref.	RS001 a	x-height	20.0
Letter colour	BLACK	SIGN FACE	
Background	WHITE	Width	255mm
Border	BLACK	Height	170mm
Material	Class RA2 (12899-1:2007)	Area	0.04m²

NOTE: Sign to be mounted on new post

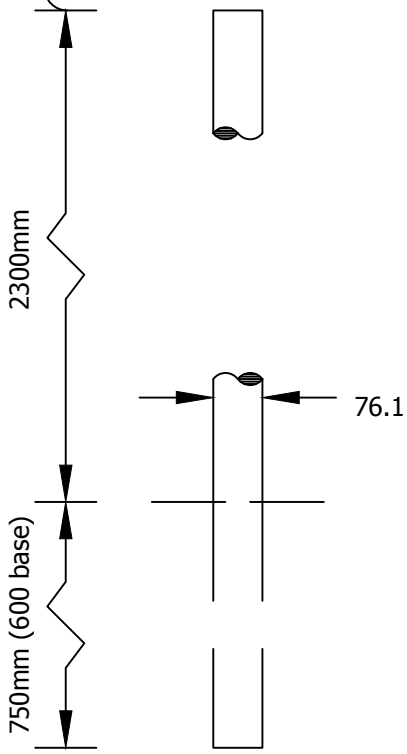

POST(S) & FOUNDATIONS			
Mounting Height	2300mm	Bases	Individual
Number	1	Base Width	600mm
Size	76.1mmx3.2CHS	Base Length	600mm
Length	3220mm	Base Depth	600mm
Centres	-	Base Vol. o/a	0.126 m3
Illumination	No	Earth Cover	150mm

NOTES:

1. ALL SIGN LOCATIONS TO BE AGREED AND CONFIRMED ON SITE WITH OFFICERS OF B.M.B.C PRIOR TO INSTALLATION.

2. FABRICATION 'MOCK UPS' OF ALL SIGNS TO BE FORMALLY SUBMITTED AND AGREED WITH B.M.B.C PRIOR TO FABRICATION.

3. FOR DETAILS OF FOUNDATIONS SEE B.M.B.C STANDARD DETAIL DRAWING BCD/1201 D OR LATER REVISION THEREOF.

4. POST FOUNDATIONS TO BE ST2 CONCRETE.

5. PROPOSED SiGNS TO HAVE PROTECTIVE OVERLAY 1160 POF OR SIMILAR APPROVED.

BRYAN G HALL
CONSULTING CIVIL & TRANSPORTATION PLANNING ENGINEERS
Copyright Reserved Bryan G Hall Ltd.
E highways@bryanghall.co.uk
W www.bryanghall.co.uk
Suite E15 | Josephs Well
Hanover Walk | LEEDS | LS3 1AB
T 0113 246 1555
F 0113 234 2201
Lighterman House
26/36 Wharfdale Road
LONDON | N1 9RY
T 0203 533 2336

Client: RESILIENTI

Project: HOYLAND TOWN CENTRE BARNSLEY


Title: SIGN SCHEDULE

Rev:	Amendment:	DRN:	CHK:	Date:
C	Sign details amended to comments received from Barnsley Council 10.08.17	MM	JP	10.08.17

Status: FOR APPROVAL

Drawing No:	Date:	Scale:
RS001	27.07.17	1:5 A4 - 297 x 210

Job No:	Revision:	Drawn:	Checked:
17-307	C	JP	IE

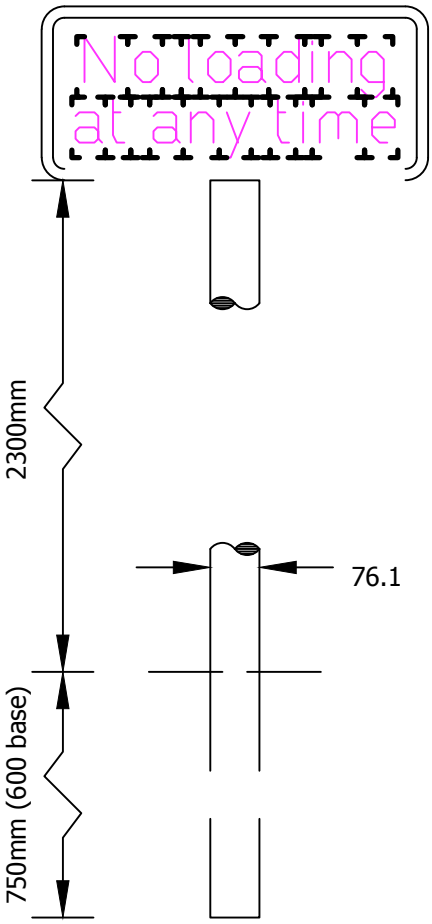

Scheme Ref.	Hoyland		
Sign Ref.	RS002	x-height	20.0
Letter colour	BLACK	SIGN FACE	
Background	WHITE	Width	260mm
Border	BLACK	Height	115mm
Material	Class RA2 (12899-1:2007)	Area	0.03m²

NOTE: Sign to be mounted on new post

POST(S) & FOUNDATIONS			
Mounting Height	2300mm	Bases	Individual
Number	1	Base Width	600mm
Size	76.1mmx3.2CHS	Base Length	600mm
Length	3165mm	Base Depth	600mm
Centres	-	Base Vol. o/a	0.126 m3
Illumination	No	Earth Cover	150mm

NOTES:

1. ALL SIGN LOCATIONS TO BE AGREED AND CONFIRMED ON SITE WITH OFFICERS OF B.M.B.C PRIOR TO INSTALLATION.

2. FABRICATION 'MOCK UPS' OF ALL SIGNS TO BE FORMALLY SUBMITTED AND AGREED WITH B.M.B.C PRIOR TO FABRICATION.

3. FOR DETAILS OF FOUNDATIONS SEE B.M.B.C STANDARD DETAIL DRAWING BCD/1201 D OR LATER REVISION THEREOF.

4. POST FOUNDATIONS TO BE ST2 CONCRETE.

5. PROPOSED SiGNS TO HAVE PROTECTIVE OVERLAY 1160 POF OR SIMILAR APPROVED.

BRYAN G HALL
CONSULTING CIVIL & TRANSPORTATION PLANNING ENGINEERS
Copyright Reserved Bryan G Hall Ltd.
E highways@bryanghall.co.uk
W www.bryanghall.co.uk
Suite E15 | Josephs Well
Hanover Walk | LEEDS | LS3 1AB
T 0113 246 1555
F 0113 234 2201
Lighterman House
26/36 Wharfdale Road
LONDON | N1 9RY
T 0203 533 2336

Client: RESILIENTI

Project: HOYLAND TOWN CENTRE BARNSLEY


Title: SIGN SCHEDULE

Rev:	Amendment:	DRN:	CHK:	Date:
C	Sign details amended to comments received from Barnsley Council 10.08.17	MM	JP	10.08.17

Status: FOR APPROVAL

Drawing No:	Date:	Scale:
RS002	27.07.17	1:5 A4 - 297 x 210

Job No:	Revision:	Drawn:	Checked:
17-307	C	JP	IE

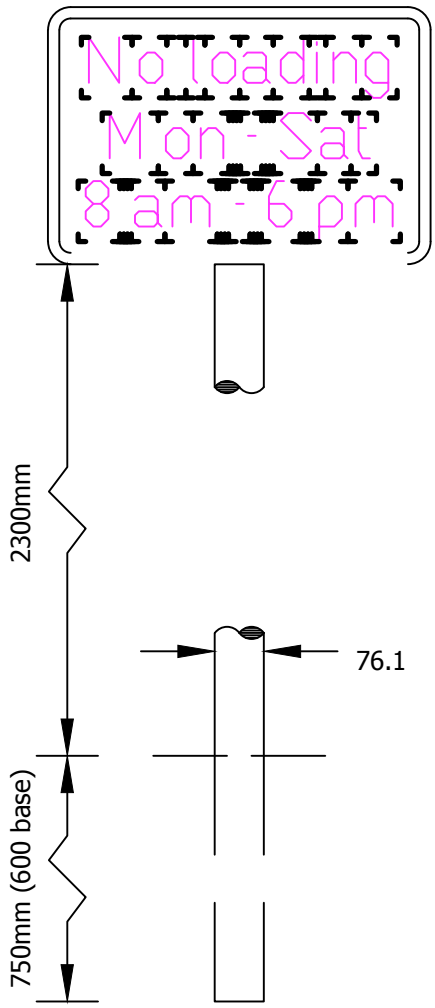

Scheme Ref.	Hoyland		
Sign Ref.	RS003	x-height	20.0
Letter colour	BLACK	SIGN FACE	
Background	WHITE	Width	255mm
Border	BLACK	Height	170mm
Material	Class RA2 (12899-1:2007)	Area	0.04m²

NOTE: Sign to be mounted on new post

POST(S) & FOUNDATIONS			
Mounting Height	2300mm	Bases	Individual
Number	1	Base Width	600mm
Size	76.1mmx3.2CHS	Base Length	600mm
Length	3220mm	Base Depth	600mm
Centres	-	Base Vol. o/a	0.126 m3
Illumination	No	Earth Cover	150mm

NOTES:

1. ALL SIGN LOCATIONS TO BE AGREED AND CONFIRMED ON SITE WITH OFFICERS OF B.M.B.C PRIOR TO INSTALLATION.

2. FABRICATION 'MOCK UPS' OF ALL SIGNS TO BE FORMALLY SUBMITTED AND AGREED WITH B.M.B.C PRIOR TO FABRICATION.

3. FOR DETAILS OF FOUNDATIONS SEE B.M.B.C STANDARD DETAIL DRAWING BCD/1201 D OR LATER REVISION THEREOF.

4. POST FOUNDATIONS TO BE ST2 CONCRETE.

5. PROPOSED SIGNS TO HAVE PROTECTIVE OVERLAY 1160 POF OR SIMILAR APPROVED.

BRYAN G HALL
CONSULTING CIVIL & TRANSPORTATION PLANNING ENGINEERS
Copyright Reserved Bryan G Hall Ltd.
E highways@bryanghall.co.uk
W www.bryanghall.co.uk
Suite E15 | Josephs Well
Hanover Walk | LEEDS | LS3 1AB
T 0113 246 1555
F 0113 234 2201
Lighterman House
26/36 Wharfdale Road
LONDON | N1 9RY
T 0203 533 2336

Client: RESILIENTI

Project: HOYLAND TOWN CENTRE BARNSLEY


Title: SIGN SCHEDULE

Rev:	Amendment:	DRN:	CHK:	Date:
C	Sign details amended to comments received from Barnsley Council 10.08.17	MM	JP	10.08.17

Status: FOR APPROVAL

Drawing No:	Date:	Scale:
RS003	27.07.17	1:5 A4 - 297 x 210

Job No:	Revision:	Drawn:	Checked:
17-307	C	JP	IE

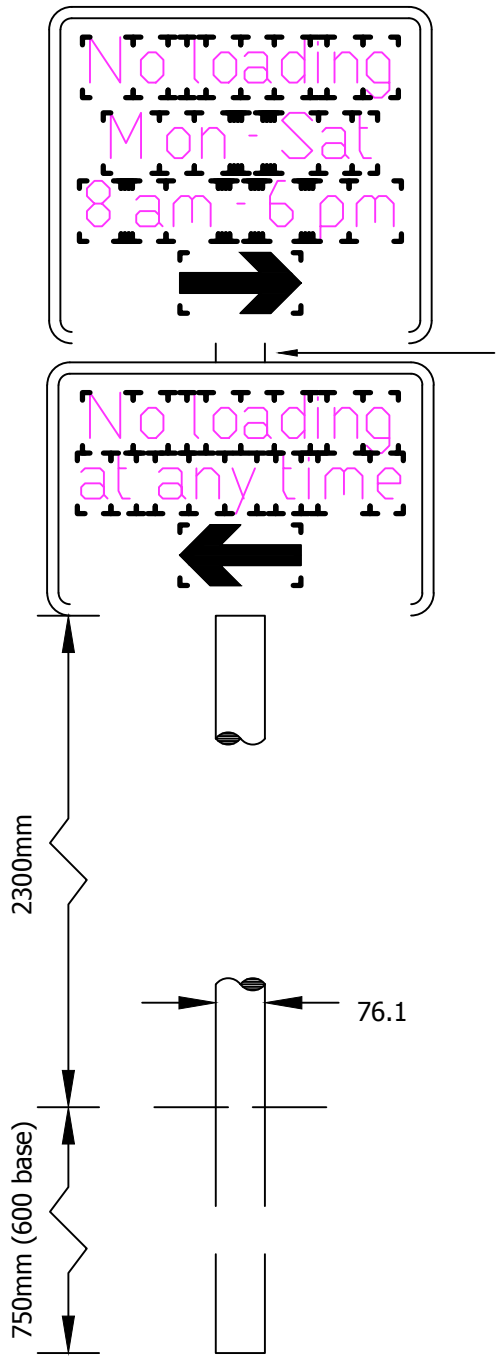

Scheme Ref.	Hoyland		
Sign Ref.	RS004	x-height	20.0
Letter colour	BLACK	SIGN FACE	
Background	WHITE	Width	255mm
Border	BLACK	Height	225mm
Material	Class RA2 (12899-1:2007)	Area	0.06m²

NOTE: Signs to be mounted on new post

Scheme Ref.	Hoyland		
Sign Ref.	RS004 a	x-height	20.0
Letter colour	BLACK	SIGN FACE	
Background	WHITE	Width	255mm
Border	BLACK	Height	170mm
Material	Class RA2 (12899-1:2007)	Area	0.04m²

POST(S) & FOUNDATIONS			
Mounting Height	2300mm	Bases	Individual
Number	1	Base Width	600mm
Size	76.1mmx3.2CHS	Base Length	600mm
Length	3495mm	Base Depth	600mm
Centres	-	Base Vol. o/a	0.126 m3
Illumination	No	Earth Cover	150mm

NOTES:

1. ALL SIGN LOCATIONS TO BE AGREED AND CONFIRMED ON SITE WITH OFFICERS OF B.M.B.C PRIOR TO INSTALLATION.

2. FABRICATION 'MOCK UPS' OF ALL SIGNS TO BE FORMALLY SUBMITTED AND AGREED WITH B.M.B.C PRIOR TO FABRICATION.

3. FOR DETAILS OF FOUNDATIONS SEE B.M.B.C STANDARD DETAIL DRAWING BCD/1201 D OR LATER REVISION THEREOF.

4. POST FOUNDATIONS TO BE ST2 CONCRETE.

5. PROPOSED SIGNS TO HAVE PROTECTIVE OVERLAY 1160 POF OR SIMILAR APPROVED.

BRYAN G HALL
CONSULTING CIVIL & TRANSPORTATION PLANNING ENGINEERS
Copyright Reserved Bryan G Hall Ltd.
E highways@bryanghall.co.uk
W www.bryanghall.co.uk
Suite E15 | Josephs Well
Hanover Walk | LEEDS | LS3 1AB
T 0113 246 1555
F 0113 234 2201
Lighterman House
26/36 Wharfdale Road
LONDON | N1 9RY
T 0203 533 2336

Client: RESILIENTI

Project: HOYLAND TOWN CENTRE BARNSLEY


Title: SIGN SCHEDULE

Rev:	Amendment:	DRN:	CHK:	Date:
C	Sign details amended to comments received from Barnsley Council 10.08.17	MM	JP	10.08.17

Status: FOR APPROVAL

Drawing No:	Date:	Scale:
RS004	27.07.17	1:5 A4 - 297 x 210

Job No:	Revision:	Drawn:	Checked:
17-307	C	JP	IE

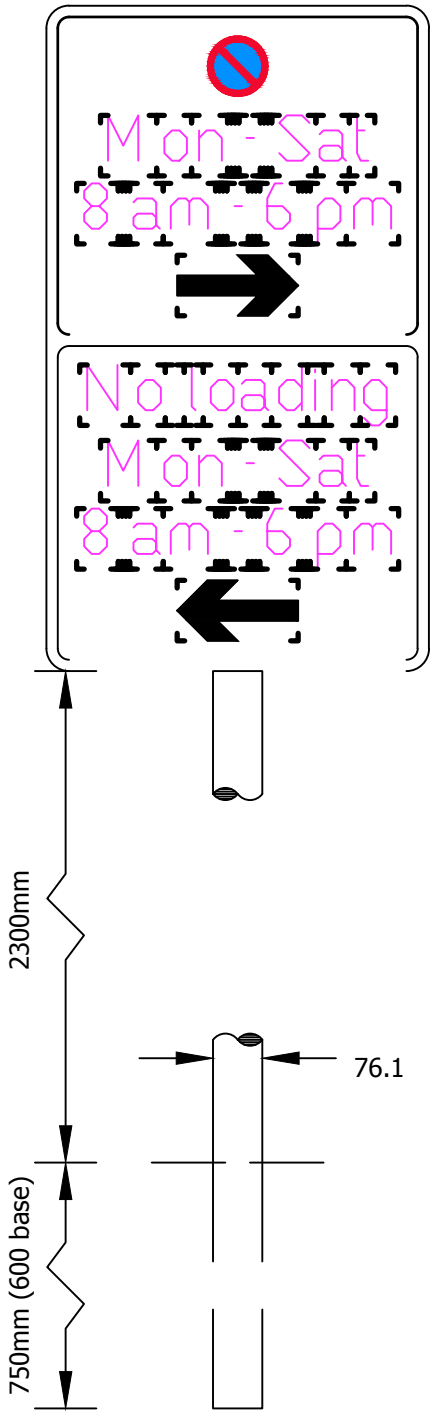

Scheme Ref.	Hoyland		
Sign Ref.	RS005	x-height	20.0
Letter colour	BLACK	SIGN FACE	
Background	YELLOW	Width	255mm
Border	BLACK	Height	440mm
Material	Class RA2 (12899-1:2007)	Area	0.11m²

NOTE: Sign to be mounted on new post

Scheme Ref.	Hoyland		
Sign Ref.	RS005	x-height	20.0
Letter colour	BLACK	SIGN FACE	
Background	WHITE	Width	-
Border	BLACK	Height	-
Material	Class RA2 (12899-1:2007)	Area	-

POST(S) & FOUNDATIONS			
Mounting Height	2300mm	Bases	Individual
Number	1	Base Width	600mm
Size	76.1mmx3.2CHS	Base Length	600mm
Length	3490mm	Base Depth	600mm
Centres	-	Base Vol. o/a	0.126 m3
Illumination	No	Earth Cover	150mm

NOTES:

1. ALL SIGN LOCATIONS TO BE AGREED AND CONFIRMED ON SITE WITH OFFICERS OF B.M.B.C PRIOR TO INSTALLATION.

2. FABRICATION 'MOCK UPS' OF ALL SIGNS TO BE FORMALLY SUBMITTED AND AGREED WITH B.M.B.C PRIOR TO FABRICATION.

3. FOR DETAILS OF FOUNDATIONS SEE B.M.B.C STANDARD DETAIL DRAWING BCD/1201 D OR LATER REVISION THEREOF.

4. POST FOUNDATIONS TO BE ST2 CONCRETE.

5. PROPOSED SIGNS TO HAVE PROTECTIVE OVERLAY 1160 POF OR SIMILAR APPROVED.

BRYAN G HALL
CONSULTING CIVIL & TRANSPORTATION PLANNING ENGINEERS
Copyright Reserved Bryan G Hall Ltd.
E highways@bryanghall.co.uk
W www.bryanghall.co.uk
Suite E15 | Josephs Well
Hanover Walk | LEEDS | LS3 1AB
T 0113 246 1555
F 0113 234 2201
Lighterman House
26/36 Wharfdale Road
LONDON | N1 9RY
T 0203 533 2336

Client: RESILIENTI

Project: HOYLAND TOWN CENTRE BARNSLEY


Title: SIGN SCHEDULE

Rev:	Amendment:	DRN:	CHK:	Date:
C	Sign details amended to comments received from Barnsley Council 10.08.17	MM	JP	10.08.17

Status: FOR APPROVAL

Drawing No:	Date:	Scale:
RS005	27.07.17	1:5 A4 - 297 x 210

Job No:	Revision:	Drawn:	Checked:
17-307	C	JP	IE

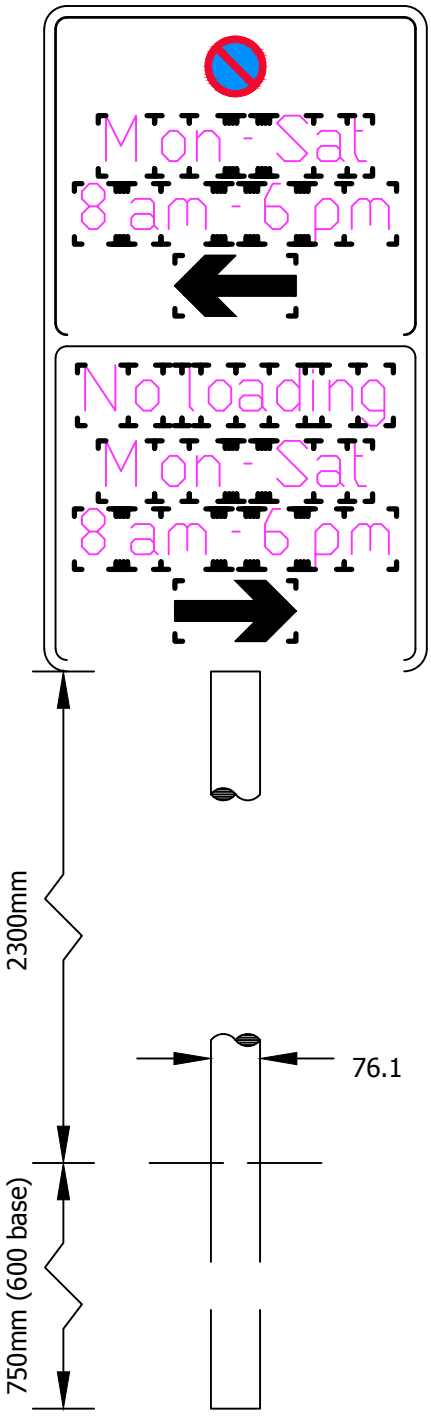

Scheme Ref.	Hoyland		
Sign Ref.	RS005 a	x-height	20.0
Letter colour	BLACK	SIGN FACE	
Background	YELLOW	Width	255mm
Border	BLACK	Height	440mm
Material	Class RA2 (12899-1:2007)	Area	0.11m²

NOTE: Sign to be mounted on new post

Scheme Ref.	Hoyland		
Sign Ref.	RS005 a	x-height	20.0
Letter colour	BLACK	SIGN FACE	
Background	WHITE	Width	-
Border	BLACK	Height	-
Material	Class RA2 (12899-1:2007)	Area	-

POST(S) & FOUNDATIONS			
Mounting Height	2300mm	Bases	Individual
Number	1	Base Width	600mm
Size	76.1mmx3.2CHS	Base Length	600mm
Length	3490mm	Base Depth	600mm
Centres	-	Base Vol. o/a	0.126 m3
Illumination	No	Earth Cover	150mm

NOTES:

1. ALL SIGN LOCATIONS TO BE AGREED AND CONFIRMED ON SITE WITH OFFICERS OF B.M.B.C PRIOR TO INSTALLATION.

2. FABRICATION 'MOCK UPS' OF ALL SIGNS TO BE FORMALLY SUBMITTED AND AGREED WITH B.M.B.C PRIOR TO FABRICATION.

3. FOR DETAILS OF FOUNDATIONS SEE B.M.B.C STANDARD DETAIL DRAWING BCD/1201 D OR LATER REVISION THEREOF.

4. POST FOUNDATIONS TO BE ST2 CONCRETE.

5. PROPOSED SIGNS TO HAVE PROTECTIVE OVERLAY 1160 POF OR SIMILAR APPROVED.

BRYAN G HALL
CONSULTING CIVIL & TRANSPORTATION PLANNING ENGINEERS
Copyright Reserved Bryan G Hall Ltd.
E highways@bryanghall.co.uk
W www.bryanghall.co.uk
Suite E15 | Josephs Well
Hanover Walk | LEEDS | LS3 1AB
T 0113 246 1555
F 0113 234 2201
Lighterman House
26/36 Wharfdale Road
LONDON | N1 9RY
T 0203 533 2336

Client: RESILIENTI

Project: HOYLAND TOWN CENTRE BARNSLEY


Title: SIGN SCHEDULE

Rev:	Amendment:	DRN:	CHK:	Date:
C	Sign details amended to comments received from Barnsley Council 10.08.17	MM	JP	10.08.17

Status: FOR APPROVAL

Drawing No:	Date:	Scale:
RS005 a	27.07.17	1:5 A4 - 297 x 210

Job No:	Revision:	Drawn:	Checked:
17-307	C	JP	IE

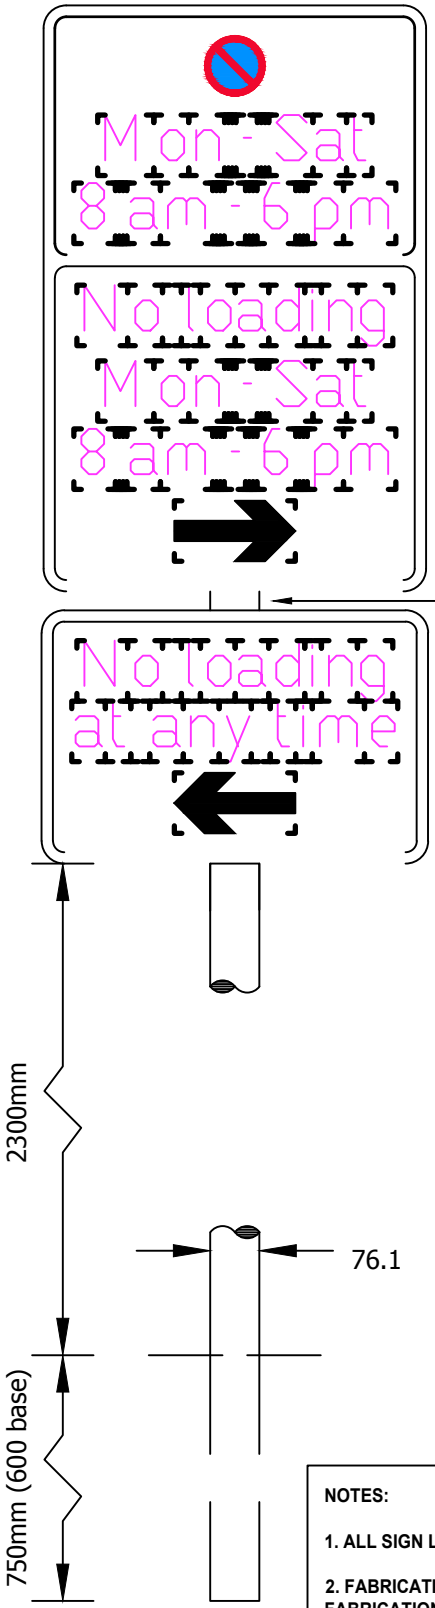

Scheme Ref.	Hoyland		
Sign Ref.	RS006	x-height	20.0
Letter colour	BLACK	SIGN FACE	
Background	YELLOW	Width	255mm
Border	BLACK	Height	390mm
Material	Class RA2 (12899-1:2007)	Area	0.10m²

NOTE: Signs to be mounted on new post

Scheme Ref.	Hoyland		
Sign Ref.	RS006	x-height	20.0
Letter colour	BLACK	SIGN FACE	
Background	WHITE	Width	-
Border	BLACK	Height	-
Material	Class RA2 (12899-1:2007)	Area	-

Scheme Ref.	Hoyland		
Sign Ref.	RS006a	x-height	20.0
Letter colour	BLACK	SIGN FACE	
Background	WHITE	Width	260mm
Border	BLACK	Height	170mm
Material	Class RA2 (12899-1:2007)	Area	0.04m²

POST(S) & FOUNDATIONS			
Mounting Height	2300mm	Bases	Individual
Number	1	Base Width	600mm
Size	76.1mmx3.2CHS	Base Length	600mm
Length	3660mm	Base Depth	600mm
Centres	-	Base Vol. o/a	0.126 m3
Illumination	No	Earth Cover	150mm

NOTES:

1. ALL SIGN LOCATIONS TO BE AGREED AND CONFIRMED ON SITE WITH OFFICERS OF B.M.B.C PRIOR TO INSTALLATION.

2. FABRICATION 'MOCK UPS' OF ALL SIGNS TO BE FORMALLY SUBMITTED AND AGREED WITH B.M.B.C PRIOR TO FABRICATION.

3. FOR DETAILS OF FOUNDATIONS SEE B.M.B.C STANDARD DETAIL DRAWING BCD/1201 D OR LATER REVISION THEREOF.

4. POST FOUNDATIONS TO BE ST2 CONCRETE.

5. PROPOSED SiGNS TO HAVE PROTECTIVE OVERLAY 1160 POF OR SIMILAR APPROVED.

BRYAN G HALL
CONSULTING CIVIL & TRANSPORTATION PLANNING ENGINEERS
Copyright Reserved Bryan G Hall Ltd.
E highways@bryanghall.co.uk
W www.bryanghall.co.uk
Suite E15 | Josephs Well
Hanover Walk | LEEDS | LS3 1AB
T 0113 246 1555
F 0113 234 2201
Lighterman House
26/36 Wharfdale Road
LONDON | N1 9RY
T 0203 533 2336

Client: RESILIENTI

Project: HOYLAND TOWN CENTRE BARNSLEY


Title: SIGN SCHEDULE

Rev:	Amendment:	DRN:	CHK:	Date:
C	Sign details amended to comments received from Barnsley Council 10.08.17	MM	JP	10.08.17

Status: FOR APPROVAL

Drawing No:	Date:	Scale:
RS006	27.07.17	1:5 A4 - 297 x 210


Job No:	Revision:	Drawn:	Checked:
17-307	C	JP	IE

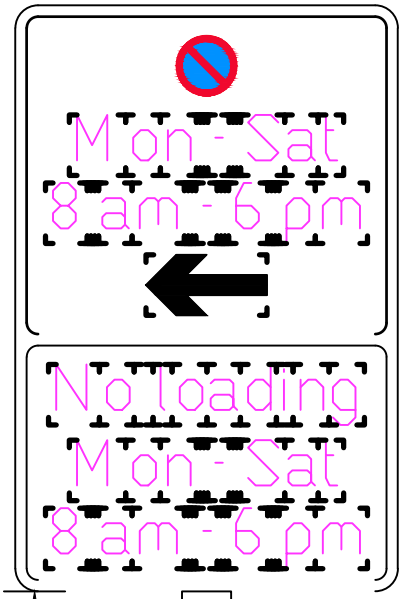

Scheme Ref.	Hoyland		
Sign Ref.	RS007	x-height	20.0
Letter colour	BLACK	SIGN FACE	
Background	YELLOW	Width	255mm
Border	BLACK	Height	390mm
Material	Class RA2 (12899-1:2007)	Area	0.10m²

NOTE: Sign to be mounted on new post

Scheme Ref.	Hoyland		
Sign Ref.	RS007	x-height	20.0
Letter colour	BLACK	SIGN FACE	
Background	WHITE	Width	-
Border	BLACK	Height	-
Material	Class RA2 (12899-1:2007)	Area	-

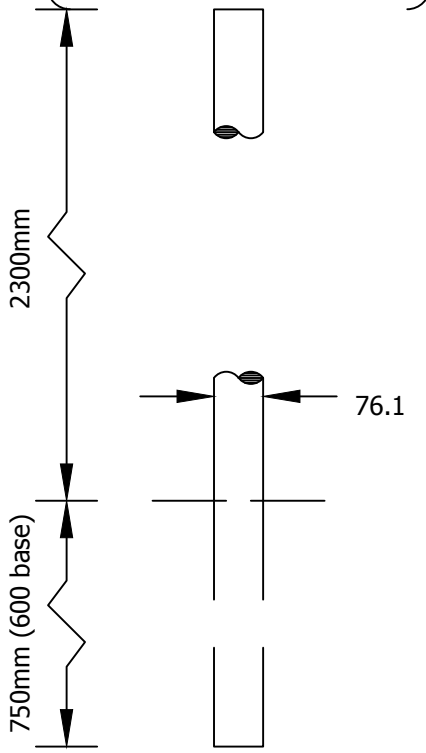

POST(S) & FOUNDATIONS			
Mounting Height	2300mm	Bases	Individual
Number	1	Base Width	600mm
Size	76.1mmx3.2CHS	Base Length	600mm
Length	3440mm	Base Depth	600mm
Centres	-	Base Vol. o/a	0.126 m3
Illumination	No	Earth Cover	150mm

NOTES:

1. ALL SIGN LOCATIONS TO BE AGREED AND CONFIRMED ON SITE WITH OFFICERS OF B.M.B.C PRIOR TO INSTALLATION.

2. FABRICATION 'MOCK UPS' OF ALL SIGNS TO BE FORMALLY SUBMITTED AND AGREED WITH B.M.B.C PRIOR TO FABRICATION.

3. FOR DETAILS OF FOUNDATIONS SEE B.M.B.C STANDARD DETAIL DRAWING BCD/1201 D OR LATER REVISION THEREOF.

4. POST FOUNDATIONS TO BE ST2 CONCRETE.

5. PROPOSED SIGNS TO HAVE PROTECTIVE OVERLAY 1160 POF OR SIMILAR APPROVED.

BRYAN G HALL
CONSULTING CIVIL & TRANSPORTATION PLANNING ENGINEERS
Copyright Reserved Bryan G Hall Ltd.
E highways@bryanghall.co.uk
W www.bryanghall.co.uk
Suite E15 | Josephs Well
Hanover Walk | LEEDS | LS3 1AB
T 0113 246 1555
F 0113 234 2201
Lighterman House
26/36 Wharfdale Road
LONDON | N1 9RY
T 0203 533 2336

Client: RESILIENTI


Project: HOYLAND TOWN CENTRE BARNSLEY

Title: SIGN SCHEDULE

Rev:	Amendment:	DRN:	CHK:	Date:
C	Sign details amended to comments received from Barnsley Council 10.08.17	MM	JP	10.08.17

Status: FOR APPROVAL

Drawing No: RS007		Date: 27.07.17	Scale: 1:5 A4 - 297 x 210
Job No: 17-307	Revision: C	Drawn: JP	Checked: IE

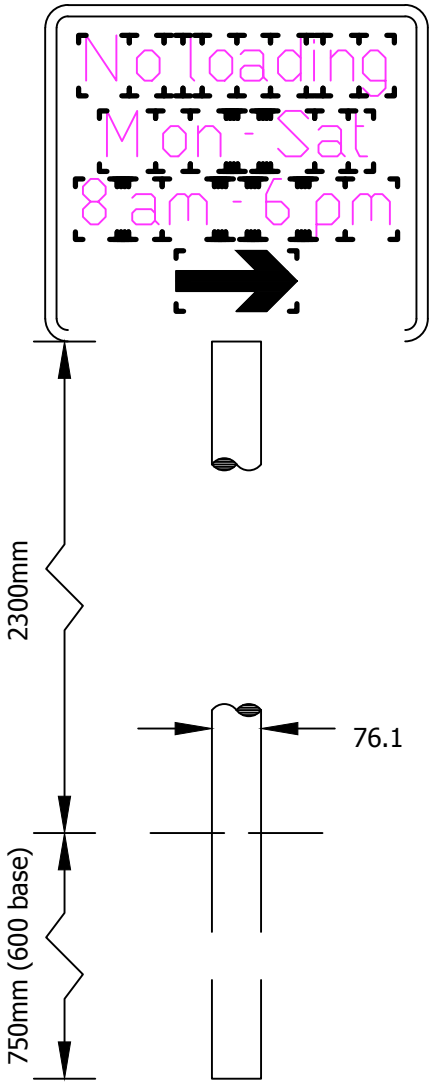

Scheme Ref.	Hoyland		
Sign Ref.	RS008	x-height	20.0
Letter colour	BLACK	SIGN FACE	
Background	WHITE	Width	240mm
Border	BLACK	Height	205mm
Material	Class RA2 (12899-1:2007)	Area	0.05m²

NOTE: Sign to be mounted on new post

POST(S) & FOUNDATIONS			
Mounting Height	2300mm	Bases	Individual
Number	1	Base Width	600mm
Size	76.1mmx3.2CHS	Base Length	600mm
Length	3290mm	Base Depth	600mm
Centres	-	Base Vol. o/a	0.126 m3
Illumination	No	Earth Cover	150mm

NOTES:

1. ALL SIGN LOCATIONS TO BE AGREED AND CONFIRMED ON SITE WITH OFFICERS OF B.M.B.C PRIOR TO INSTALLATION.

2. FABRICATION 'MOCK UPS' OF ALL SIGNS TO BE FORMALLY SUBMITTED AND AGREED WITH B.M.B.C PRIOR TO FABRICATION.

3. FOR DETAILS OF FOUNDATIONS SEE B.M.B.C STANDARD DETAIL DRAWING BCD/1201 D OR LATER REVISION THEREOF.

4. POST FOUNDATIONS TO BE ST2 CONCRETE.

5. PROPOSED SiGNS TO HAVE PROTECTIVE OVERLAY 1160 POF OR SIMILAR APPROVED.

BRYAN G HALL
CONSULTING CIVIL & TRANSPORTATION PLANNING ENGINEERS
Copyright Reserved Bryan G Hall Ltd.
E highways@bryanghall.co.uk
W www.bryanghall.co.uk
Suite E15 | Josephs Well
Hanover Walk | LEEDS | LS3 1AB
T 0113 246 1555
F 0113 234 2201
Lighterman House
26/36 Wharfdale Road
LONDON | N1 9RY
T 0203 533 2336

Client: RESILIENTI

Project: HOYLAND TOWN CENTRE BARNSLEY


Title: SIGN SCHEDULE

Rev:	Amendment:	DRN:	CHK:	Date:
C	Sign details amended to comments received from Barnsley Council 10.08.17	MM	JP	10.08.17

Status: FOR APPROVAL

Drawing No:	Date:	Scale:
RS008	27.07.17	1:5 A4 - 297 x 210

Job No:	Revision:	Drawn:	Checked:
17-307	C	JP	IE

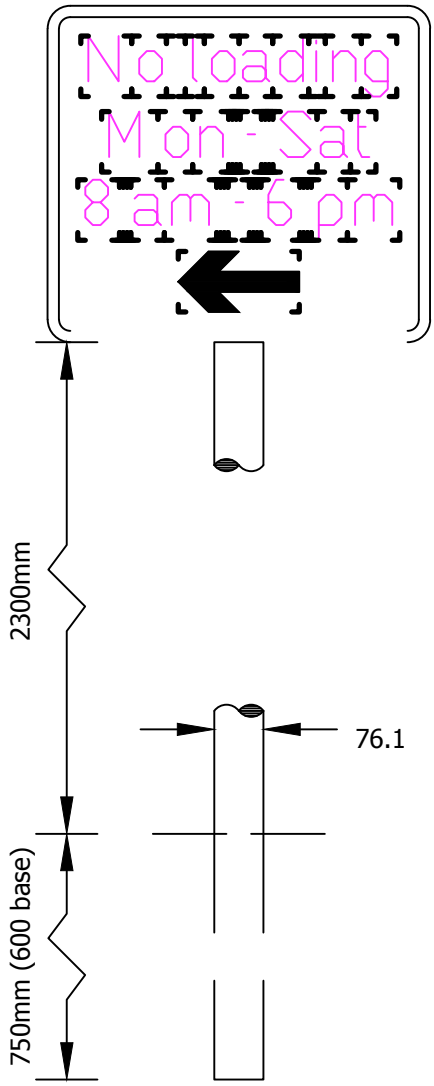

Scheme Ref.	Hoyland		
Sign Ref.	RS008 a	x-height	20.0
Letter colour	BLACK	SIGN FACE	
Background	WHITE	Width	240mm
Border	BLACK	Height	205mm
Material	Class RA2 (12899-1:2007)	Area	0.05m²

NOTE: Sign to be mounted on new post

POST(S) & FOUNDATIONS			
Mounting Height	2300mm	Bases	Individual
Number	1	Base Width	600mm
Size	76.1mmx3.2CHS	Base Length	600mm
Length	3290mm	Base Depth	600mm
Centres	-	Base Vol. o/a	0.126 m3
Illumination	No	Earth Cover	150mm

NOTES:

1. ALL SIGN LOCATIONS TO BE AGREED AND CONFIRMED ON SITE WITH OFFICERS OF B.M.B.C PRIOR TO INSTALLATION.

2. FABRICATION 'MOCK UPS' OF ALL SIGNS TO BE FORMALLY SUBMITTED AND AGREED WITH B.M.B.C PRIOR TO FABRICATION.

3. FOR DETAILS OF FOUNDATIONS SEE B.M.B.C STANDARD DETAIL DRAWING BCD/1201 D OR LATER REVISION THEREOF.

4. POST FOUNDATIONS TO BE ST2 CONCRETE.

5. PROPOSED SiGNS TO HAVE PROTECTIVE OVERLAY 1160 POF OR SIMILAR APPROVED.

BRYAN G HALL
CONSULTING CIVIL & TRANSPORTATION PLANNING ENGINEERS
Copyright Reserved Bryan G Hall Ltd.
E highways@bryanghall.co.uk
W www.bryanghall.co.uk
Suite E15 | Josephs Well
Hanover Walk | LEEDS | LS3 1AB
T 0113 246 1555
F 0113 234 2201
Lighterman House
26/36 Wharfdale Road
LONDON | N1 9RY
T 0203 533 2336

Client: RESILIENTI

Project: HOYLAND TOWN CENTRE BARNSLEY


Title: SIGN SCHEDULE

Rev:	Amendment:	DRN:	CHK:	Date:
C	Sign details amended to comments received from Barnsley Council 10.08.17	MM	JP	10.08.17

Status: FOR APPROVAL

Drawing No:	Date:	Scale:
RS008 A	27.07.17	1:5 A4 - 297 x 210

Job No:	Revision:	Drawn:	Checked:
17-307	C	JP	IE

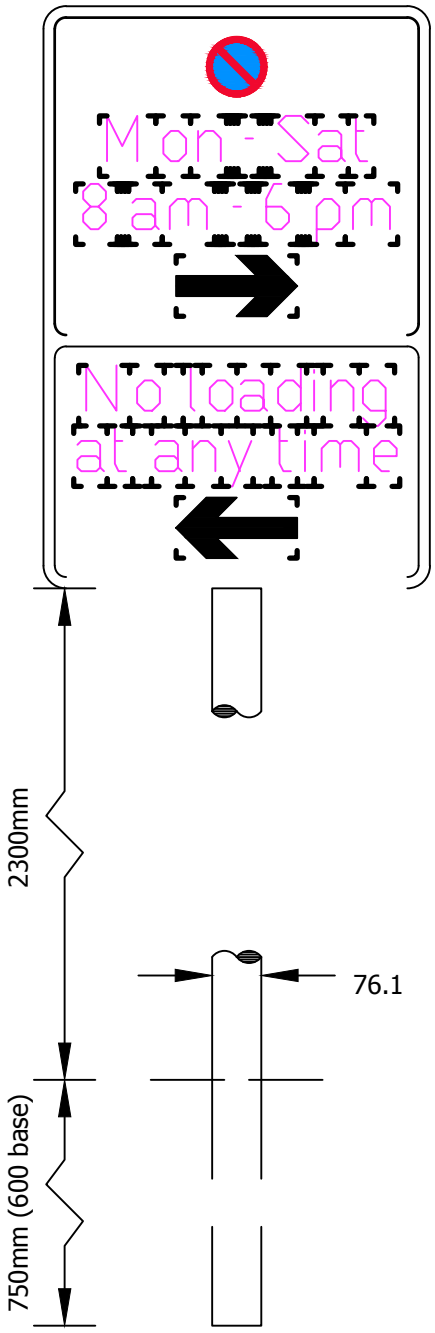

Scheme Ref.	Hoyland		
Sign Ref.	RS009	x-height	20.0
Letter colour	BLACK	SIGN FACE	
Background	YELLOW	Width	255mm
Border	BLACK	Height	385mm
Material	Class RA2 (12899-1:2007)	Area	0.10m²

NOTE: Sign to be mounted on new post

POST(S) & FOUNDATIONS			
Mounting Height	2300mm	Bases	Individual
Number	1	Base Width	600mm
Size	76.1mmx3.2CHS	Base Length	600mm
Length	3435mm	Base Depth	600mm
Centres	-	Base Vol. o/a	0.126 m3
Illumination	No	Earth Cover	150mm

NOTES:

1. ALL SIGN LOCATIONS TO BE AGREED AND CONFIRMED ON SITE WITH OFFICERS OF B.M.B.C PRIOR TO INSTALLATION.

2. FABRICATION 'MOCK UPS' OF ALL SIGNS TO BE FORMALLY SUBMITTED AND AGREED WITH B.M.B.C PRIOR TO FABRICATION.

3. FOR DETAILS OF FOUNDATIONS SEE B.M.B.C STANDARD DETAIL DRAWING BCD/1201 D OR LATER REVISION THEREOF.

4. POST FOUNDATIONS TO BE ST2 CONCRETE.

5. PROPOSED SiGNS TO HAVE PROTECTIVE OVERLAY 1160 POF OR SIMILAR APPROVED.

BRYAN G HALL
CONSULTING CIVIL & TRANSPORTATION PLANNING ENGINEERS
Copyright Reserved Bryan G Hall Ltd.
E highways@bryanghall.co.uk
W www.bryanghall.co.uk
Suite E15 | Josephs Well
Hanover Walk | LEEDS | LS3 1AB
T 0113 246 1555
F 0113 234 2201
Lighterman House
26/36 Wharfdale Road
LONDON | N1 9RY
T 0203 533 2336

Client: RESILIENTI

Project: HOYLAND TOWN CENTRE BARNSLEY


Title: SIGN SCHEDULE

Rev:	Amendment:	DRN:	CHK:	Date:
C	Sign details amended to comments received from Barnsley Council 10.08.17	MM	JP	10.08.17

Status: FOR APPROVAL

Drawing No:	Date:	Scale:
RS009	27.07.17	1:5 A4 - 297 x 210

Job No:	Revision:	Drawn:	Checked:
17-307	C	JP	IE

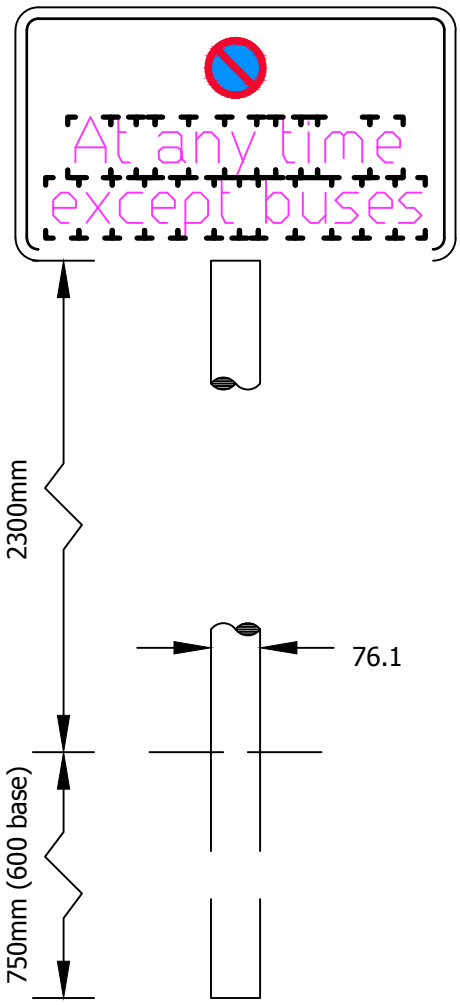

Scheme Ref.	Hoyland		
Sign Ref.	RS010	x-height	20.0
Letter colour	BLACK	SIGN FACE	
Background	YELLOW	Width	290mm
Border	BLACK	Height	170mm
Material	Class RA2 (12899-1:2007)	Area	0.05m²

NOTE: Sign to be mounted on new post

POST(S) & FOUNDATIONS			
Mounting Height	2300mm	Bases	Individual
Number	1	Base Width	600mm
Size	76.1mmx3.2CHS	Base Length	600mm
Length	3220mm	Base Depth	600mm
Centres	-	Base Vol. o/a	0.126 m3
Illumination	No	Earth Cover	150mm

NOTES:

1. ALL SIGN LOCATIONS TO BE AGREED AND CONFIRMED ON SITE WITH OFFICERS OF B.M.B.C PRIOR TO INSTALLATION.

2. FABRICATION 'MOCK UPS' OF ALL SIGNS TO BE FORMALLY SUBMITTED AND AGREED WITH B.M.B.C PRIOR TO FABRICATION.

3. FOR DETAILS OF FOUNDATIONS SEE B.M.B.C STANDARD DETAIL DRAWING BCD/1201 D OR LATER REVISION THEREOF.

4. POST FOUNDATIONS TO BE ST2 CONCRETE.

5. PROPOSED SiGNS TO HAVE PROTECTIVE OVERLAY 1160 POF OR SIMILAR APPROVED.

BRYAN G HALL
CONSULTING CIVIL & TRANSPORTATION PLANNING ENGINEERS
Copyright Reserved Bryan G Hall Ltd.
E highways@bryanghall.co.uk
W www.bryanghall.co.uk
Suite E15 | Josephs Well
Hanover Walk | LEEDS | LS3 1AB
T 0113 246 1555
F 0113 234 2201
Lighterman House
26/36 Wharfdale Road
LONDON | N1 9RY
T 0203 533 2336

Client: RESILIENTI

Project: HOYLAND TOWN CENTRE
BARNSLEY


Title: SIGN SCHEDULE

Rev:	Amendment:	DRN:	CHK:	Date:
C	Sign details amended to comments received from Barnsley Council 10.08.17	MM	JP	10.08.17

Status: FOR APPROVAL

Drawing No:	Date:	Scale:
RS010	27.07.17	1:5 A4 - 297 x 210

Job No:	Revision:	Drawn:	Checked:
17-307	C	JP	IE

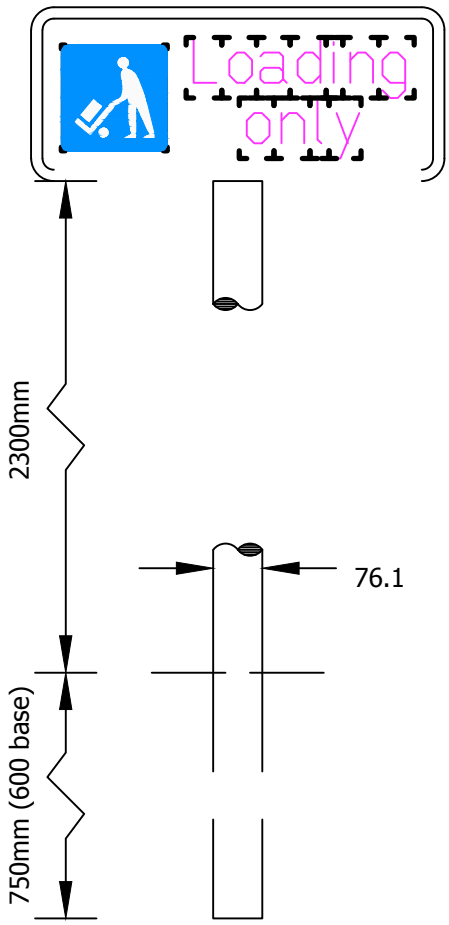

Scheme Ref.	Hoyland		
Sign Ref.	RS011	x-height	20.0
Letter colour	BLACK	SIGN FACE	
Background	WHITE	Width	275mm
Border	BLACK	Height	115mm
Material	Class RA2 (12899-1:2007)	Area	0.03m²

NOTE: Sign to be mounted on new post

POST(S) & FOUNDATIONS			
Mounting Height	2300mm	Bases	Individual
Number	1	Base Width	600mm
Size	76.1mmx3.2CHS	Base Length	600mm
Length	3165mm	Base Depth	600mm
Centres	-	Base Vol. o/a	0.126 m3
Illumination	No	Earth Cover	150mm

NOTES:

1. ALL SIGN LOCATIONS TO BE AGREED AND CONFIRMED ON SITE WITH OFFICERS OF B.M.B.C PRIOR TO INSTALLATION.

2. FABRICATION 'MOCK UPS' OF ALL SIGNS TO BE FORMALLY SUBMITTED AND AGREED WITH B.M.B.C PRIOR TO FABRICATION.

3. FOR DETAILS OF FOUNDATIONS SEE B.M.B.C STANDARD DETAIL DRAWING BCD/1201 D OR LATER REVISION THEREOF.

4. POST FOUNDATIONS TO BE ST2 CONCRETE.

5. PROPOSED SiGNS TO HAVE PROTECTIVE OVERLAY 1160 POF OR SIMILAR APPROVED.

BRYAN G HALL
CONSULTING CIVIL & TRANSPORTATION PLANNING ENGINEERS
Copyright Reserved Bryan G Hall Ltd.
E highways@bryanghall.co.uk
W www.bryanghall.co.uk
Suite E15 | Josephs Well
Hanover Walk | LEEDS | LS3 1AB
T 0113 246 1555
F 0113 234 2201
Lighterman House
26/36 Wharfdale Road
LONDON | N1 9RY
T 0203 533 2336

Client: RESILIENTI

Project: HOYLAND TOWN CENTRE BARNSLEY


Title: SIGN SCHEDULE

Rev:	Amendment:	DRN:	CHK:	Date:
C	Sign details amended to comments received from Barnsley Council 10.08.17	MM	JP	10.08.17

Status: FOR APPROVAL

Drawing No:	Date:	Scale:
RS011	27.07.17	1:5 A4 - 297 x 210

Job No:	Revision:	Drawn:	Checked:
17-307	C	JP	IE

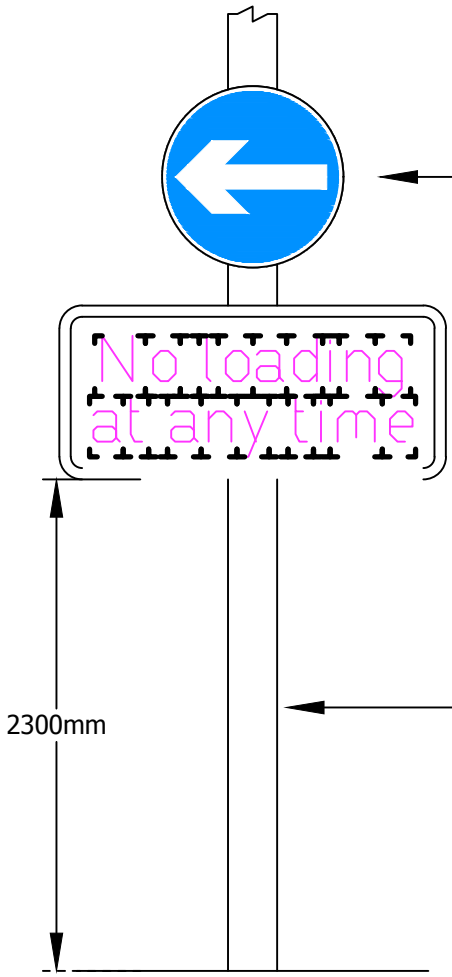

Existing sign

Scheme Ref.	Hoyland		
Sign Ref.	RS012	x-height	20.0
Letter colour	BLACK	SIGN FACE	
Background	WHITE	Width	260mm
Border	BLACK	Height	115mm
Material	Class RA2 (12899-1:2007)	Area	0.03m²

Existing lighting column

NOTE: If mounting height can not be achieved below existing sign, proposed sign to be mounted above existing sign.

NOTES:

1. ALL SIGN LOCATIONS TO BE AGREED AND CONFIRMED ON SITE WITH OFFICERS OF B.M.B.C PRIOR TO INSTALLATION.

2. FABRICATION 'MOCK UPS' OF ALL SIGNS TO BE FORMALLY SUBMITTED AND AGREED WITH B.M.B.C PRIOR TO FABRICATION.

3. FOR DETAILS OF FOUNDATIONS SEE B.M.B.C STANDARD DETAIL DRAWING BCD/1201 D OR LATER REVISION THEREOF.

4. POST FOUNDATIONS TO BE ST2 CONCRETE.

5. PROPOSED SIGNS TO HAVE PROTECTIVE OVERLAY 1160 POF OR SIMILAR APPROVED.

BRYAN G HALL
CONSULTING CIVIL & TRANSPORTATION PLANNING ENGINEERS
Copyright Reserved Bryan G Hall Ltd.
E highways@bryanghall.co.uk
W www.bryanghall.co.uk
Suite E15 | Josephs Well
Hanover Walk | LEEDS | LS3 1AB
T 0113 246 1555
F 0113 234 2201
Lighterman House
26/36 Wharfdale Road
LONDON | N1 9RY
T 0203 533 2336

Client: RESILIENTI

Project: HOYLAND TOWN CENTRE BARNSLEY


Title: SIGN SCHEDULE

Rev:	Amendment:	DRN:	CHK:	Date:

Status: FOR APPROVAL

Drawing No:	Date:	Scale:
RS012	10.08.17	1:5 A4 - 297 x 210

Job No:	Revision:	Drawn:	Checked:
17-307		MM	JP

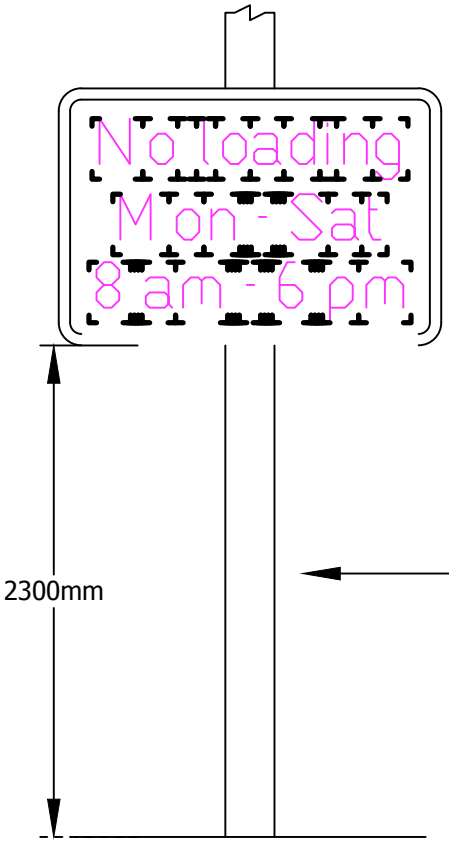

Scheme Ref.	Hoyland		
Sign Ref.	RS013	x-height	20.0
Letter colour	BLACK	SIGN FACE	
Background	WHITE	Width	255mm
Border	BLACK	Height	170mm
Material	Class RA2 (12899-1:2007)	Area	0.04m²

NOTES:

1. ALL SIGN LOCATIONS TO BE AGREED AND CONFIRMED ON SITE WITH OFFICERS OF B.M.B.C PRIOR TO INSTALLATION.

2. FABRICATION 'MOCK UPS' OF ALL SIGNS TO BE FORMALLY SUBMITTED AND AGREED WITH B.M.B.C PRIOR TO FABRICATION.

3. FOR DETAILS OF FOUNDATIONS SEE B.M.B.C STANDARD DETAIL DRAWING BCD/1201 D OR LATER REVISION THEREOF.

4. POST FOUNDATIONS TO BE ST2 CONCRETE.

5. PROPOSED SiGNS TO HAVE PROTECTIVE OVERLAY 1160 POF OR SIMILAR APPROVED.

BRYAN G HALL
CONSULTING CIVIL & TRANSPORTATION PLANNING ENGINEERS
Copyright Reserved Bryan G Hall Ltd.
E highways@bryanghall.co.uk
W www.bryanghall.co.uk
Suite E15 | Josephs Well
Hanover Walk | LEEDS | LS3 1AB
T 0113 246 1555
F 0113 234 2201
Lighterman House
26/36 Wharfdale Road
LONDON | N1 9RY
T 0203 533 2336

Client: RESILIENTI

Project: HOYLAND TOWN CENTRE BARNSLEY


Title: SIGN SCHEDULE

Rev:	Amendment:	DRN:	CHK:	Date:

Status: FOR APPROVAL

Drawing No:	Date:	Scale:
RS013	10.08.17	1:5 A4 - 297 x 210

Job No:	Revision:	Drawn:	Checked:
17-307		MM	JP

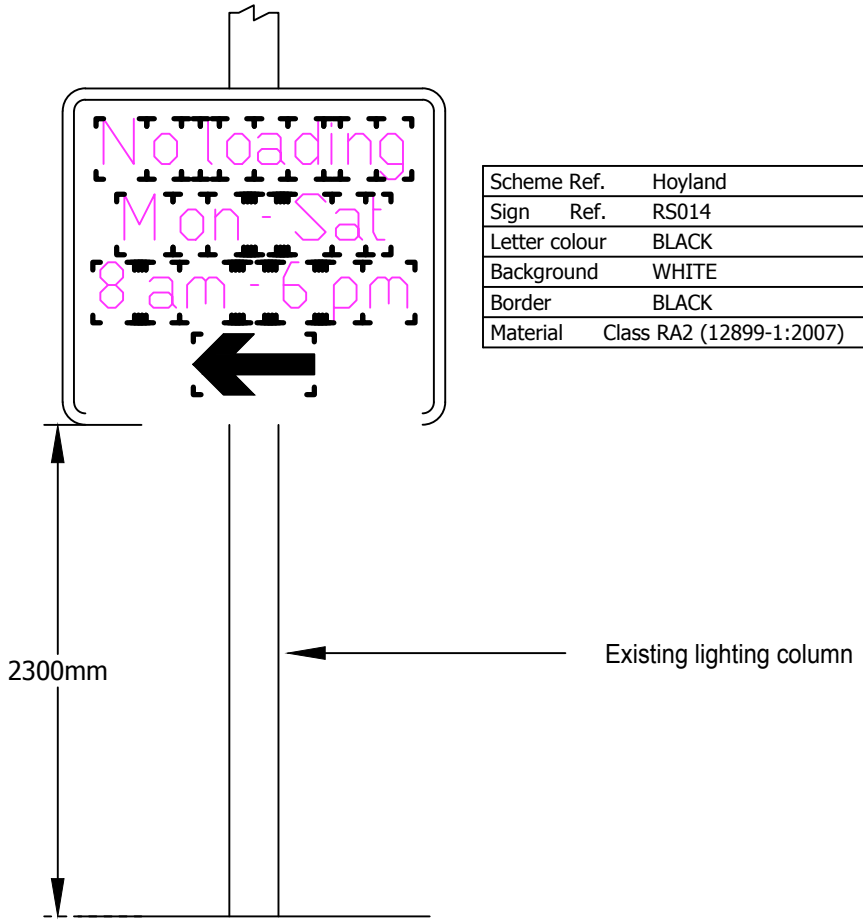

Scheme Ref.	Hoyland		
Sign Ref.	RS014	x-height	20.0
Letter colour	BLACK	SIGN FACE	
Background	WHITE	Width	240mm
Border	BLACK	Height	205mm
Material	Class RA2 (12899-1:2007)	Area	0.05m²

NOTES:

1. ALL SIGN LOCATIONS TO BE AGREED AND CONFIRMED ON SITE WITH OFFICERS OF B.M.B.C PRIOR TO INSTALLATION.

2. FABRICATION 'MOCK UPS' OF ALL SIGNS TO BE FORMALLY SUBMITTED AND AGREED WITH B.M.B.C PRIOR TO FABRICATION.

3. FOR DETAILS OF FOUNDATIONS SEE B.M.B.C STANDARD DETAIL DRAWING BCD/1201 D OR LATER REVISION THEREOF.

4. POST FOUNDATIONS TO BE ST2 CONCRETE.

5. PROPOSED SiGNS TO HAVE PROTECTIVE OVERLAY 1160 POF OR SIMILAR APPROVED.

BRYAN G HALL
CONSULTING CIVIL & TRANSPORTATION PLANNING ENGINEERS
Copyright Reserved Bryan G Hall Ltd.
E highways@bryanghall.co.uk
W www.bryanghall.co.uk
Suite E15 | Josephs Well
Hanover Walk | LEEDS | LS3 1AB
T 0113 246 1555
F 0113 234 2201
Lighterman House
26/36 Wharfdale Road
LONDON | N1 9RY
T 0203 533 2336

Client: RESILIENTI

Project: HOYLAND TOWN CENTRE BARNSLEY


Title: SIGN SCHEDULE

Rev:	Amendment:	DRN:	CHK:	Date:

Status: FOR APPROVAL

Drawing No:	Date:	Scale:
RS014	10.08.17	1:5 A4 - 297 x 210

Job No:	Revision:	Drawn:	Checked:
17-307		MM	JP

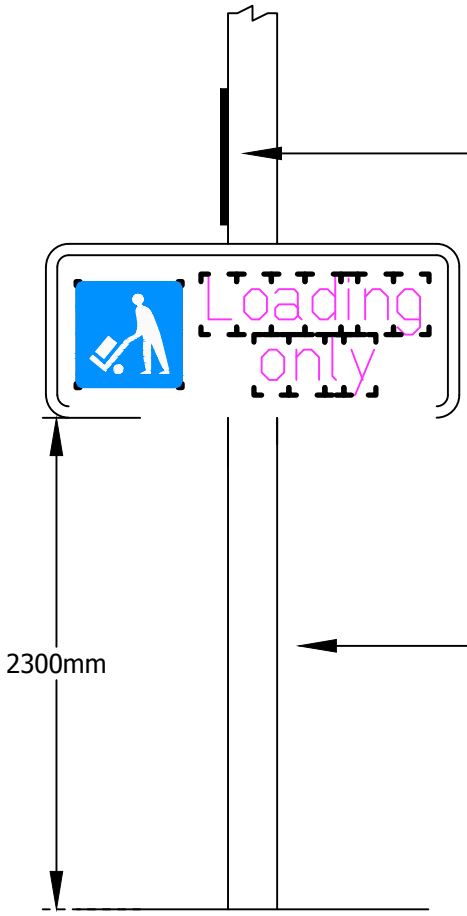

Existing side mounted "One Way Traffic" sign

Scheme Ref.	Hoyland		
Sign Ref.	RS015	x-height	20.0
Letter colour	BLACK	SIGN FACE	
Background	WHITE	Width	275mm
Border	BLACK	Height	115mm
Material	Class RA2 (12899-1:2007)	Area	0.03m²

NOTE: Existing sign to be removed to tip off site

Existing lighting column

NOTE: Existing "One Way Traffic" sign to be adjusted to allow proposed sign to be mounted at 2300mm

NOTES:

1. ALL SIGN LOCATIONS TO BE AGREED AND CONFIRMED ON SITE WITH OFFICERS OF B.M.B.C PRIOR TO INSTALLATION.

2. FABRICATION 'MOCK UPS' OF ALL SIGNS TO BE FORMALLY SUBMITTED AND AGREED WITH B.M.B.C PRIOR TO FABRICATION.

3. FOR DETAILS OF FOUNDATIONS SEE B.M.B.C STANDARD DETAIL DRAWING BCD/1201 D OR LATER REVISION THEREOF.

4. POST FOUNDATIONS TO BE ST2 CONCRETE.

5. PROPOSED SiGNS TO HAVE PROTECTIVE OVERLAY 1160 POF OR SIMILAR APPROVED.

BRYAN G HALL
CONSULTING CIVIL & TRANSPORTATION PLANNING ENGINEERS
Copyright Reserved Bryan G Hall Ltd.
E highways@bryanghall.co.uk
W www.bryanghall.co.uk
Suite E15 | Josephs Well
Hanover Walk | LEEDS | LS3 1AB
T 0113 246 1555
F 0113 234 2201
Lighterman House
26/36 Wharfdale Road
LONDON | N1 9RY
T 0203 533 2336

Client: RESILIENTI

Project: HOYLAND TOWN CENTRE
BARNSLEY

Title: SIGN SCHEDULE

Rev:	Amendment:	DRN:	CHK:	Date:

Status: FOR APPROVAL

Drawing No:	Date:	Scale:
RS015	10.08.17	1:5 A4 - 297 x 210

Job No:	Revision:	Drawn:	Checked:
17-307		MM	JP