


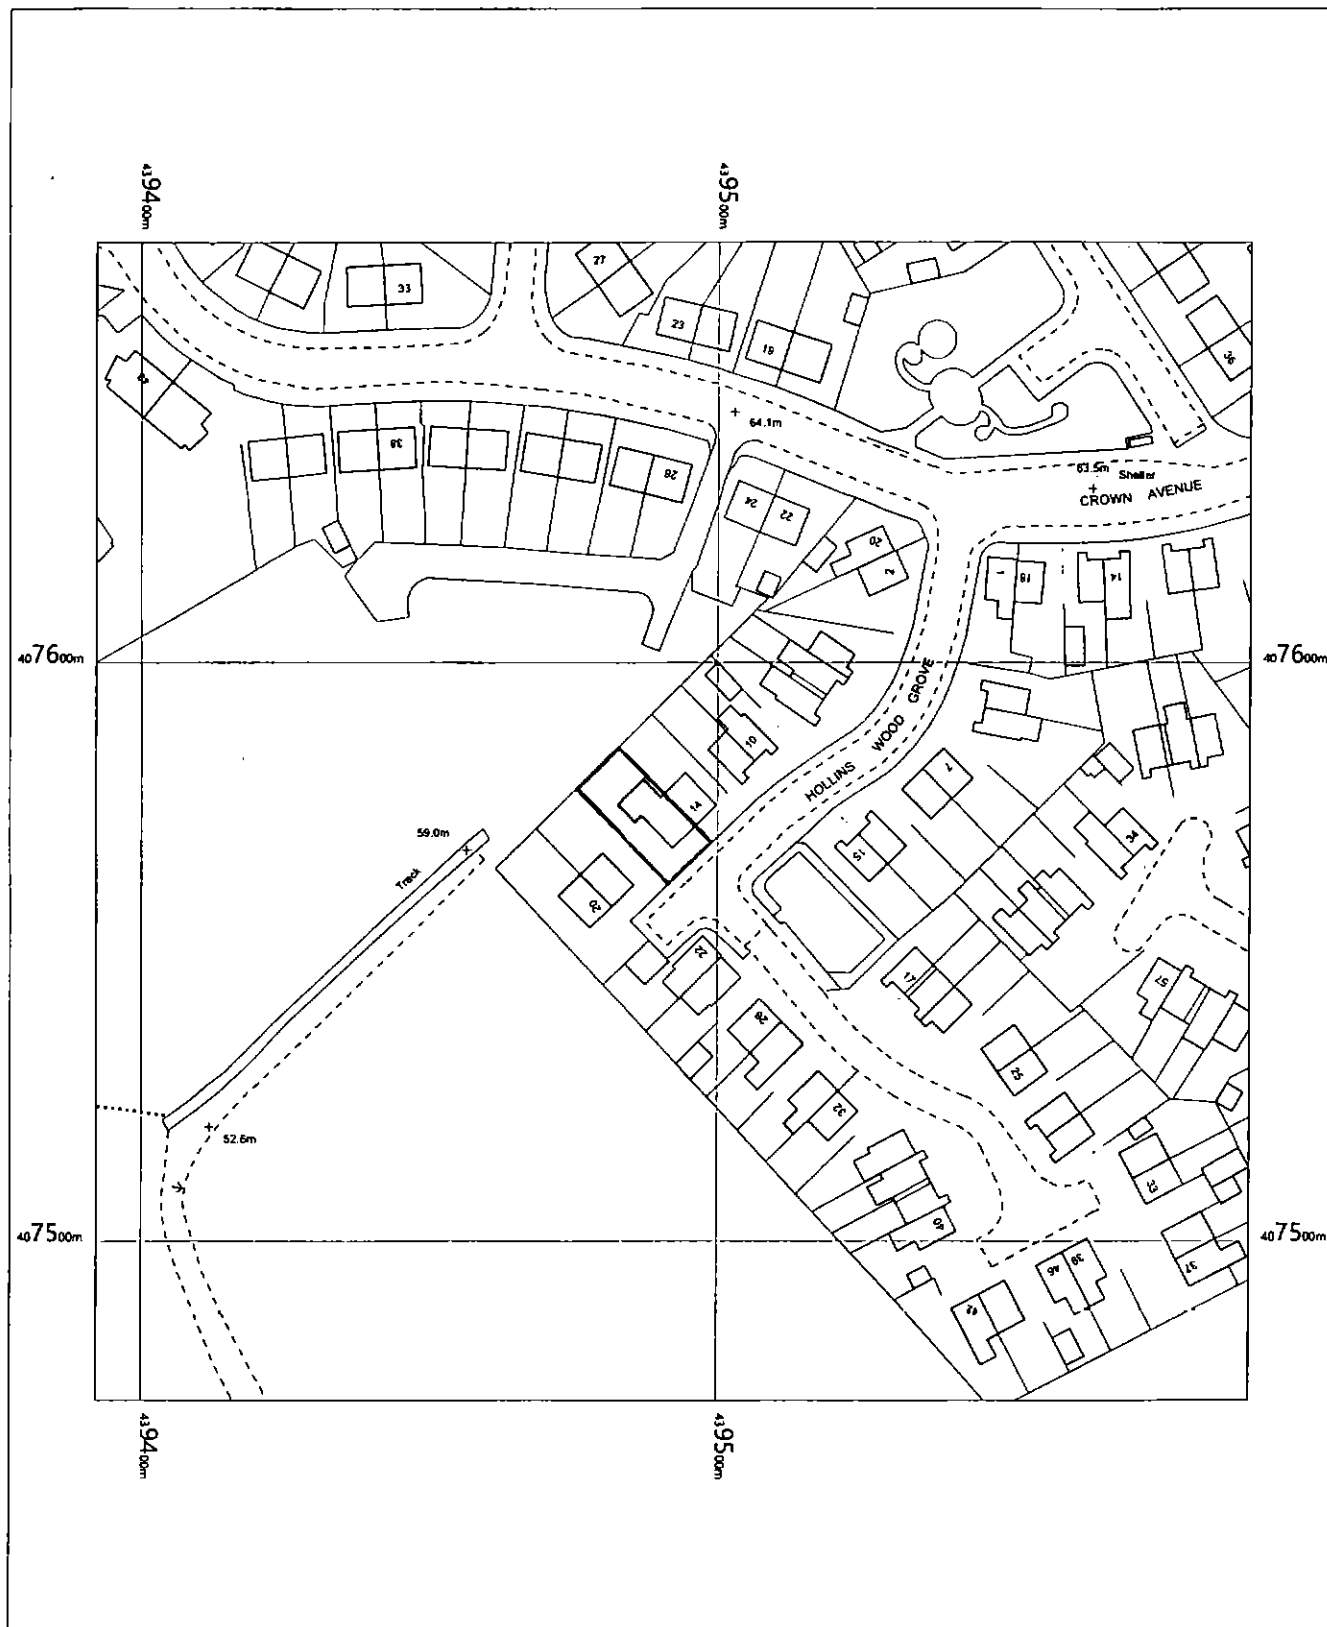


16 Hollins Wood Grove
Cudworth
Barnsley
S72 8TB

OS MasterMap 1250/2500/10000 scale
Tuesday, January 22, 2019, ID: BW1-00771853
www.blackwellmapping.co.uk


1:1250 scale print at A4, Centre: 439492 E, 407572 N

©Crown Copyright Ordnance Survey. Licence no. 100041041

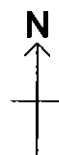


BLACKWELL'S
www.blackwellmapping.co.uk

TEL: 0114 268 7658
maps.sheffield@blackwell.co.uk

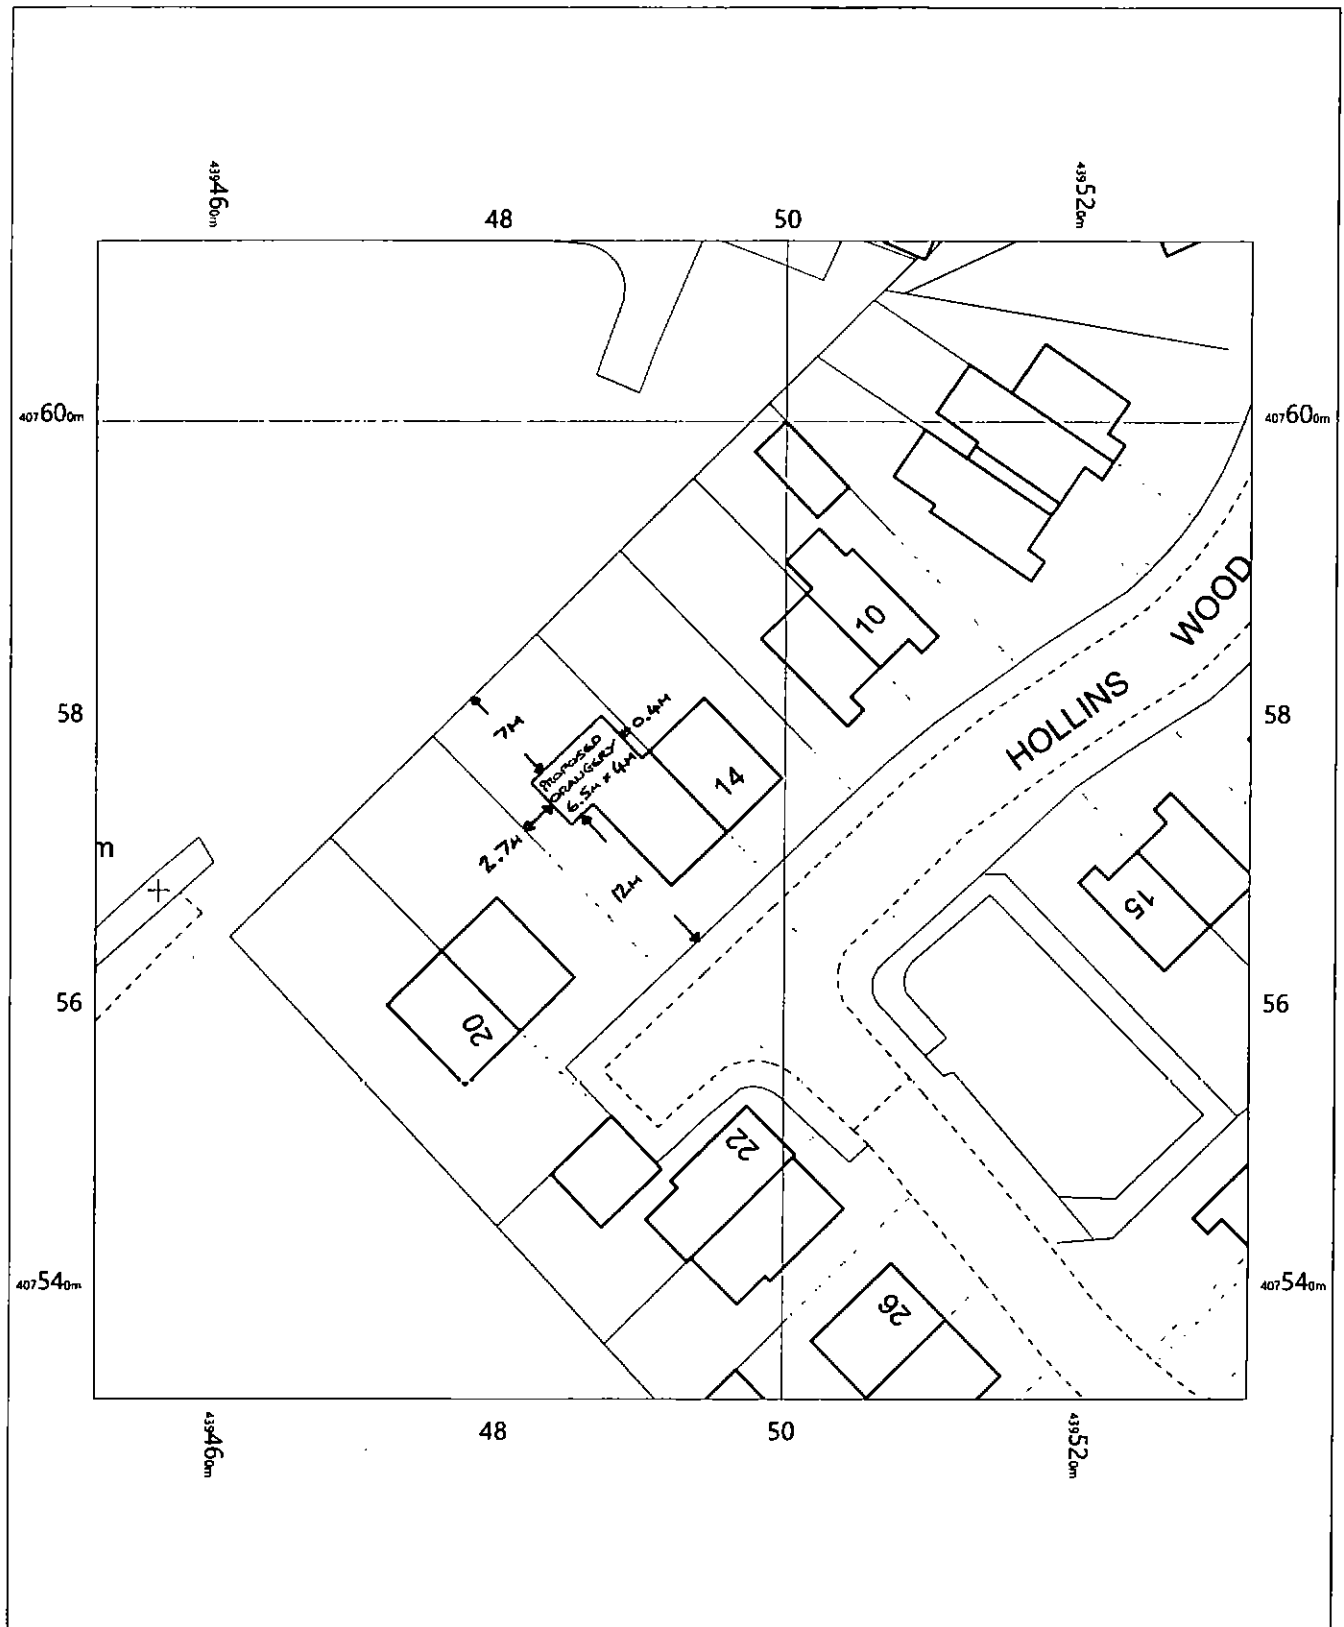


16 Hollins Wood Grove
Cudworth
Barnsley
S72 8TB


OS MasterMap 1250/2500/10000 scale
Tuesday, January 22, 2019, ID: BW1-00771854
www.blackwellmapping.co.uk
1:500 scale print at A4, Centre: 439492 E, 407572 N
©Crown Copyright Ordnance Survey. Licence no. 100041041

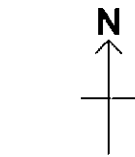


BLACKWELL'S
www.blackwellmapping.co.uk
TEL: 0114 268 7658
maps.sheffield@blackwell.co.uk

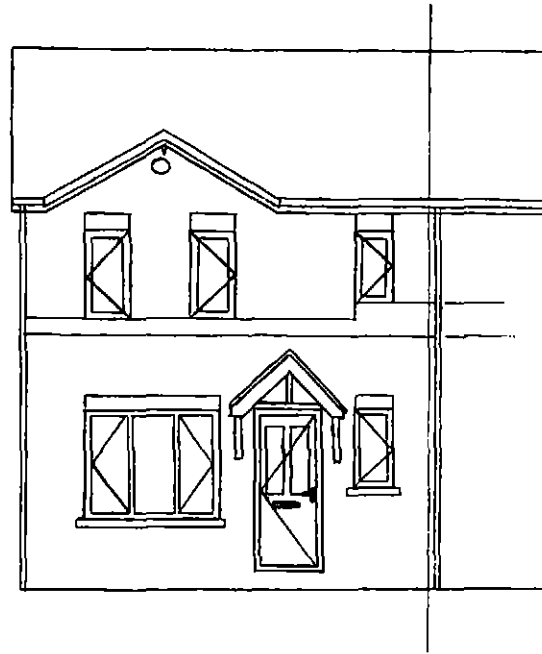


EXISTING FRONT ELEVATION
SCALE - 1:100

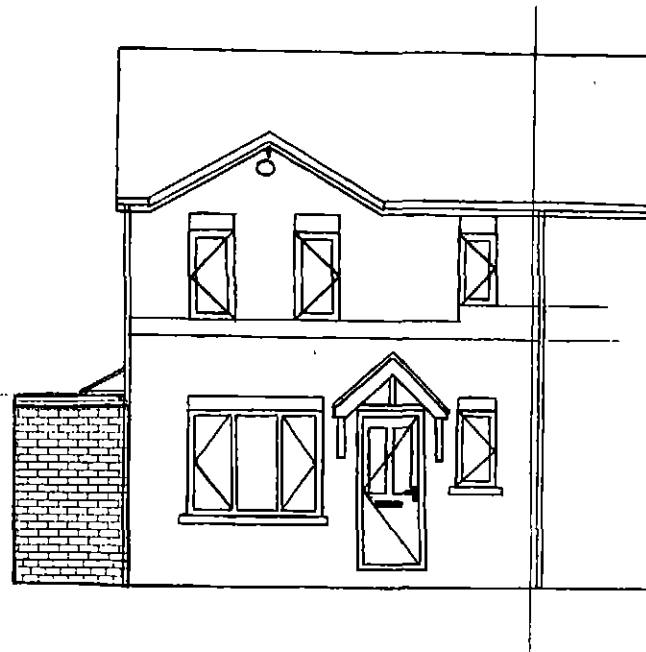


PROPOSED FRONT ELEVATION
SCALE - 1:100

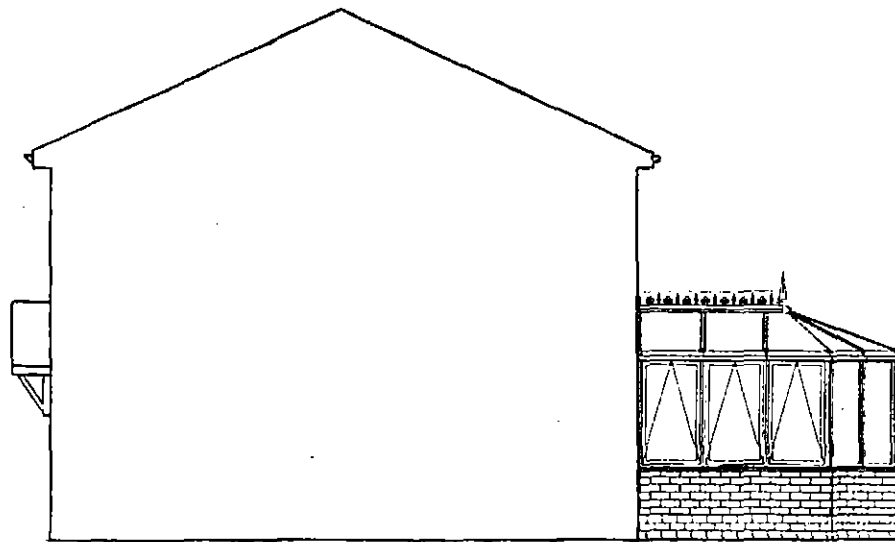


EXISTING RIGHT ELEVATION
SCALE - 1 = 100

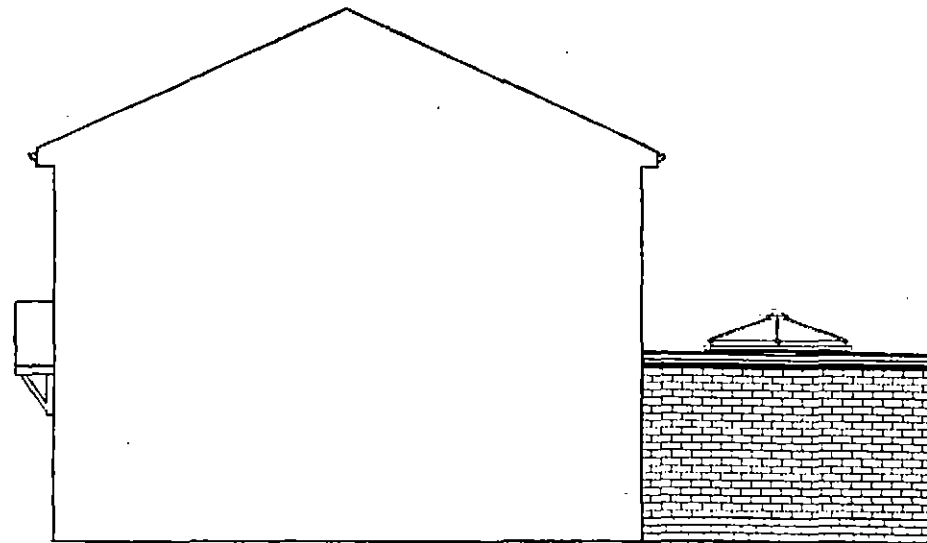


PROPOSED RIGHT ELEVATION
SCALE - 1:100

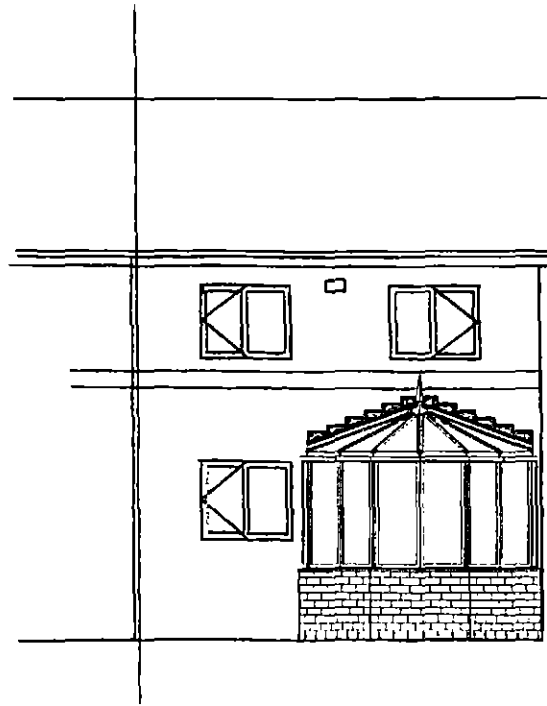


EXISTING REAR ELEVATION
SCALE - 1 = 100

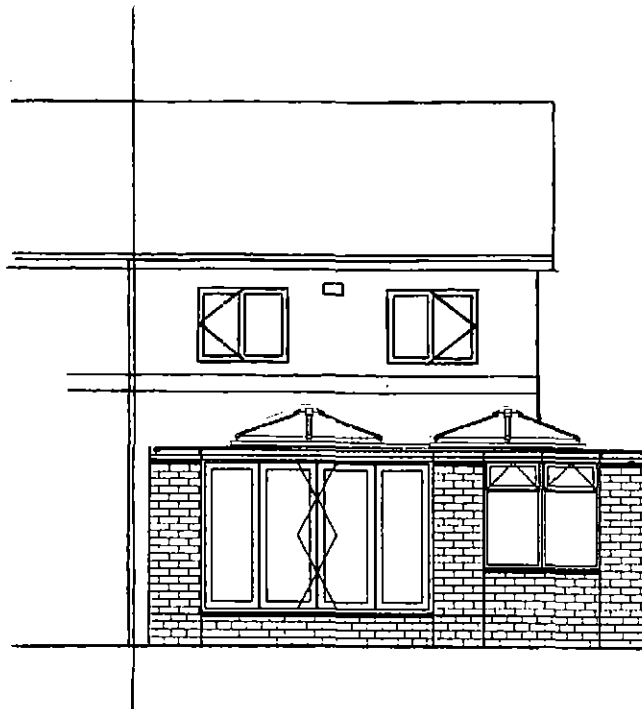

PROPOSED REAR ELEVATION
SCALE - 1:100

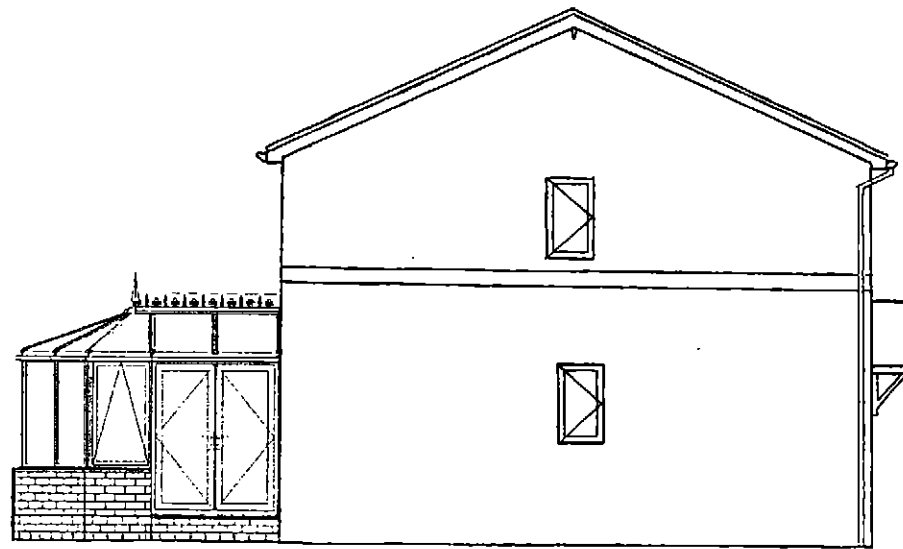

EXISTING LEFT ELEVATION
SCALE - 1:100

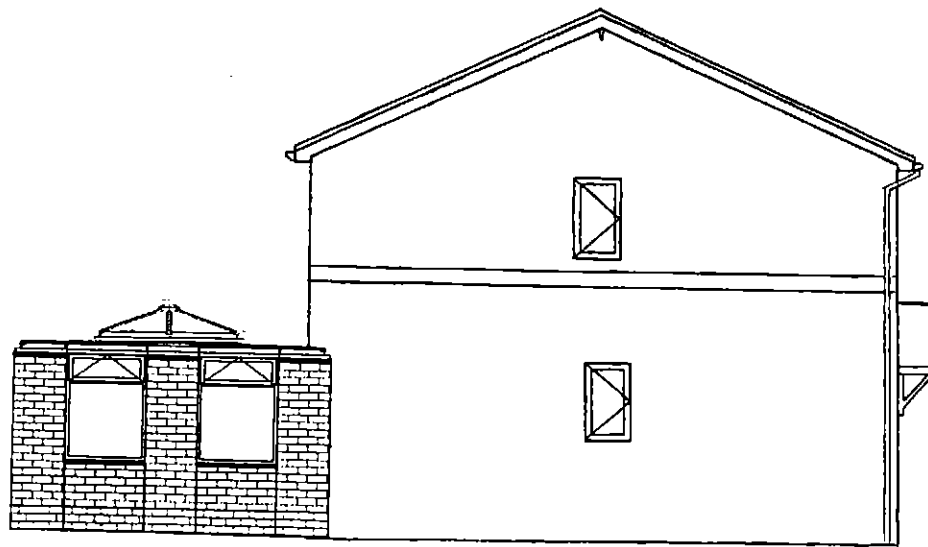

PROPOSED LEFT ELEVATION
SCALE - 1:100