


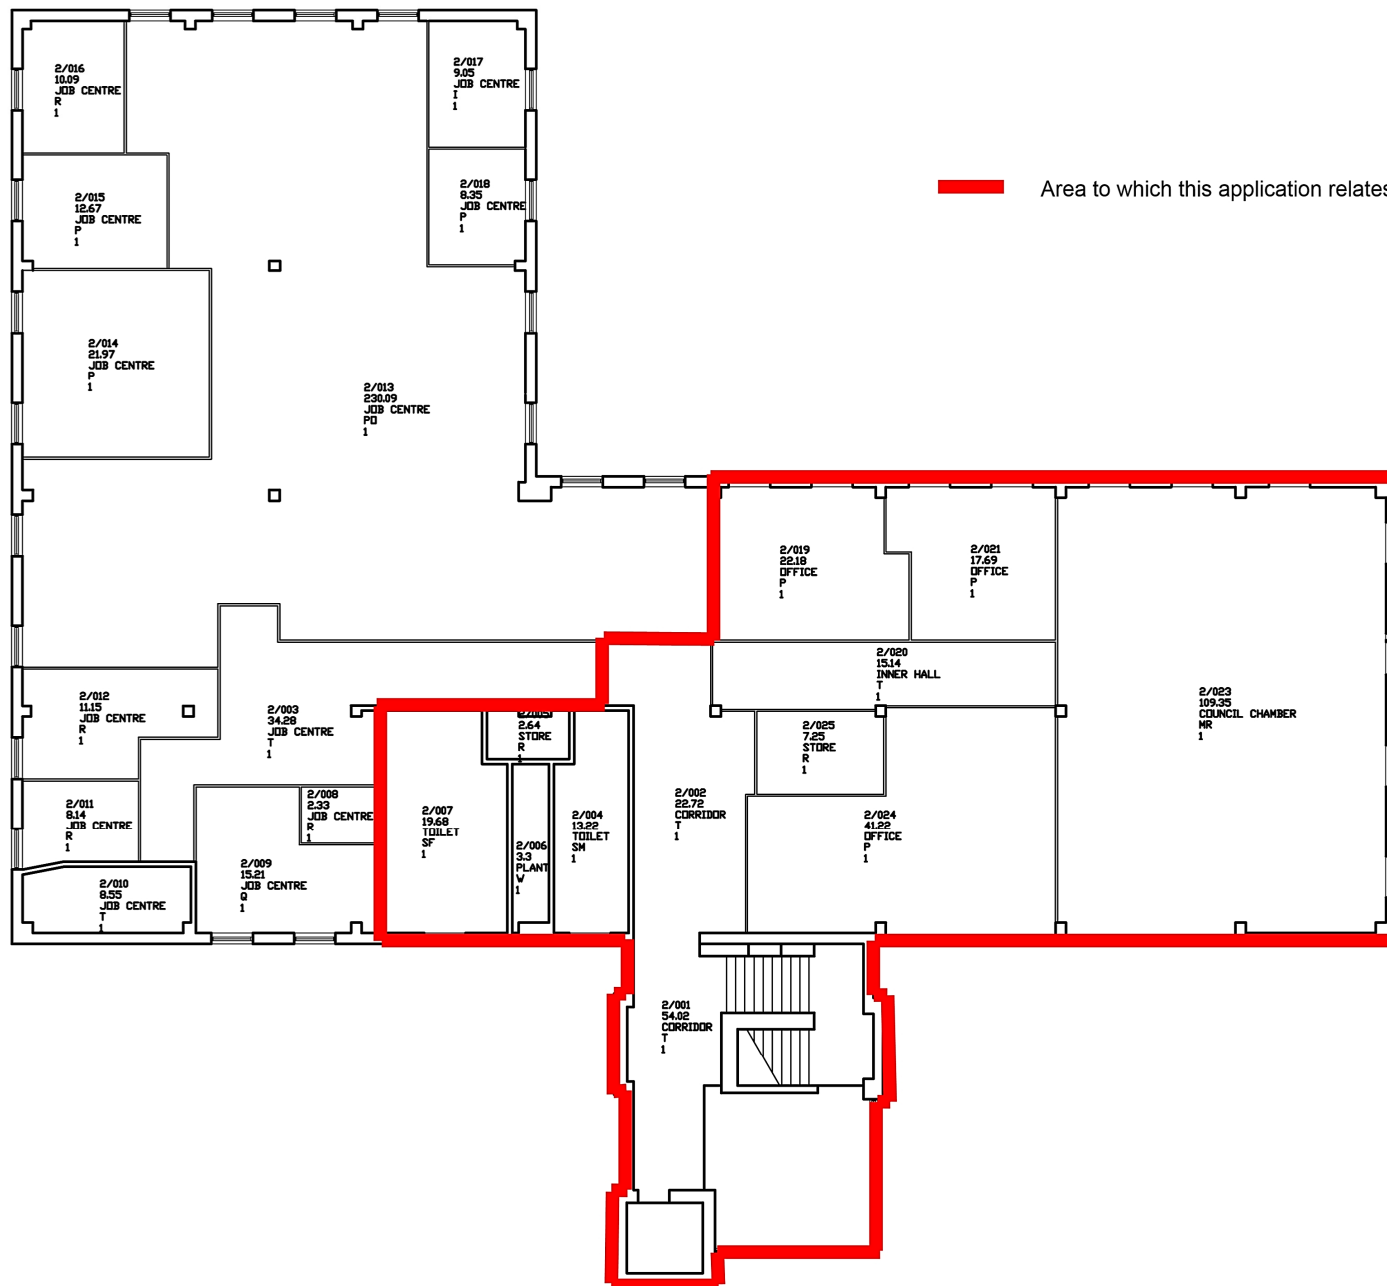

BARNSLEY Metropolitan Borough Council	
Property & Procurement Keith S. Hilton, FRICS Assistant Executive Director County Way Barnsley S70 2DT Tel. 01226 774300 Fax. 01226 774399	
PROJECT ASSET MANAGEMENT SURVEY	
DRAWING SECOND FLOOR HOYLAND COUNCIL OFFICES	
Drawn S.Ellis	Revision
Scale 1:100	Date
Project Code	Drawing No.
C.A.D File Name	
Layer State	