

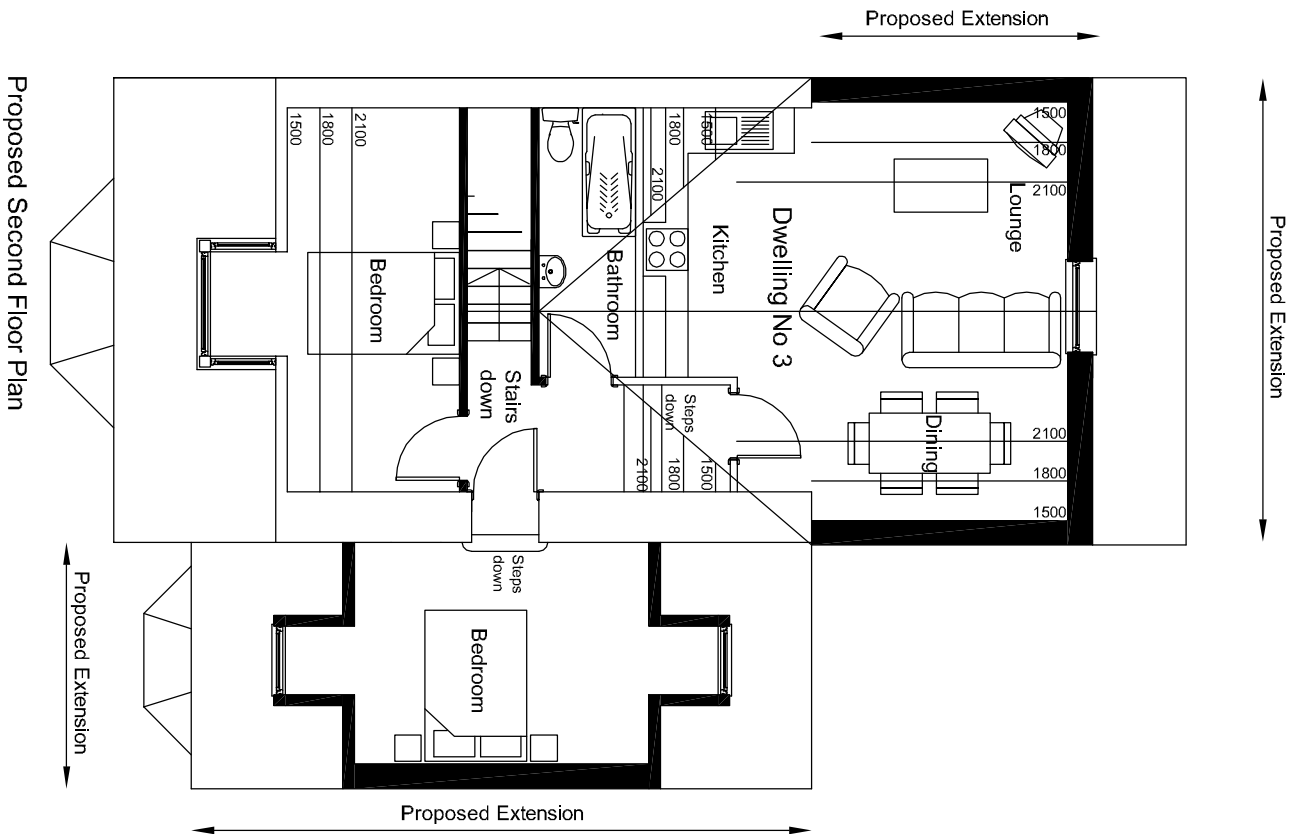


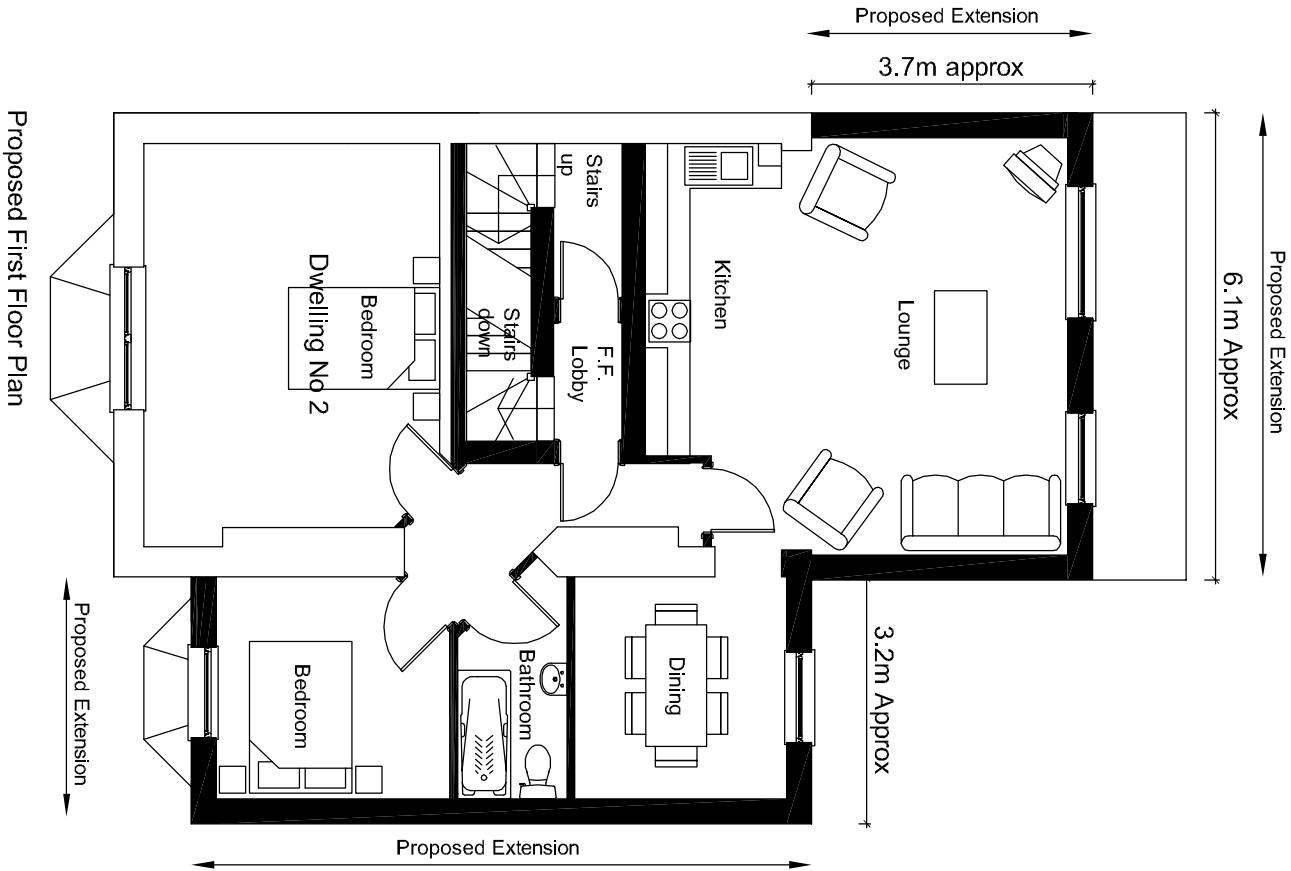

NOTE:

Proposed extension details are of the same size and elevational profile of the previously approved scheme for 18 Longman Road.

All alterations are internal with the dwelling split into 3 No individual dwellings over the three floors and the addition of 2 No off road parking spaces to the front garden to suit these development proposals.

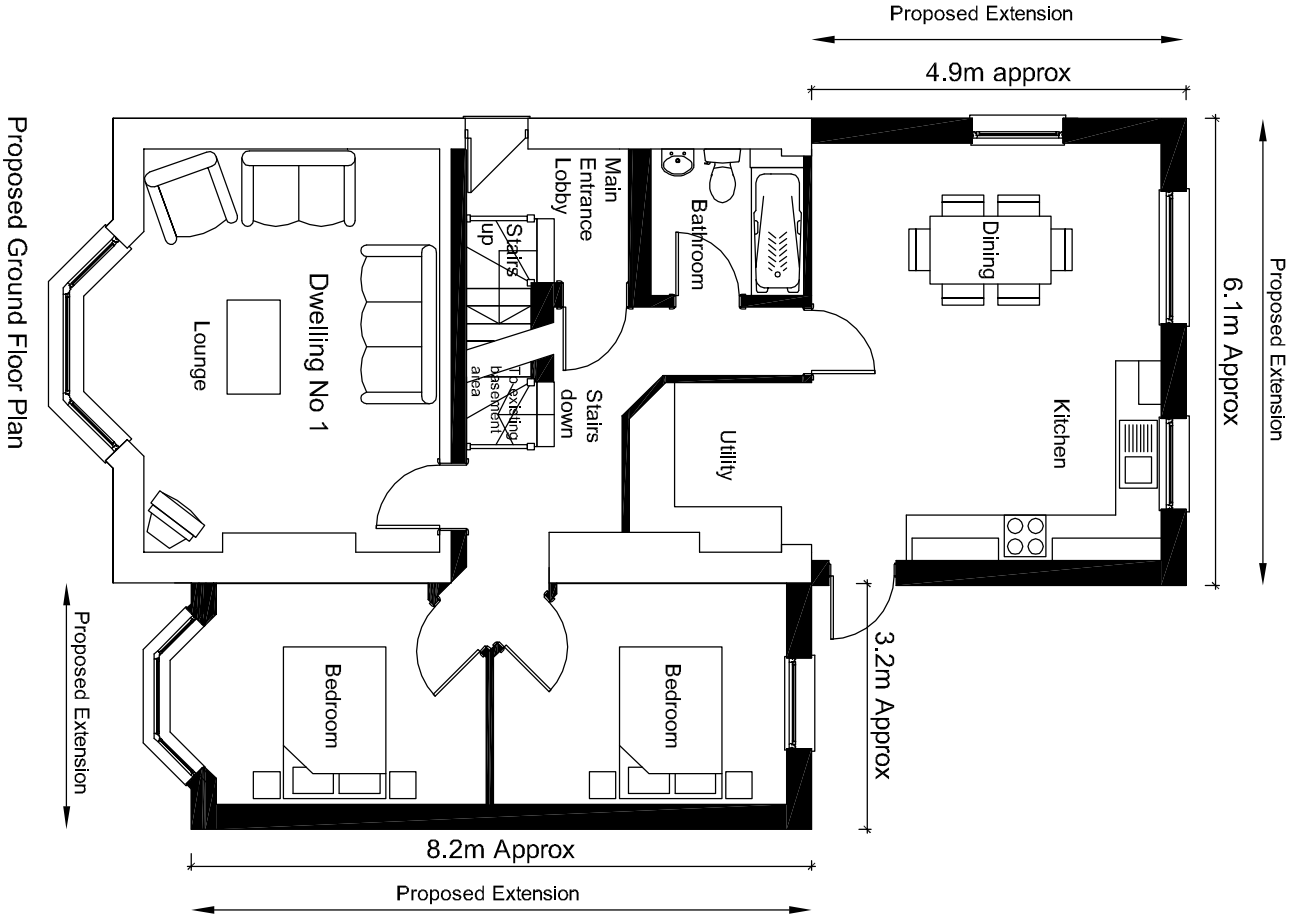

S J SALISBURY DESIGNS
25 Cartwright Avenue, Harley, Whitefort, Worcester, WR4 0NZ
T: (01905) 25977 F: (01905) 25983 M: 07788 822393
E: sj@salisburydesigns.co.uk W: www.sjsalisburydesigns.co.uk

Client:		Drawing Details		Project		Drawing No:	
Azure Developments Ltd		Drawing Scale: 1:100		Title: Existing Residential Dwelling		P004	
Date Drawn: Oct 2010		Date Drawn: Oct 2010		Title: Proposed Plans		Rev:	
Drawn By: SJS		Drawn By: SJS				A	
Ref: 2K10 008		Ref: 2K10 008					

Rev A Head clearance heights amended to Second Floor Apartment with eaves level reduced as per LA request Jan 2011 ss.