
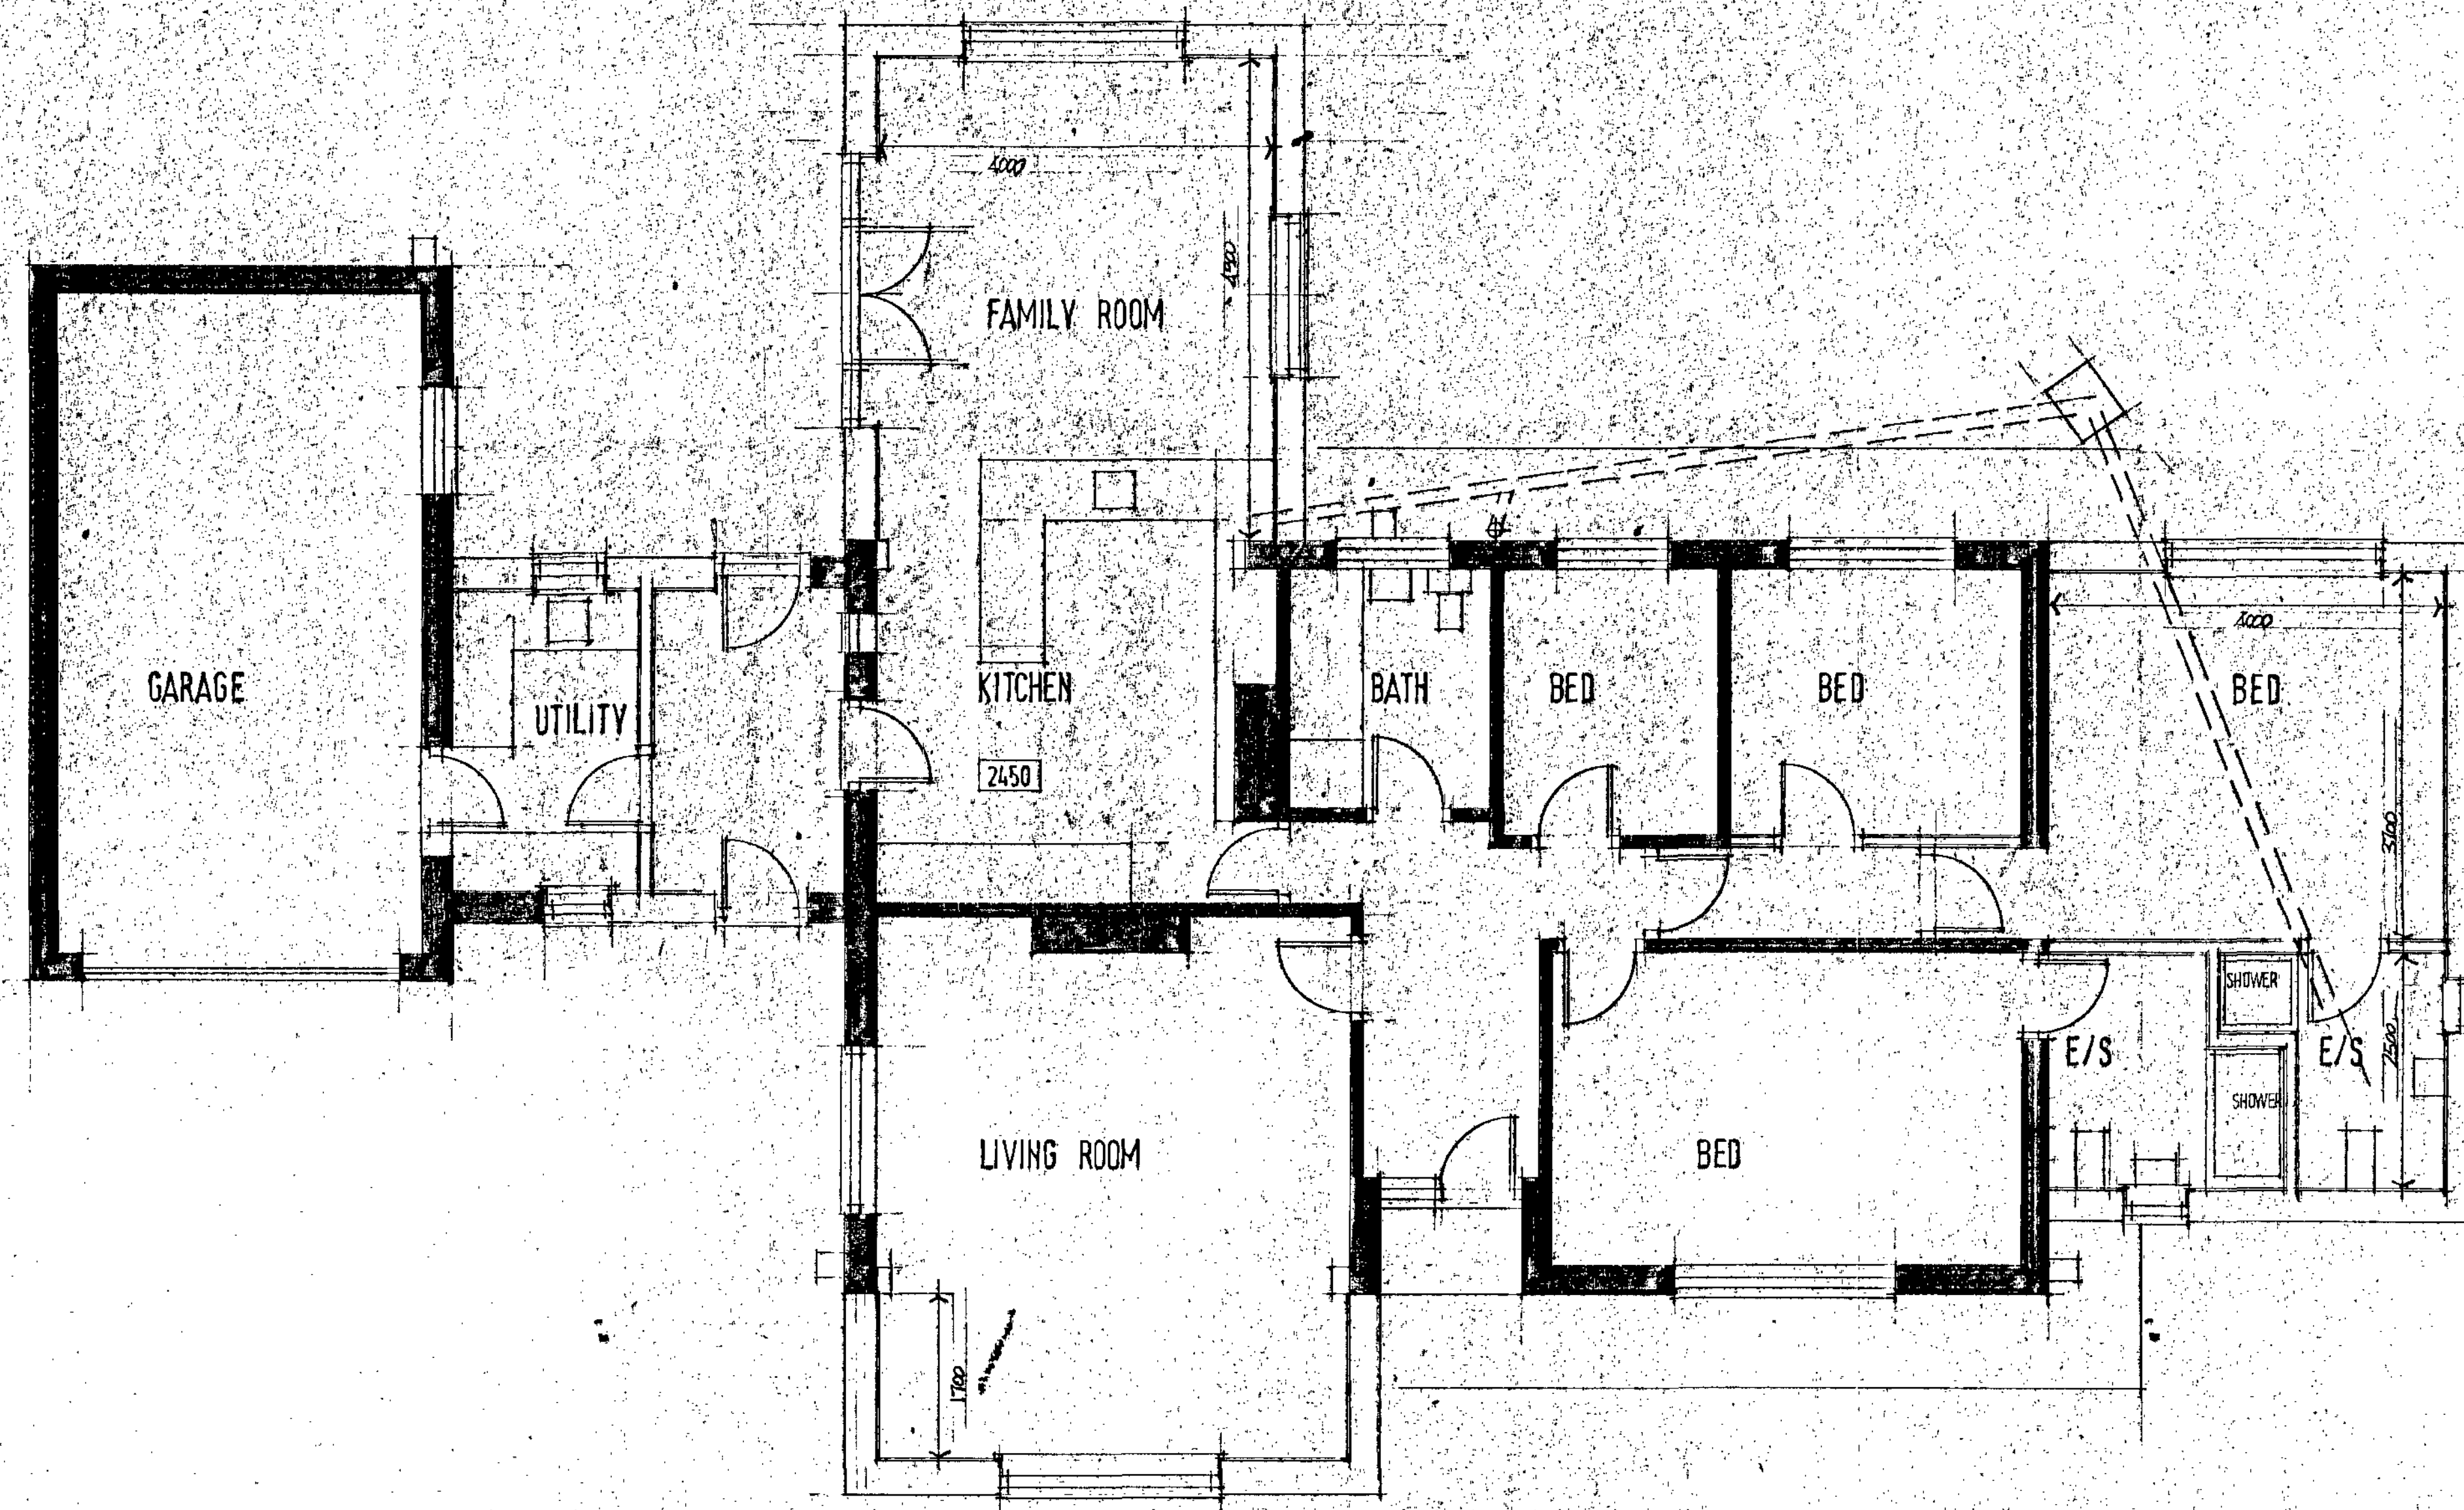


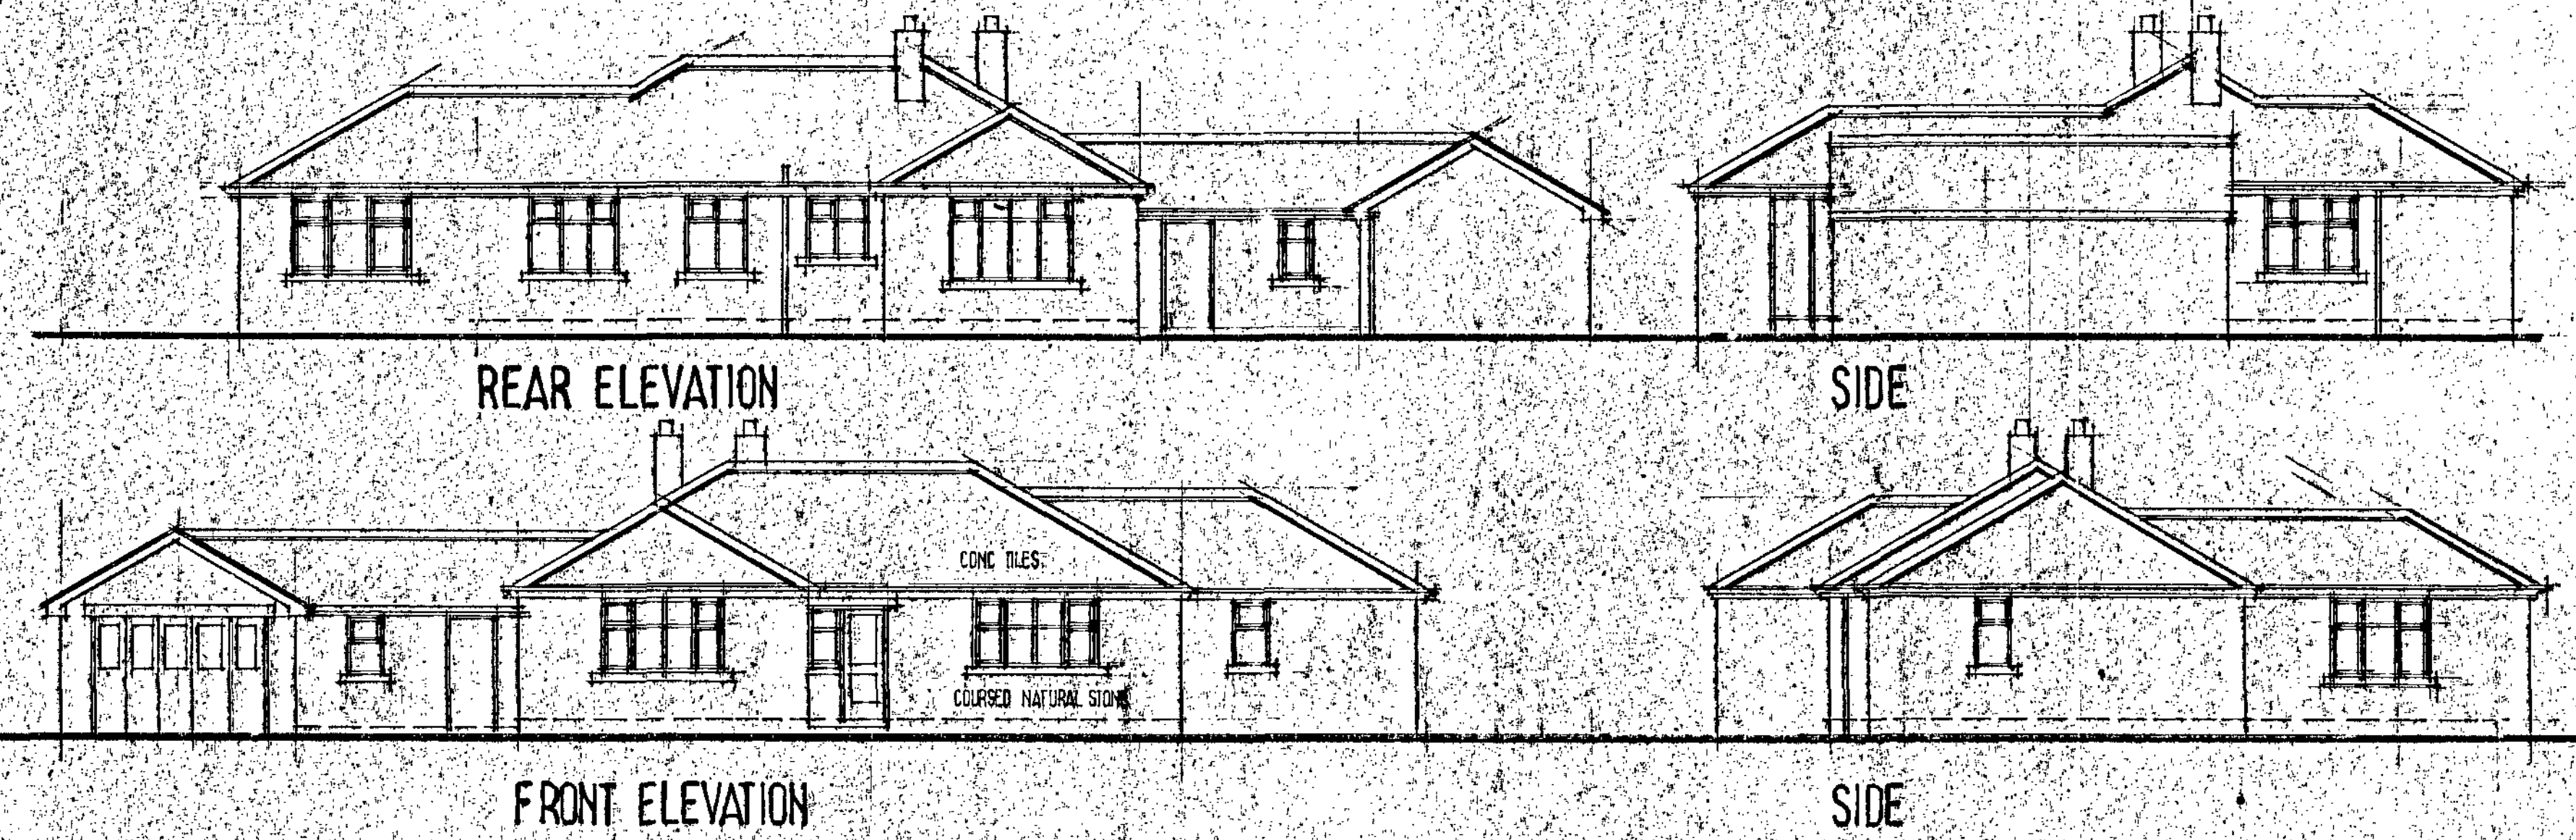

Barnsley Metropolitan
Borough Council

29 JUL 2008

Collected from Public

Ref.	Revision	Date
Client		

MRS J BYRNE




Project
THE CROFT
SHORE HALL LANE
MILLHOUSE GREEN

Title
PROPOSALS

Scale: 1:100 1:50 Drawn: SL
Date: JUNE 08 Drawing No: N/20/2

BDS

BUILDING DESIGN SERVICES
15 Hunters Avenue Barnsley S70 6PL
Tel: 01226 733224

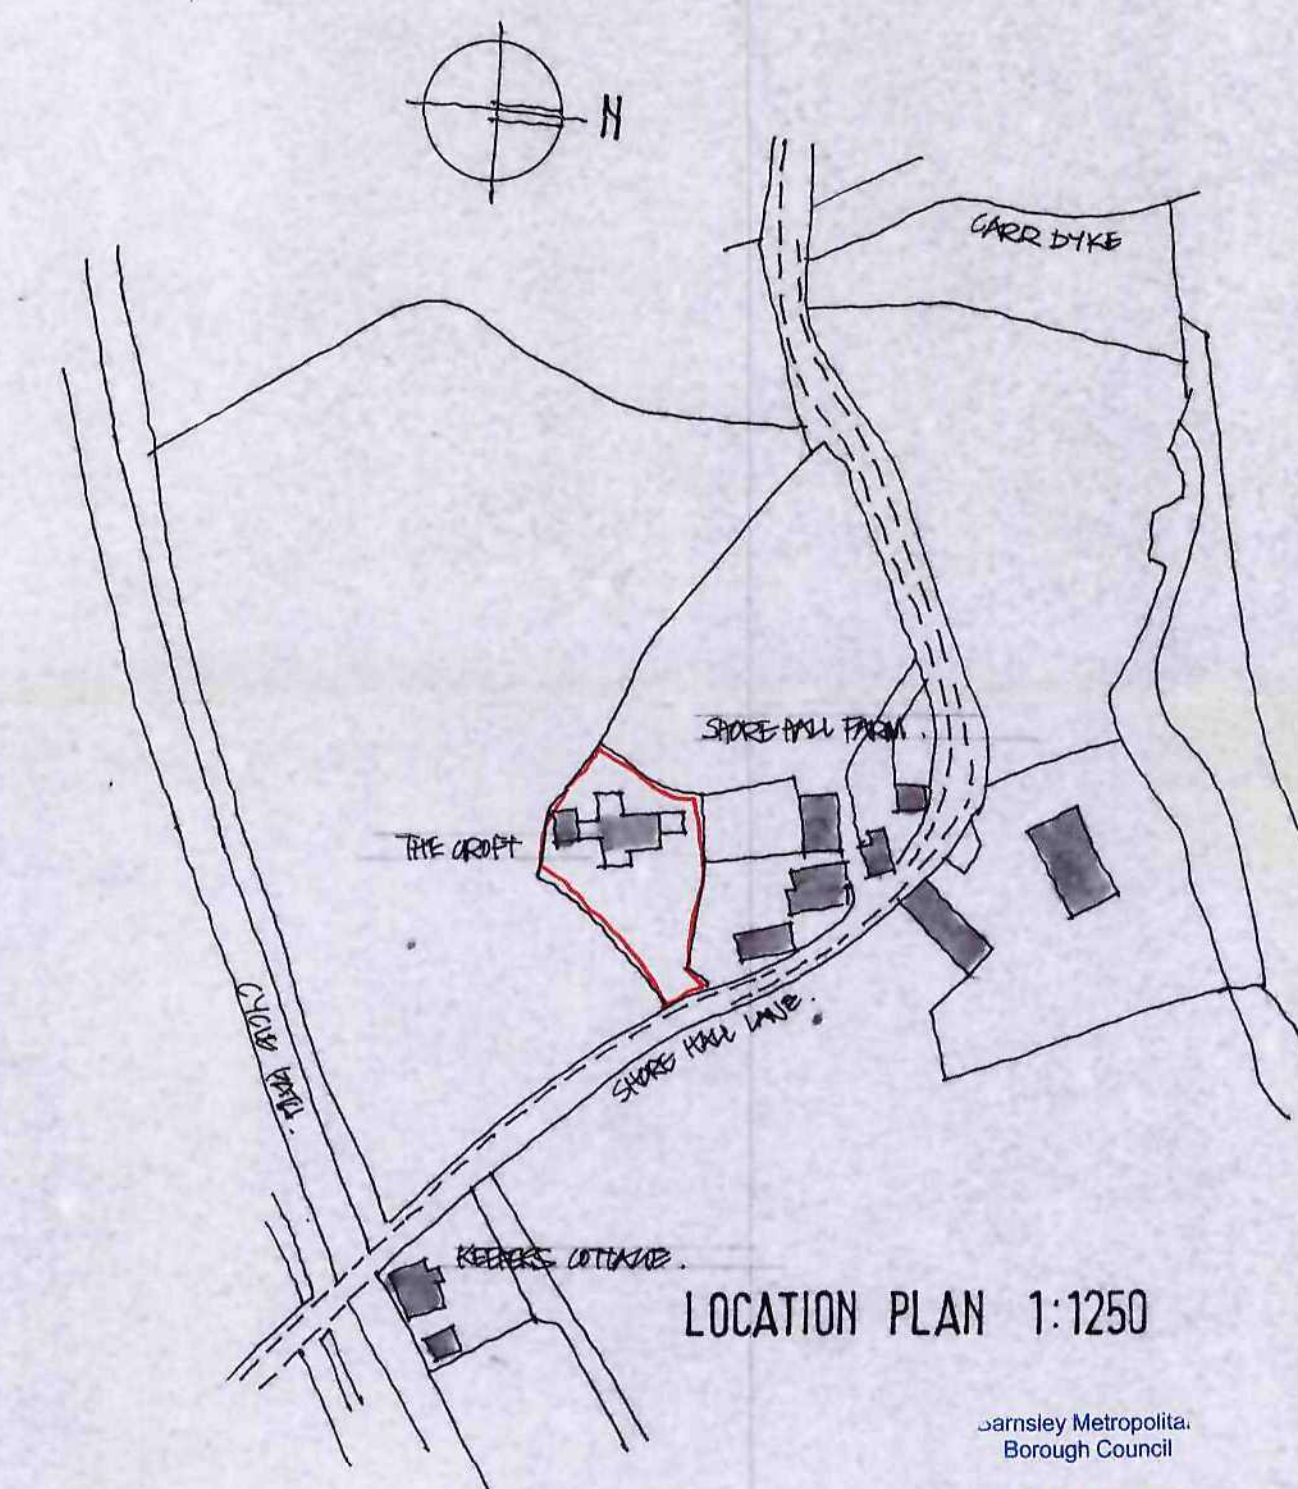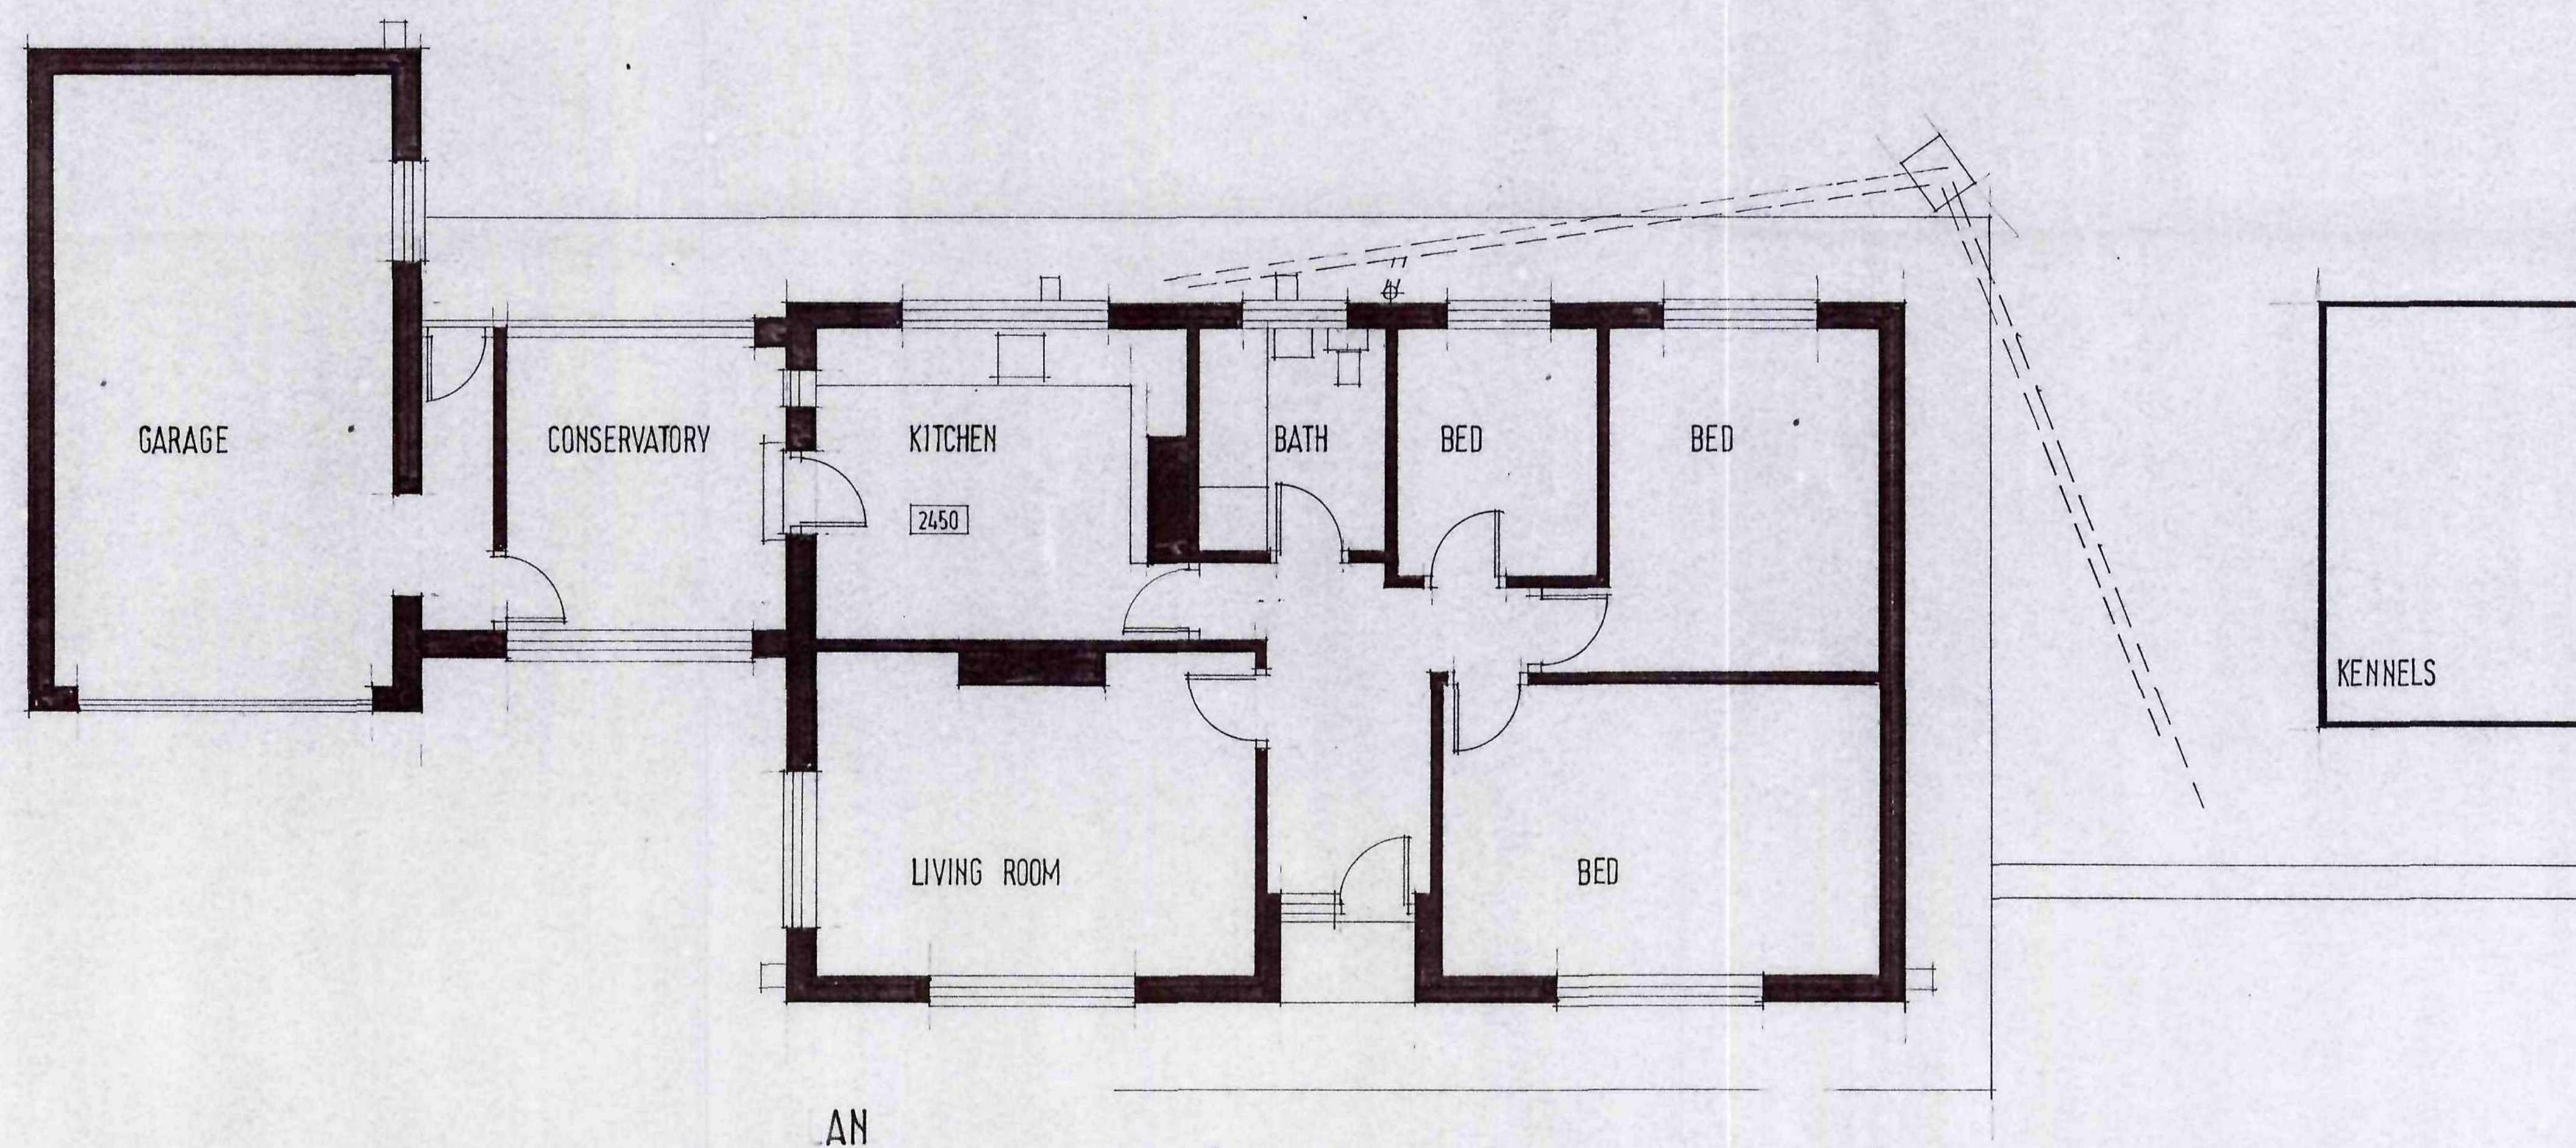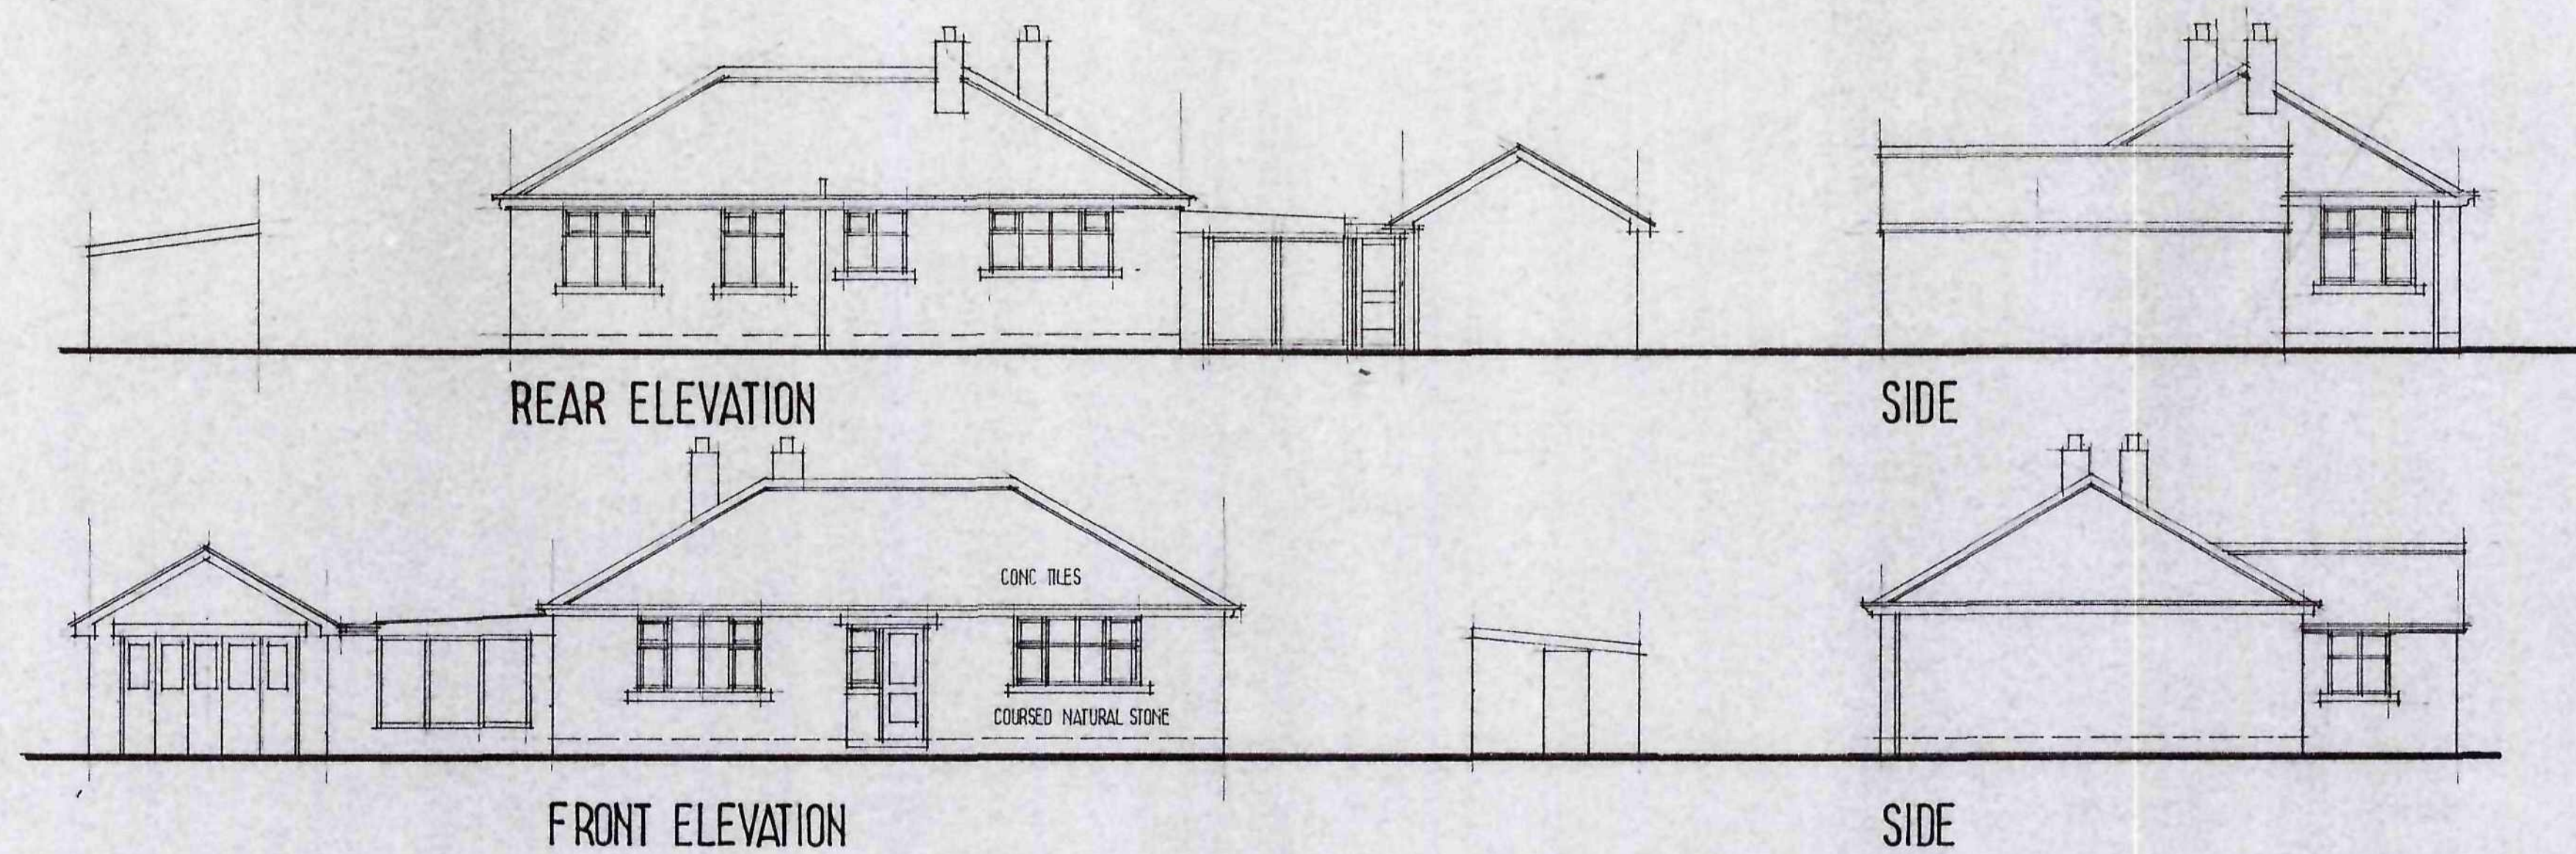

LOCATION PLAN 1:1250

Barnsley Metropolitan Borough Council

29 JUL 2008

Discharge from Council

Ref.	Revision	Date
Client		

MRS J BYRNE

Project
THE CROFT
SHORE HALL LANE
MILLHOUSE GREEN

Title
SURVEY

Scale: 1:100 1:50 Drawn: SL
Date: JUNE 08 Drawing No: N/20/1



BUILDING DESIGN SERVICES
15 Hunters Avenue Barnsley S70 6PL
Tel: 01226 733224