41 Broomhead Road, Wombwell, S73 0SA

Existing

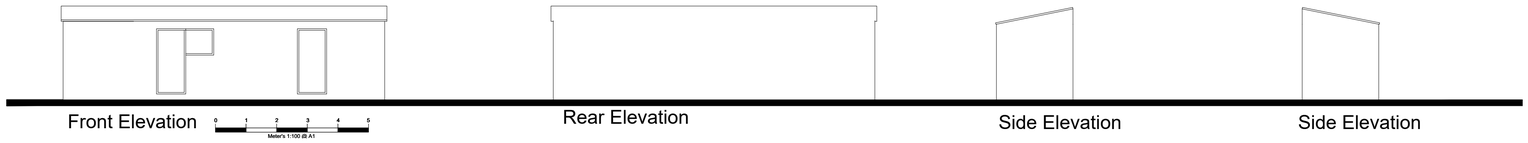

Ground Floor Plan

0 1 2 3 4 5

Meter's 1:50 @ A1

Proposed

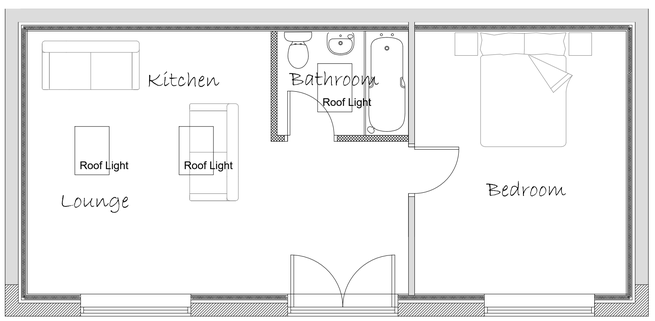

Ground Floor Plan

0 1 2 3 4 5

Meter's 1:50 @ A1

TO BE READ IN CONJUNCTION WITH CONSTRUCTION SPECIFICATION

Note:- All subject to Structural Engineers Calculations

Location Plan 1:1250

0 10 20 30 40 50

Meters 1:1250 @ A1

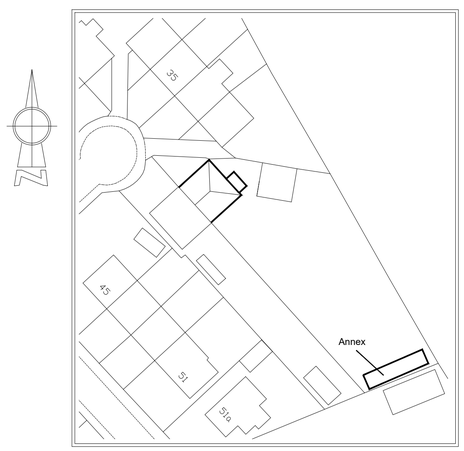

Existing Site Plan 1:500

0 5 10 15 20 25

Meters 1: 500 @ A1

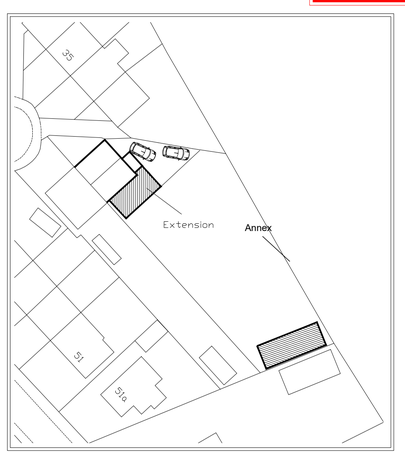

Existing Site Plan 1:500

0 5 10 15 20 25

Meters 1: 500 @ A1

Upgrading Existing Solid Wall

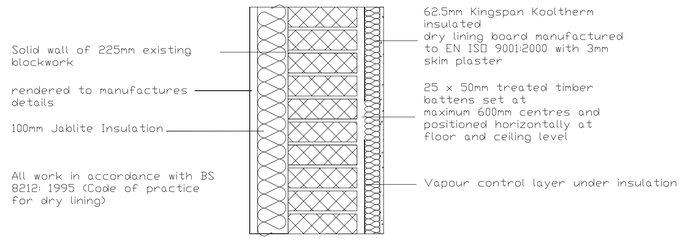

Upgrade of Flat Roof

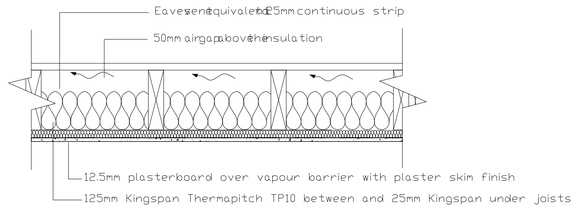

Upgrade of Ground Floor

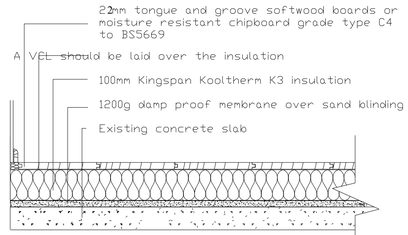

SUBJECT TO PLANNING APPROVAL

SUBJECT TO BUILDING REGS APPROVAL

NOTES

This drawing and all the information shown is the property of DK Designs and shall not be copied whole, or in part, or used for any other purpose without written permission of the Company

ALL DIMENSIONS TO BE CHECKED ON SITE
ALL SUBJECT TO STRUCTURAL ENGINEERS CHECKS AND CALCULATIONS

DO NOT SCALE FROM THIS DRAWING EXCEPT FOR THE PURPOSES OF LOCAL AUTHORITY PLANNING

IF ANY VARIATIONS ARE MADE TO SPECIFICATION/DRAWINGS WITHOUT DK DESIGNS KNOWLEDGE, DK DESIGNS WILL NOT BE HELD ACCOUNTABLE FOR NON COMPLIANCE OF PLANNING AND BUILDING REGUALTIONS

Rev.	Date.	Remarks

DK DESIGNS
Future Projects Today

The Studio, 49 Burncross Road
Chapeltown
Sheffield
S35 1RX

Tel Office:- 07591 2065852

Email :- Designs@dk-designs.co.uk
Web:- www.dk-designs.co.uk

Client.
Marcin Jeziorek

Project/Title.
41 Broomhead Road, Wombwell, S73 0SA
Existing and Proposed
Floor Plans and Elevations
Annex

Scales.	Date.
1:50 1:100 1:500 1:1250 @ A1	July 17

Drawing Number.	Revision.	Drawn by.
2017-093-05		