

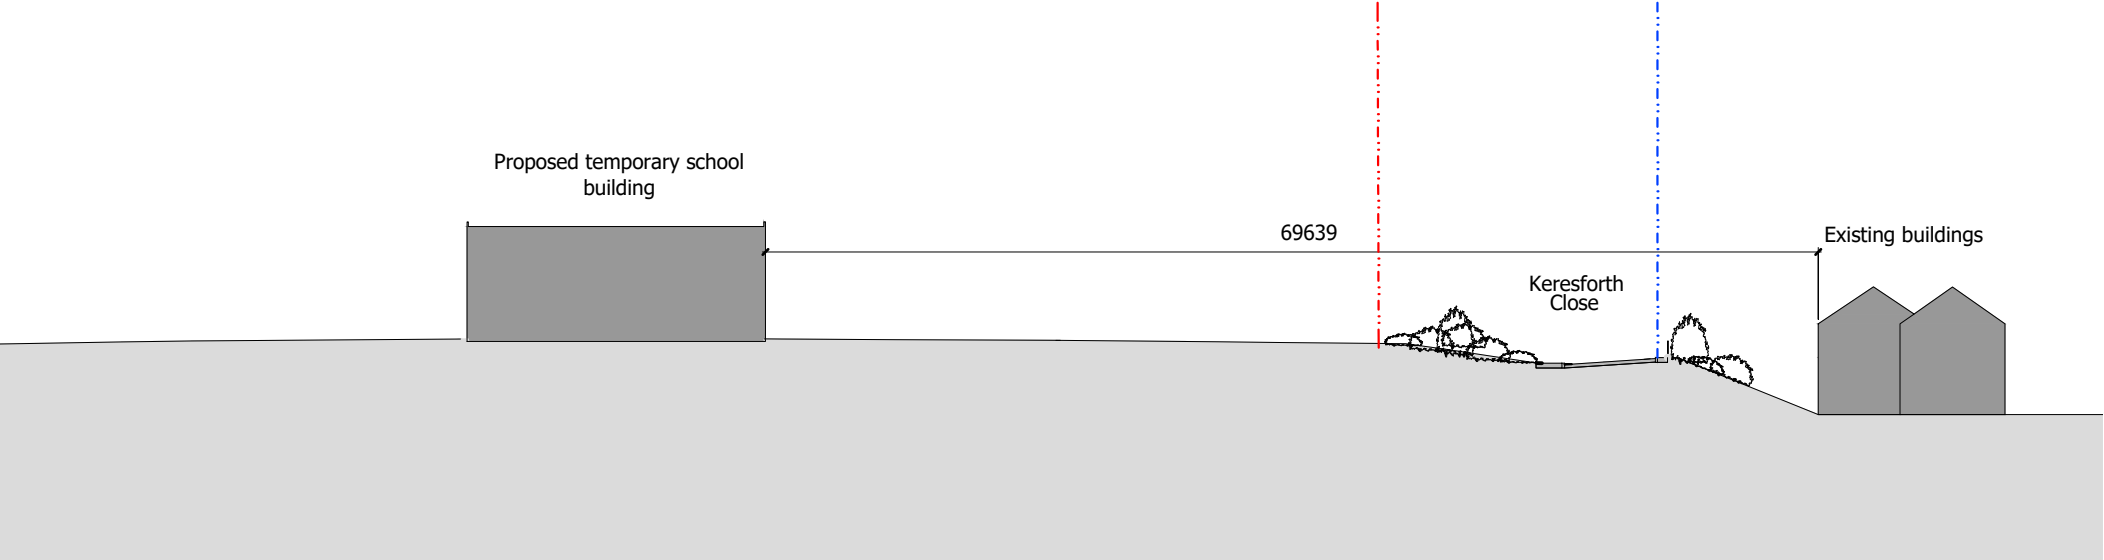


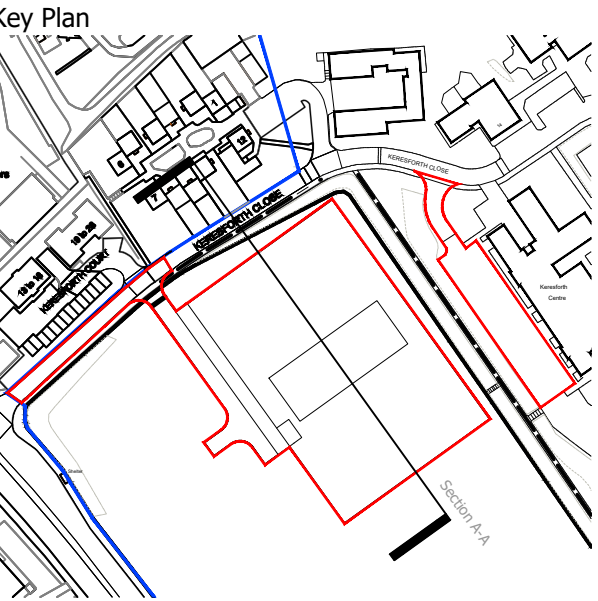

Section A-A

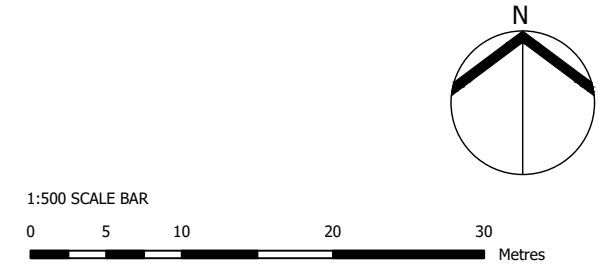

Revision: P1 Date: 10/12/2020 Drawn: PB Checked: M2

Suitability:	PL	Planning
--------------	----	----------

Trinity Academy Temporary School

Proposed Site Section

Location:							
Land at Keresforth Close							
Barnsley							
S70 6RS							
Client:							
The Department for Education							
UPRN	Originator	Zone	Level	Type	Role	Number	Revision
TRNTY	WBA	NB	ZZ	DR	A	PL-104	P1
Date: 10/12/2020 Drawn: PB Checked: MS Scale: 1:500 @A3 Int Job No: 3766_015							
CAD REF:							

WATSON BATTY
ARCHITECTS

Shires House, Shires Road
Guiseley, Leeds LS20 8EU
Leeds | Loughborough

T: 01943 876 665
E: enquiries@watsonbatty.com
W: www.watsonbatty.com

FUTURE BUILT

Note: Do not Scale from this drawing. All dimensions to be checked on site.