




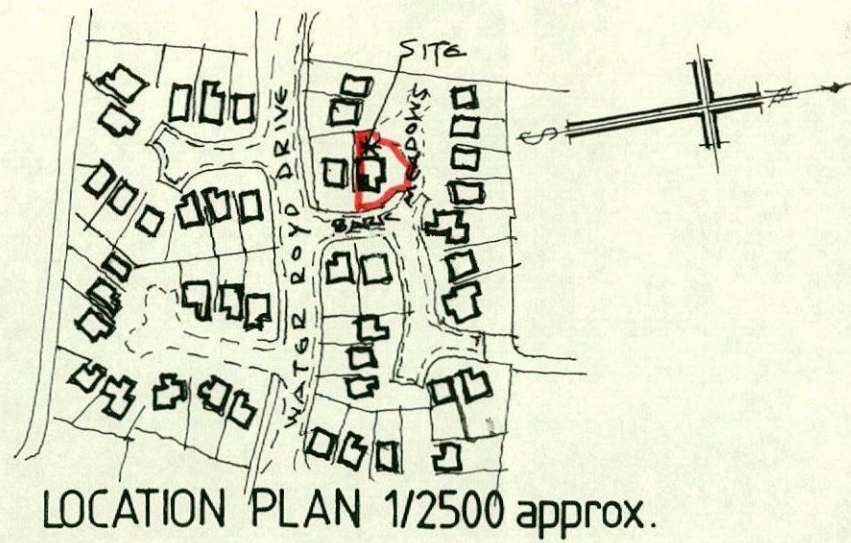


PROPOSED FIRST FLOOR EXTENSION TO
3 BARK MEADOWS DODWORTH BARNSELY FOR
MRS. E. CUTLER - TEL. 205028

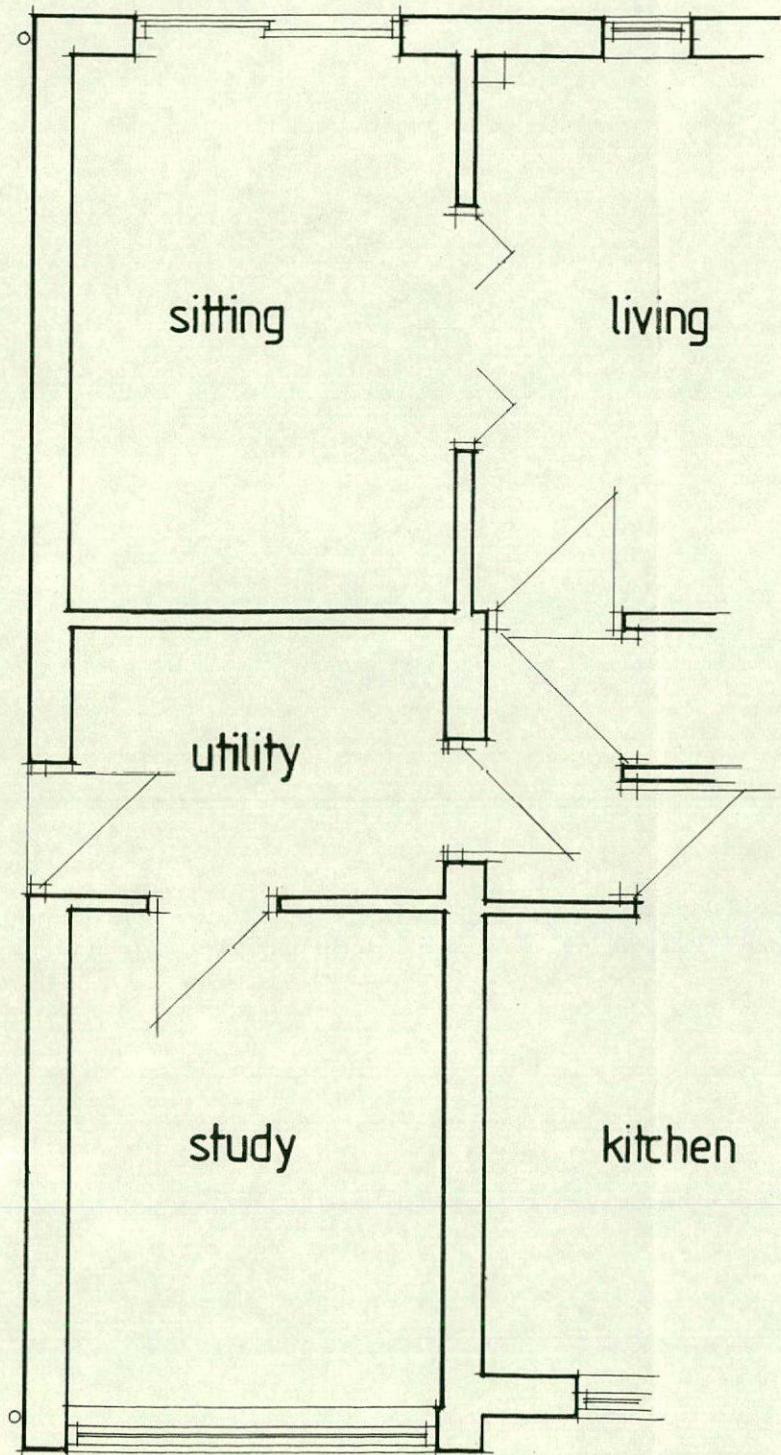


EX. G.F. PLAN. (1:50)

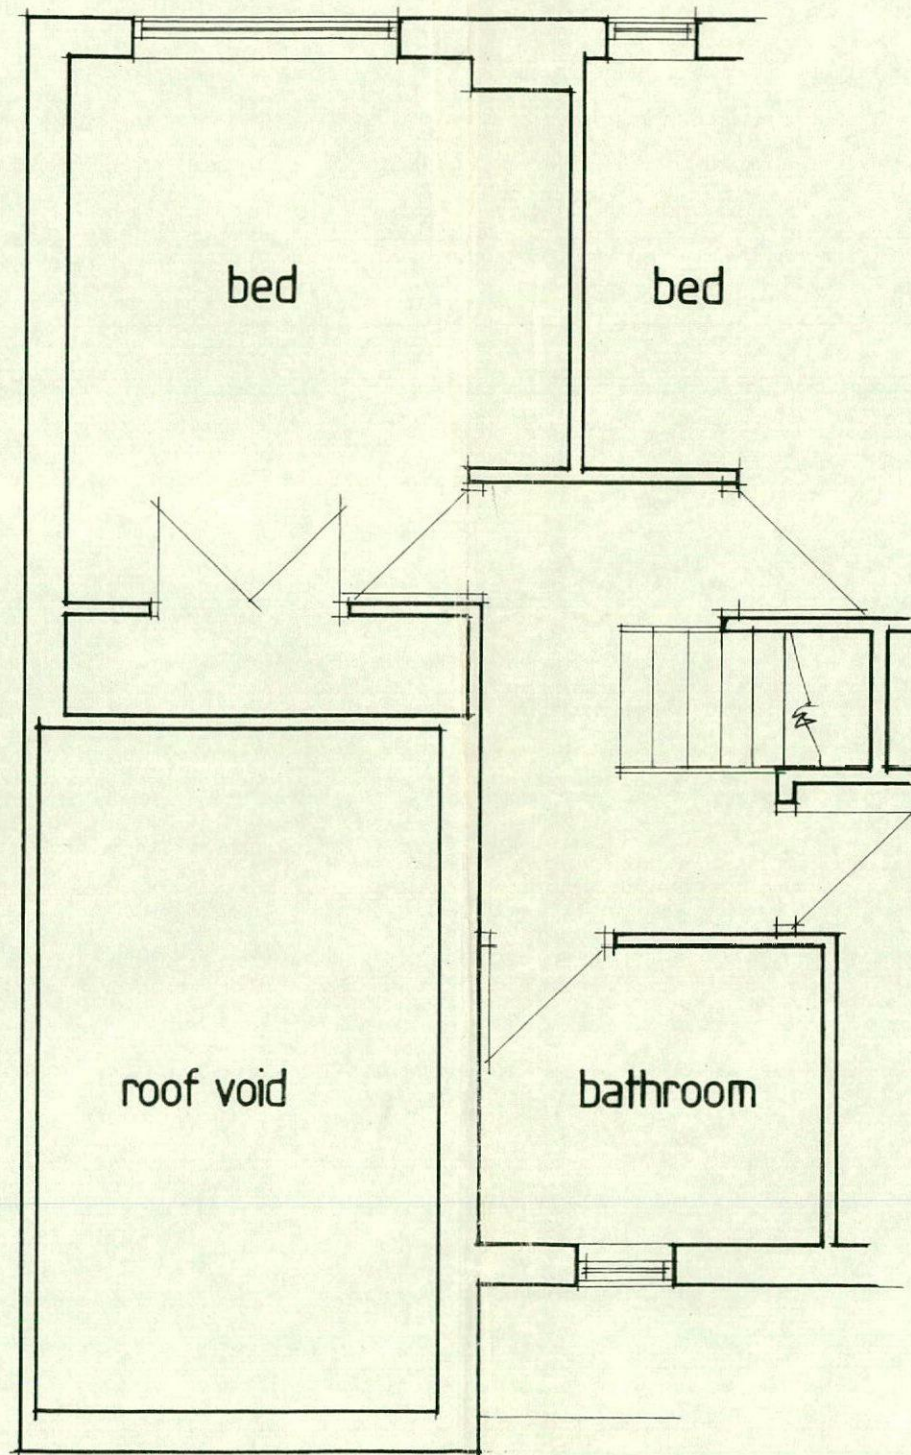


EX. F.F. PLAN. (1:50)

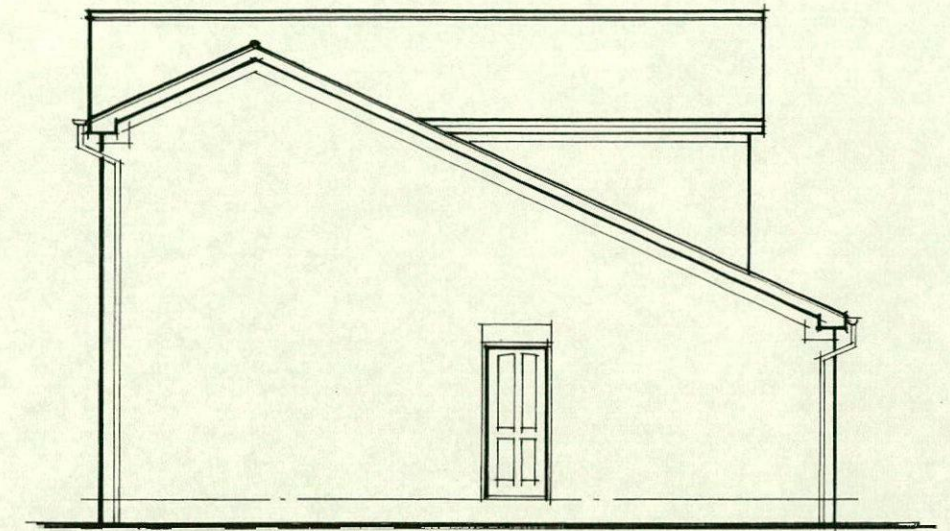


EX. SOUTH ELEVATION (1:100)

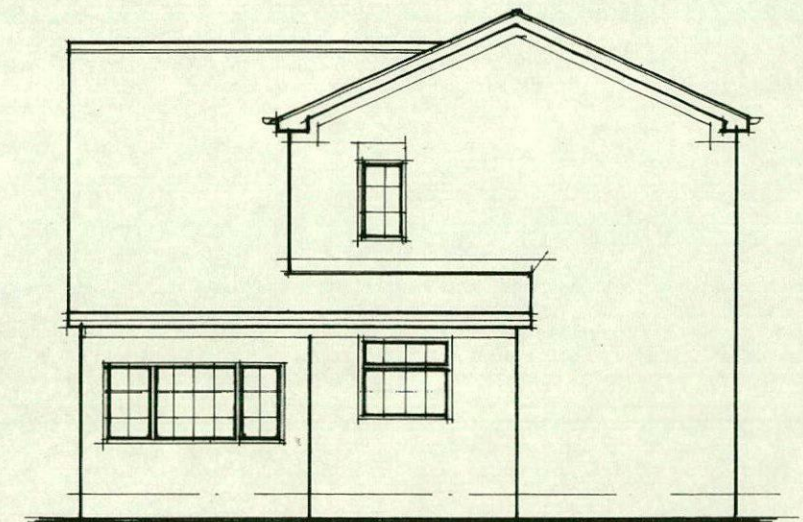

EX. EAST ELEVATION (1:100)

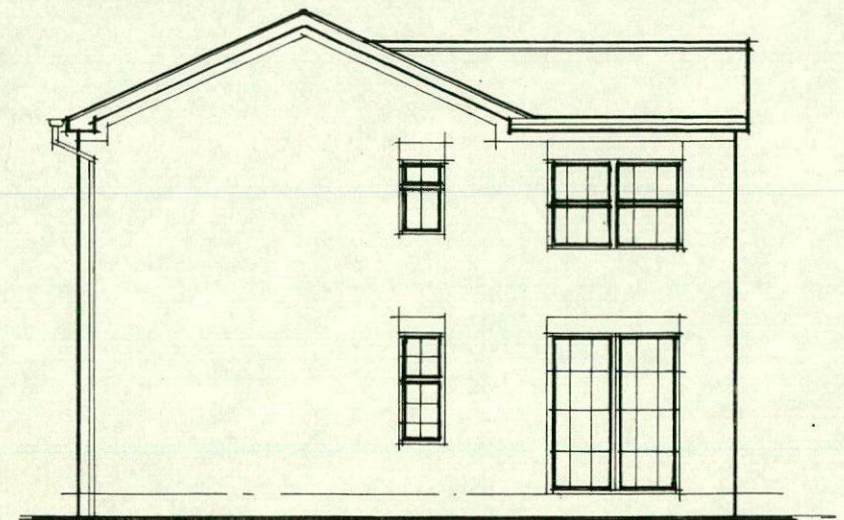

EX. WEST ELEVATION (1:100)

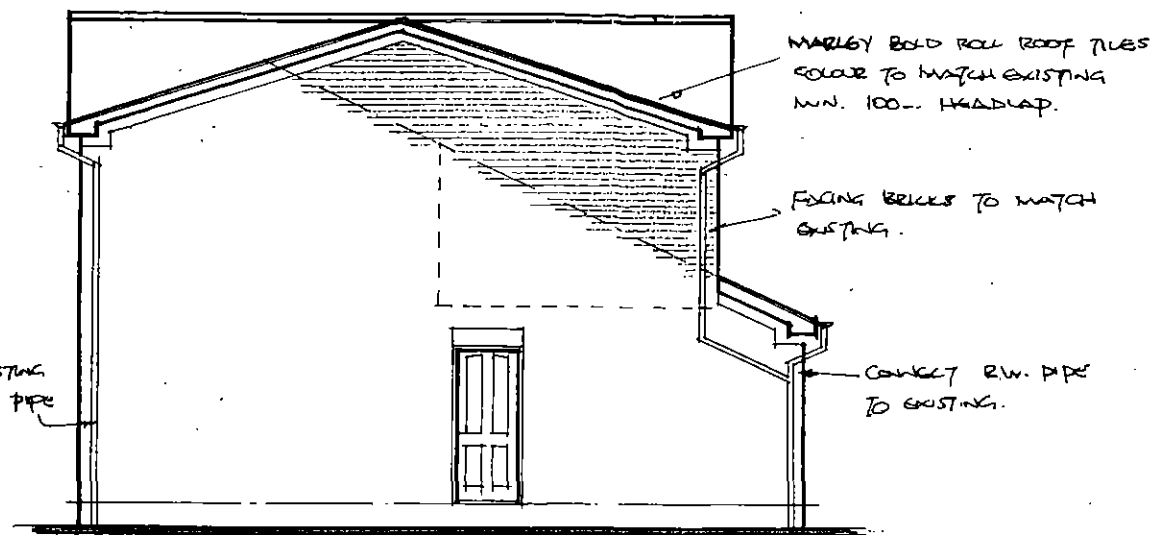


PROP. SOUTH ELEVATION (1:100)



PROP. EAST ELEVATION (1:100)




PROP. WEST ELEVATION (1:100)

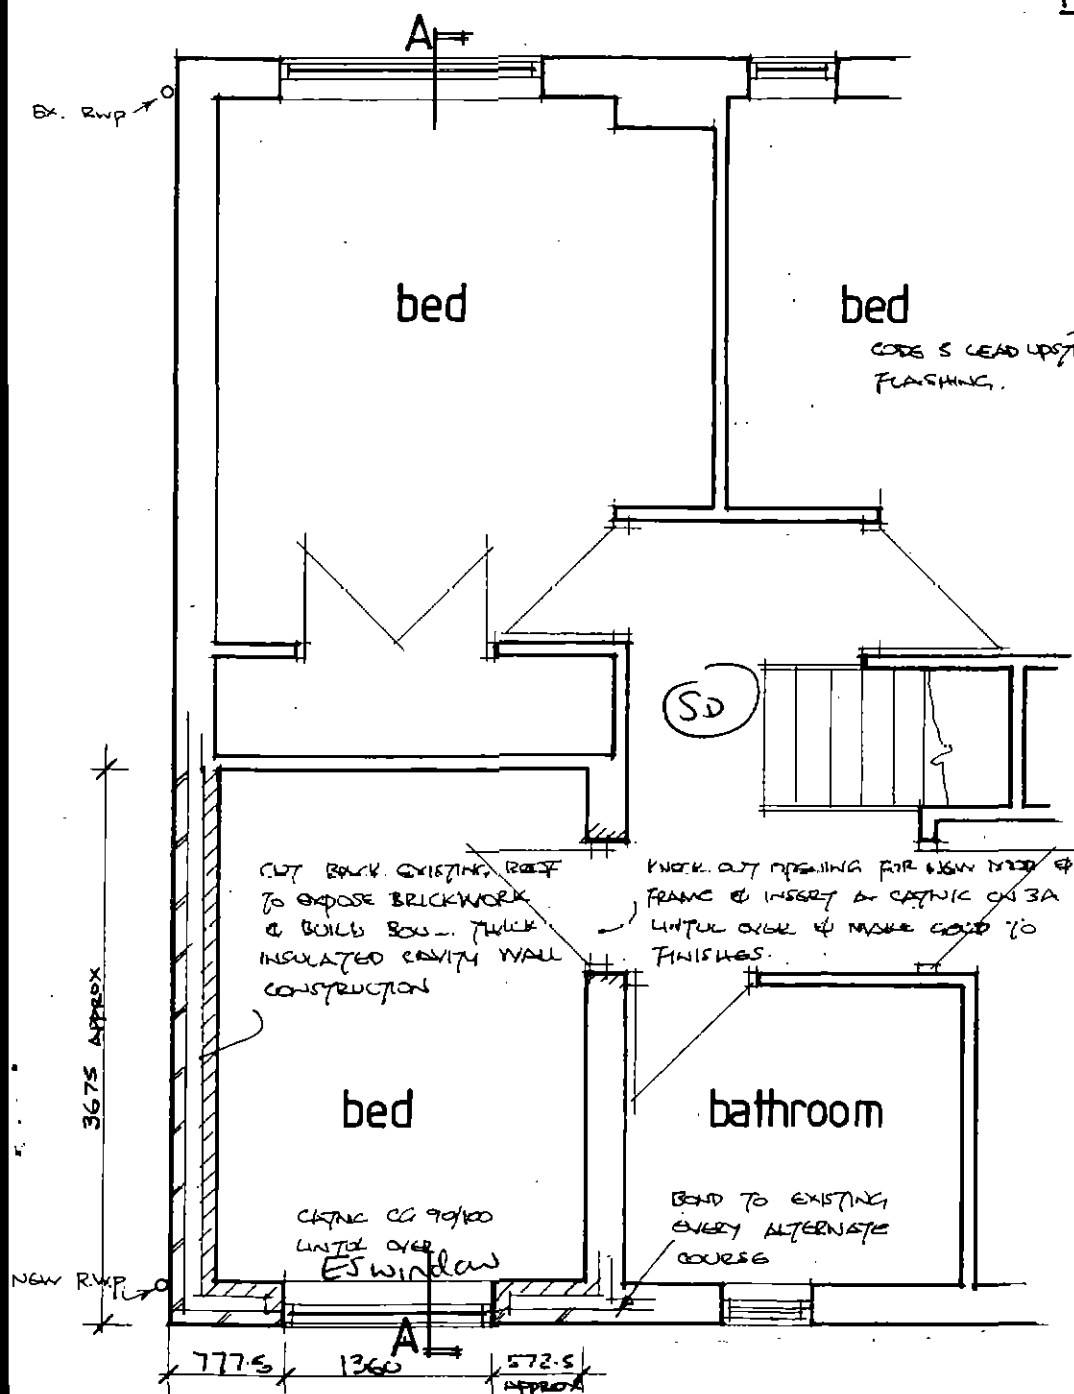


PROP. FF. PLAN (1:50)


STRIP EXISTING ROOF INDICATED
BY DOTTED LINE

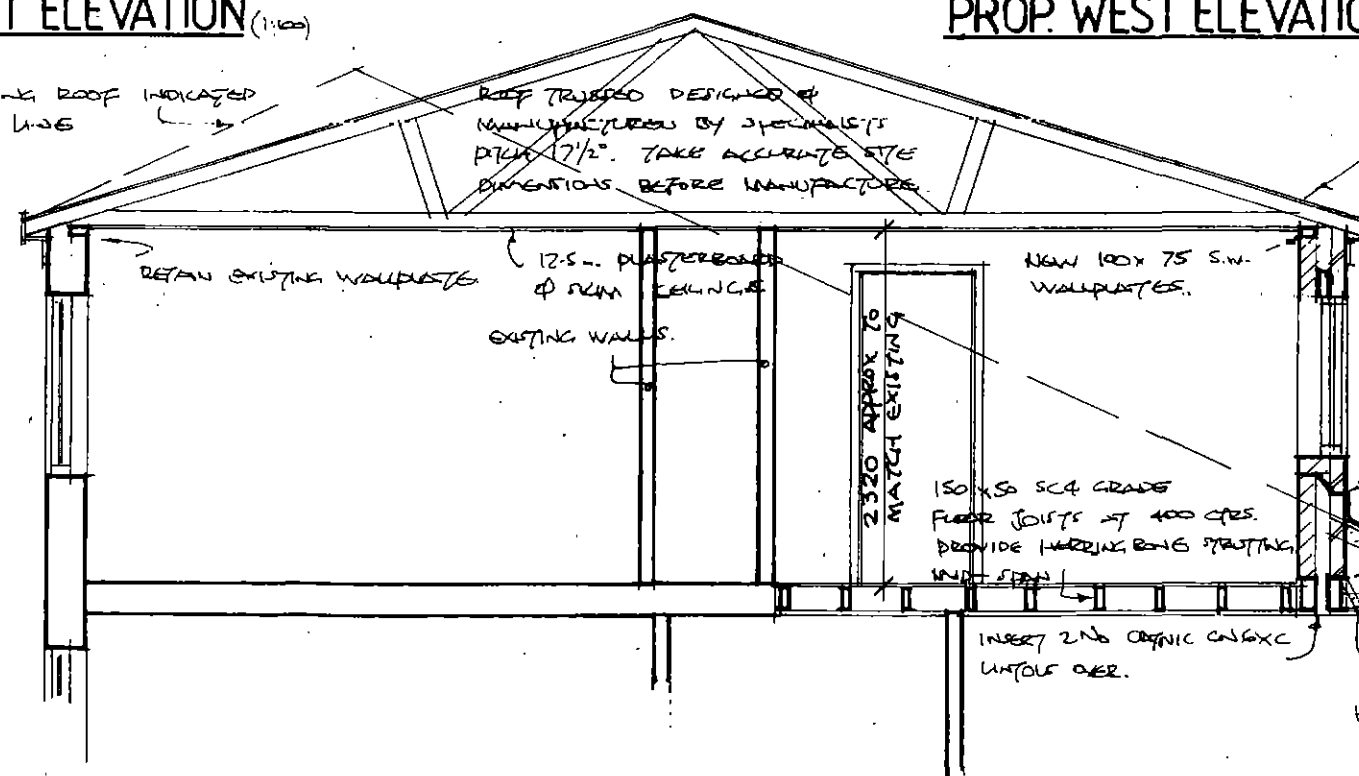


SECTION A-A (1:50)

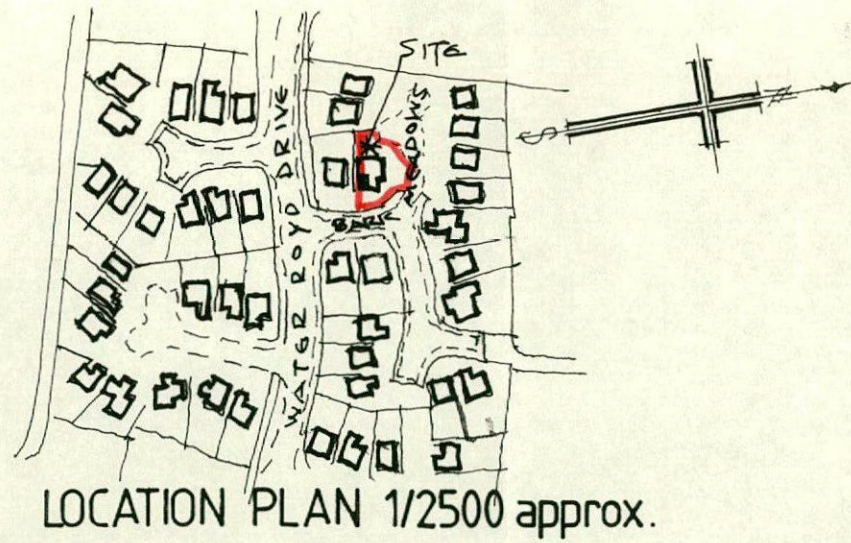


PROPOSED FIRST FLOOR EXTENSION TO
3 BARK MEADOWS DODWORTH BARNSELEY FOR
MRS. E. CUTLER - TEL. 205028

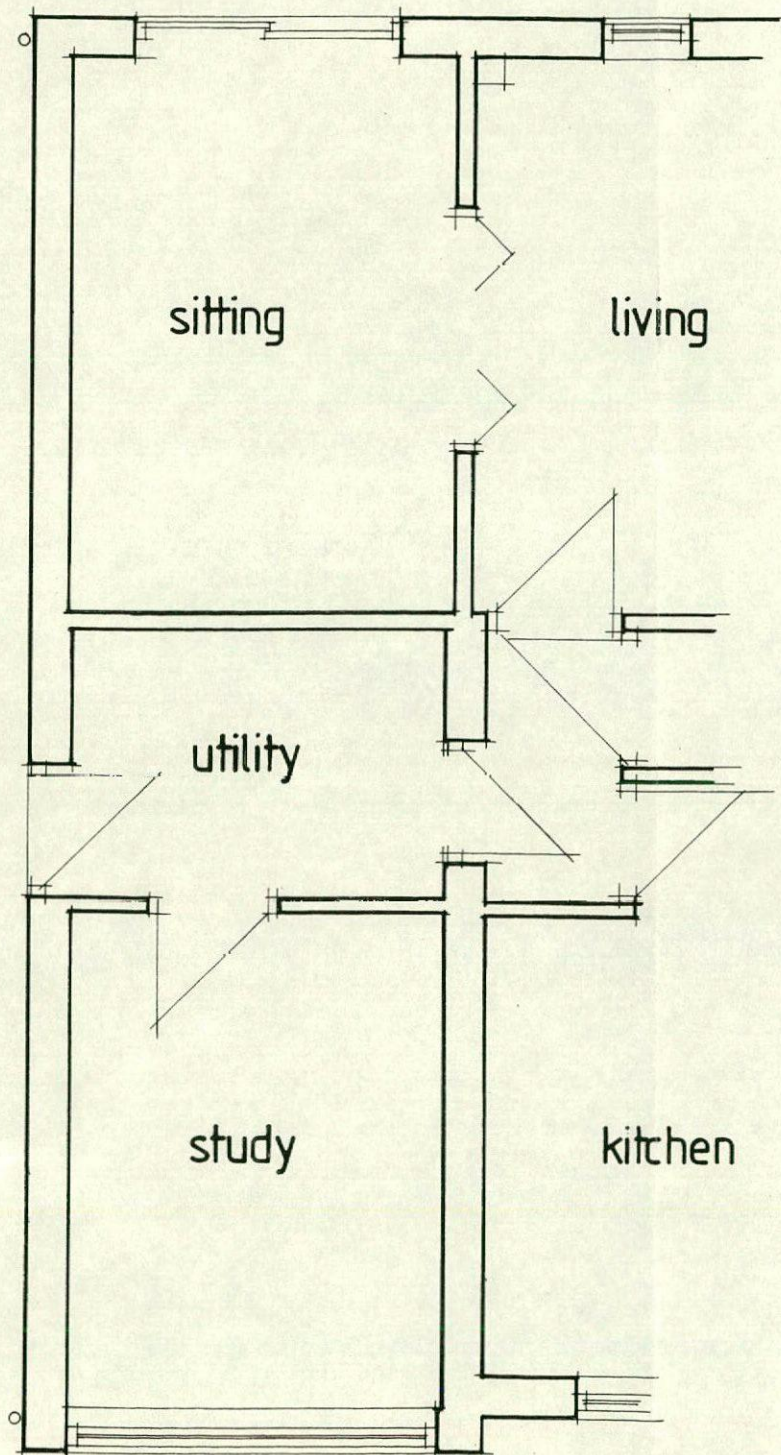


EX. G.F. PLAN. (1:50)

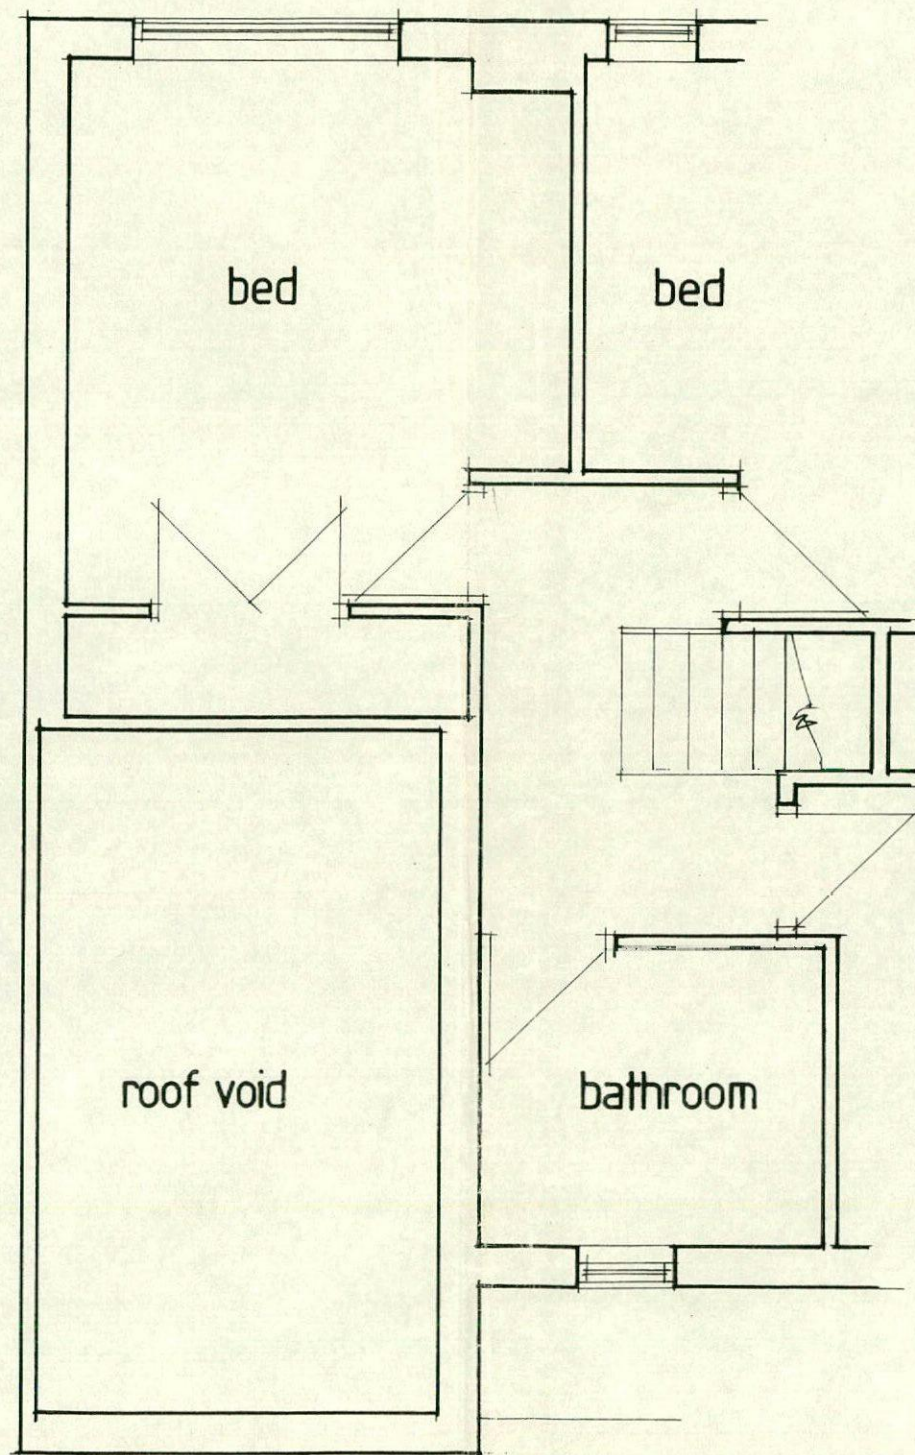


EX. F.F. PLAN. (1:50)

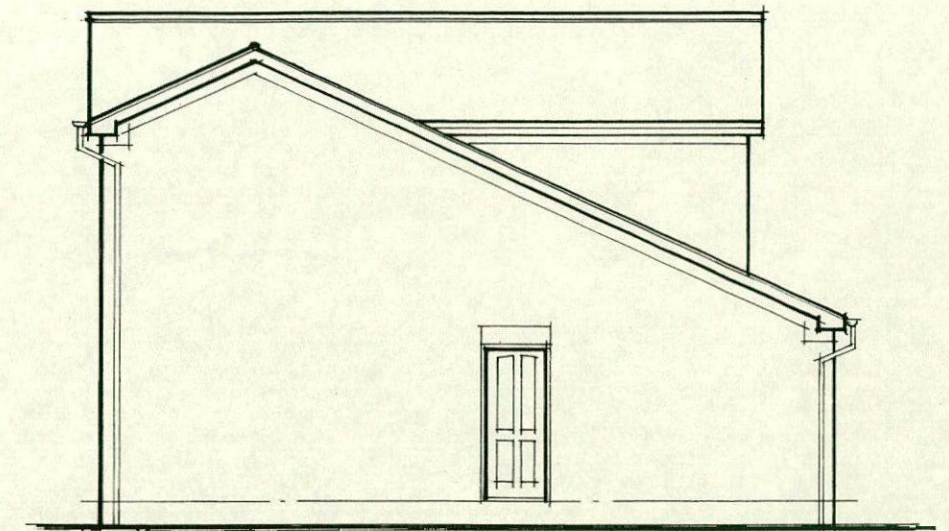


EX. SOUTH ELEVATION (1:100)

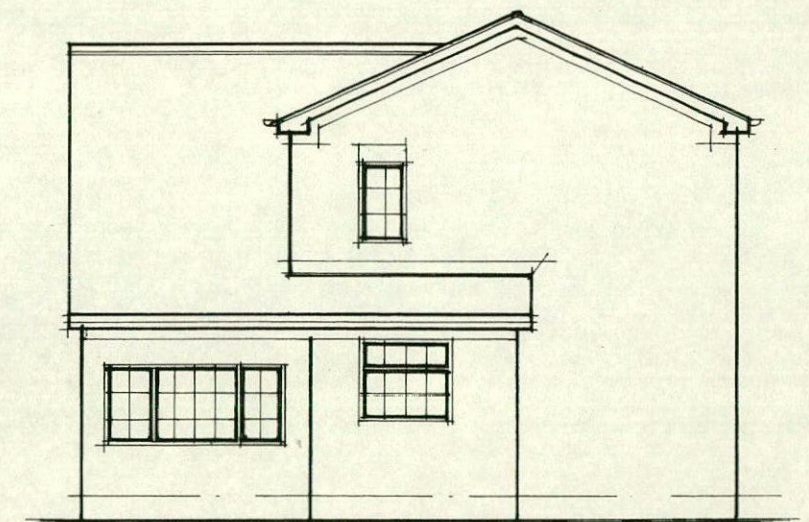

EX. EAST ELEVATION (1:100)

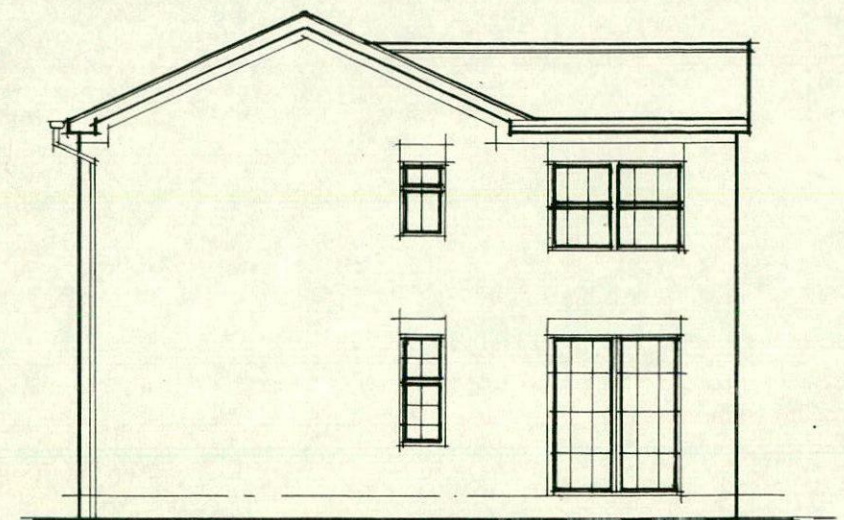

EX. WEST ELEVATION (1:100)

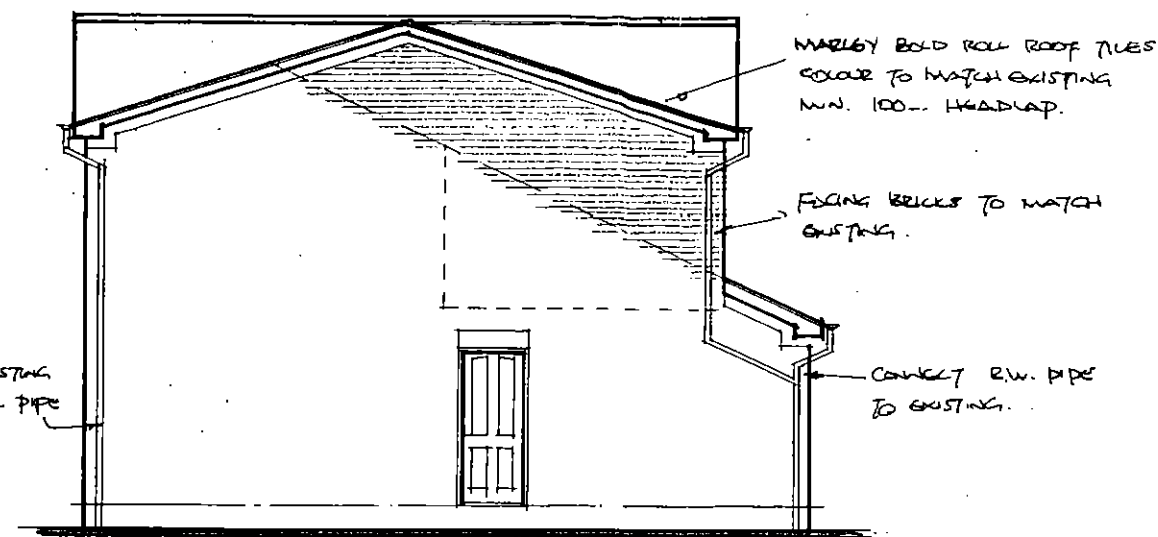


PROP. SOUTH ELEVATION (1:100)




PROP. EAST ELEVATION (1:100)



PROP. WEST ELEVATION (1:100)

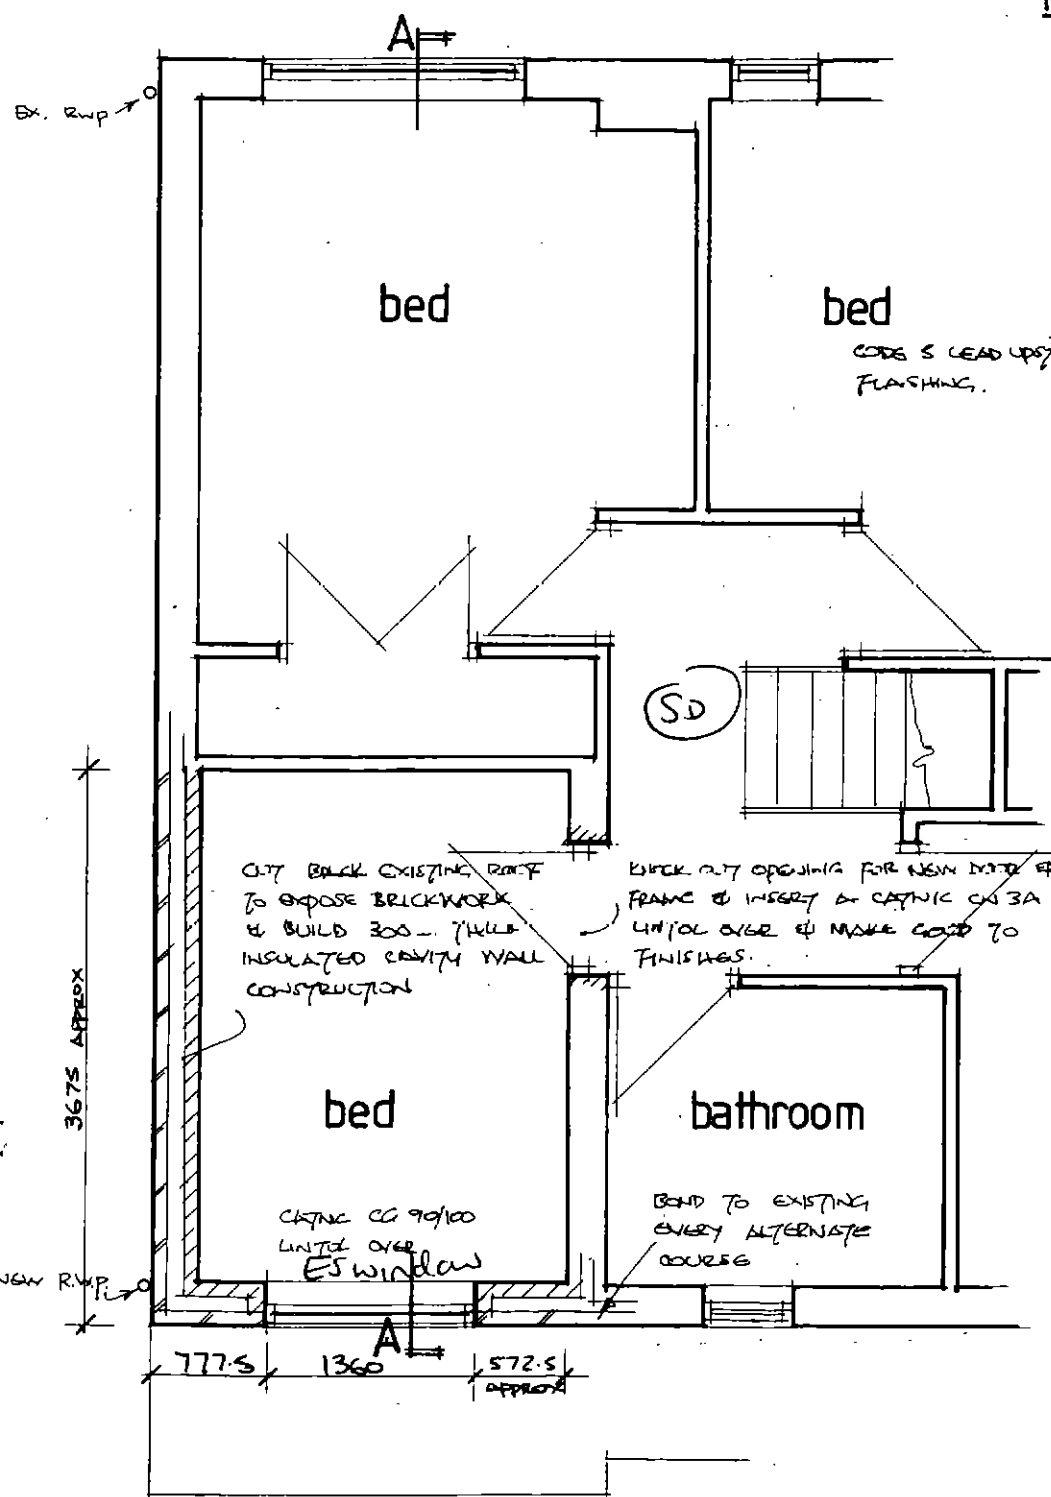

PROP. FF. PLAN (1:50)

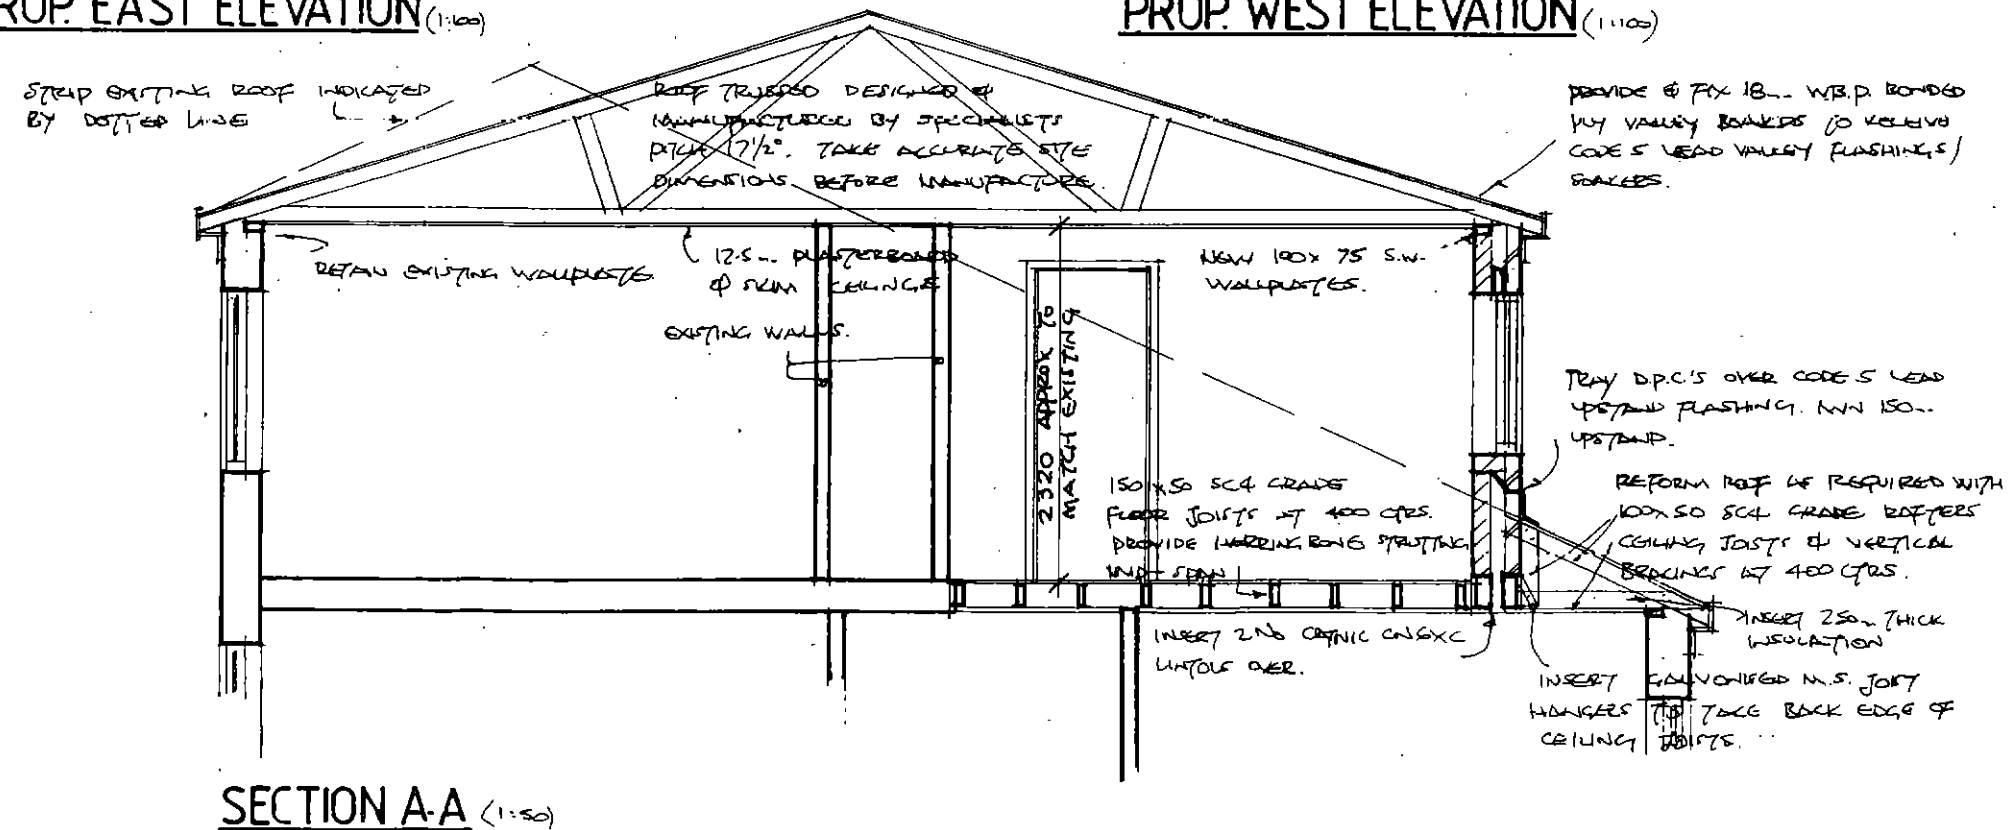

SECTION A-A (1:50)