
A3

Notes

Work to figured dimensions only.

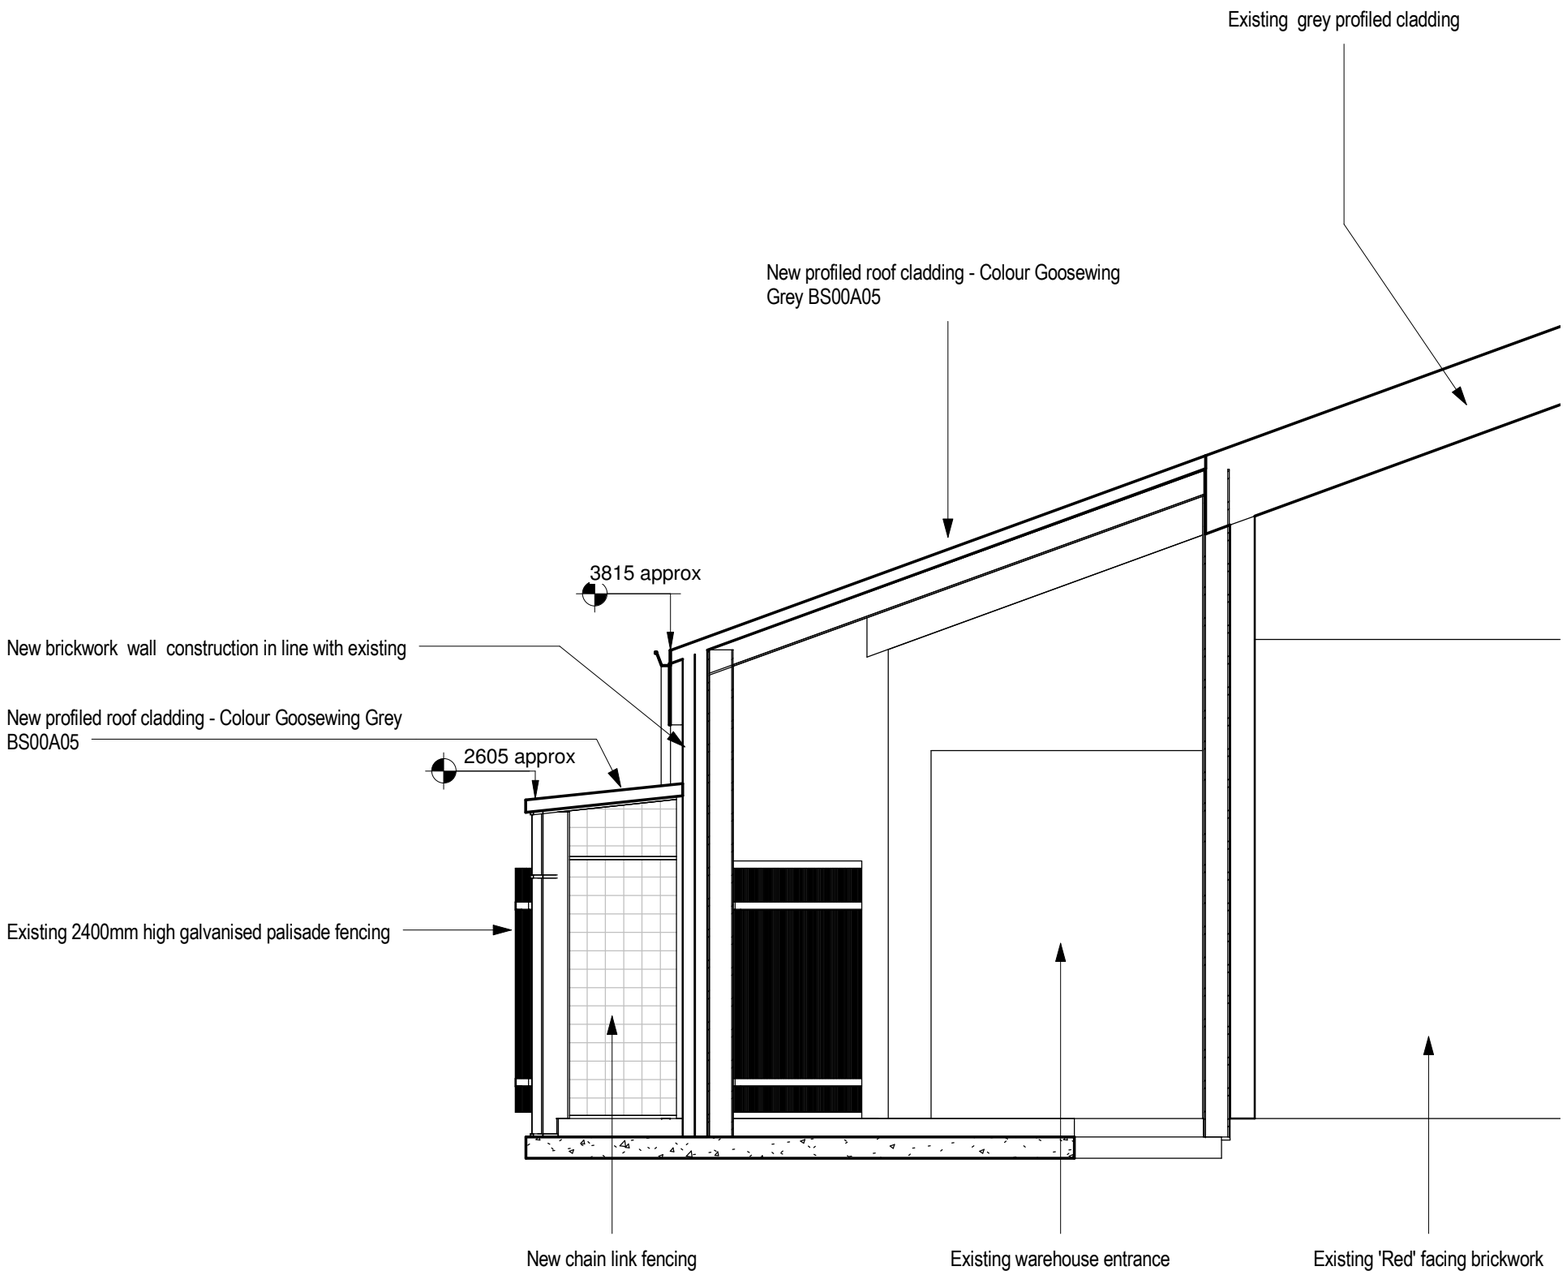

Typical Section
1 : 50

P1.1	Amended canopy construction - updated scale and materials	21.03.16
P1.0	Tender Issue	16.02.16

Revisions

james & WARD ltd
Barn 4, Dunston Business Village
West Courtyard
Penkridge
Staffordshire
ST18 9AB
Tel: 01785 711644
Email: enquires@jamesward.org.uk
Registered in England and Wales - Company No. 5920846
Registered Address: C/O Harrigtons, 3rd Floor, Permanent House, 1 Leicester Street, Walsall, West Midlands WS1 1PT

client: ASDA Stores Ltd

project: ASDA Thurnscoe

drawing title: Proposed Typical Section

status: PLANNING

drawn by	ZW	checked	JDN
scale	1 : 50	date drawn	16/02/16
job ref.	1187	drg no.	A_0007
rev	P1.1		

For guidance only.

1:20 - 0	200mm	400mm	600mm	800mm	1000mm	
1:100- 0	1m	2m	3m	4m	5m	
1:50 - 0		1m		2m		
1:5 - 0		100mm		200mm		