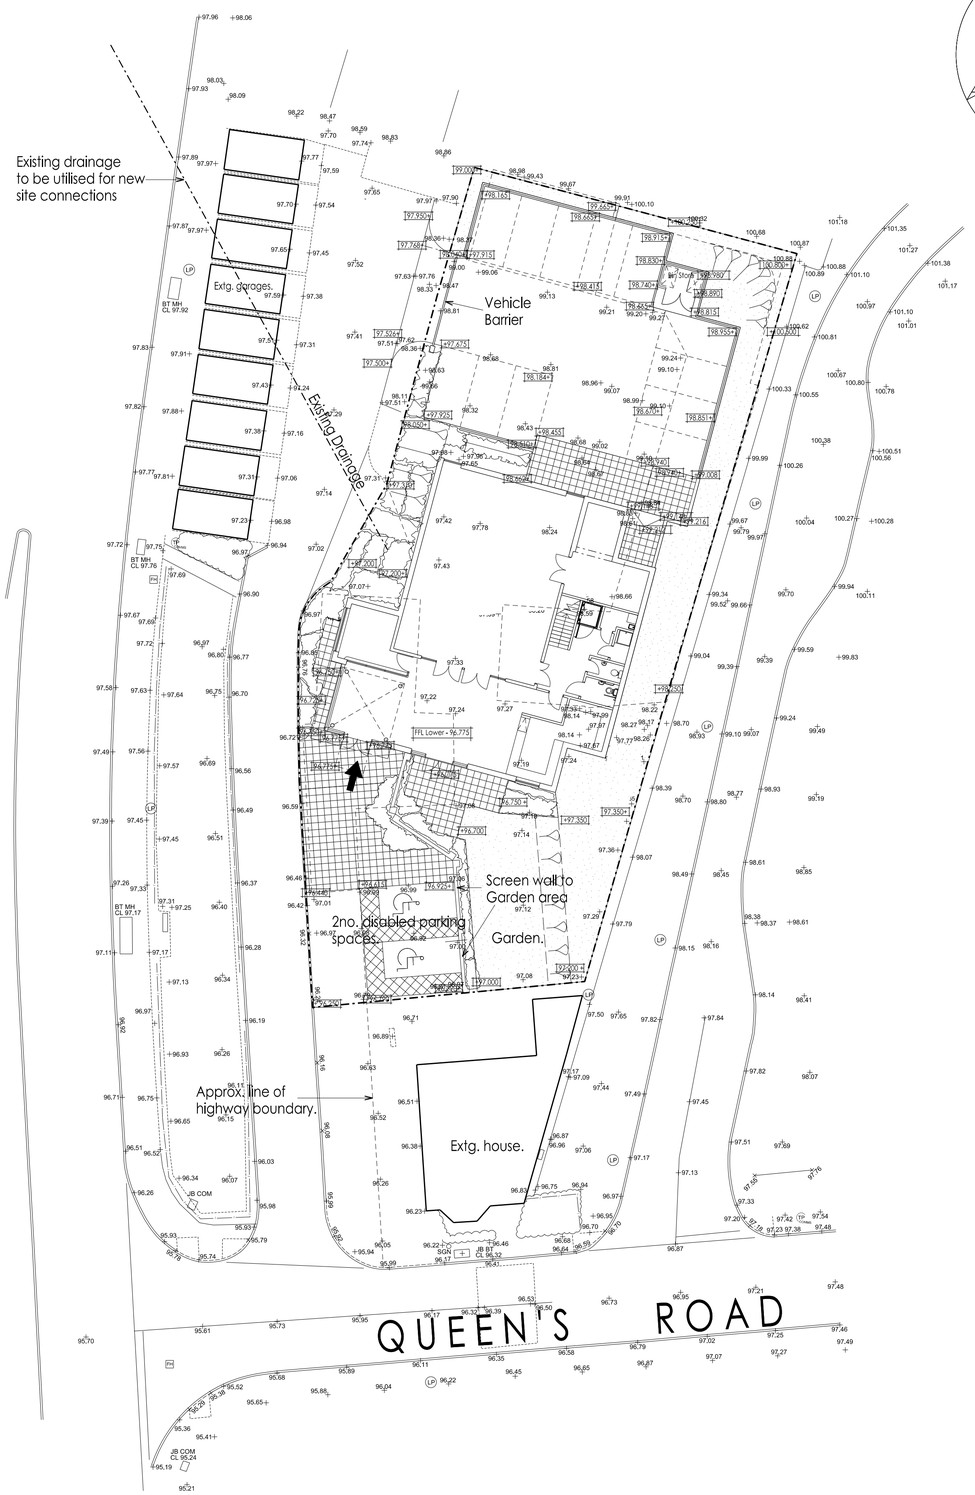

SITE PLAN - LOWER FLOOR. (1:200).

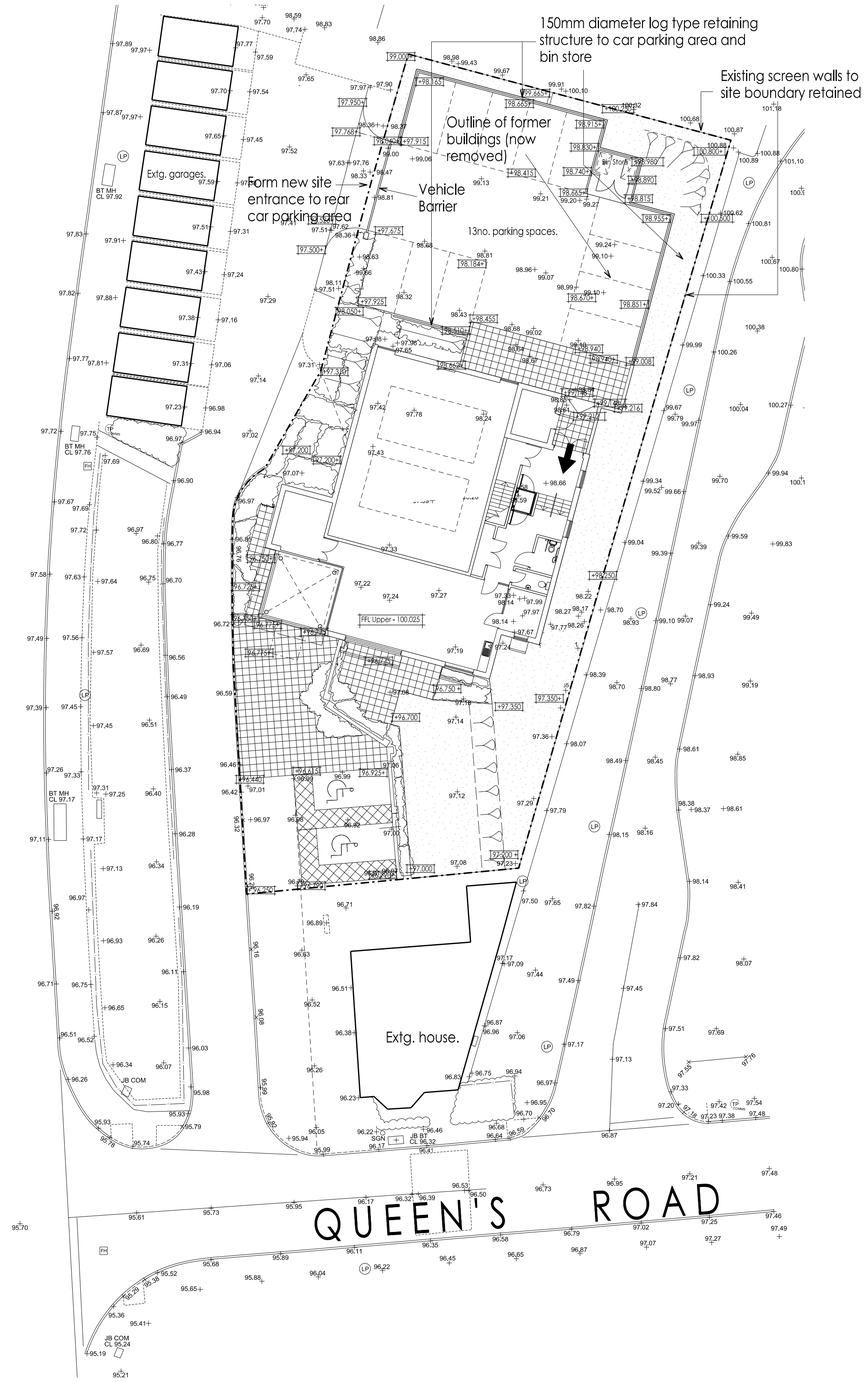

SITE PLAN - UPPER FLOOR. (1:200).

NORTH

William Saunders is the trading name of Wm Saunders Partnership LLP. Wm Saunders Partnership Limited Liability Partnership is registered in England and Wales with the Registration number OC 308323. The Registered Office is Sheppard Lockton House, Cafferata Way, Newark on Trent, Notts. NG24 2TN.

This drawing & any design thereon is the copyright of Wm Saunders Partnership LLP and must not be reproduced without their written consent.

Contractors must verify all dimensions at the site before commencing any work or making any shop drawings; no dimensions to be taken from drawing.

+99.06 indicates existing level

99.150+ indicates proposed level

Rev	Description	Drn	Vf'd	Date
-	Issued for Planning.	SJS	SJS	06/12

In accordance with CDM Regulations 7, 11 and 18, any significant risks (as defined in the Approved Code of Practice paragraph 133) relating to the design features shown on this drawing have been identified and are annotated thus:

☒ No significant risks have been identified.

☐ Significant risks have been identified - refer to notes on drawing for information on residual risks and any control measures to be employed.

Refer to the current Designer's Risk Assessment sheets for further details.

Designer's Signature SJS Date 06/12

Drawing Status
PLANNING

williamsaunders
architecture: engineering: building consultancy
Sheppard Lockton House
Cafferata Way
Newark-on-Trent
Nottinghamshire. NG24 2TN
Tel: 01636 704361
Fax: 01636 702809
W: wm-saunders.co.uk
Also at Leeds, Nottingham, London, Cardiff

Project
New Church & Community Centre
Rear of 32 Queens Road
Barnsley

Client
Salvation Army

Title
Site Plan.

Drawn	Date	Scale	
SJS	June 2012	1:200	@ A1
Discipline	Project Number	Drawing Number	Revision
Arch	10383	(D)01	-