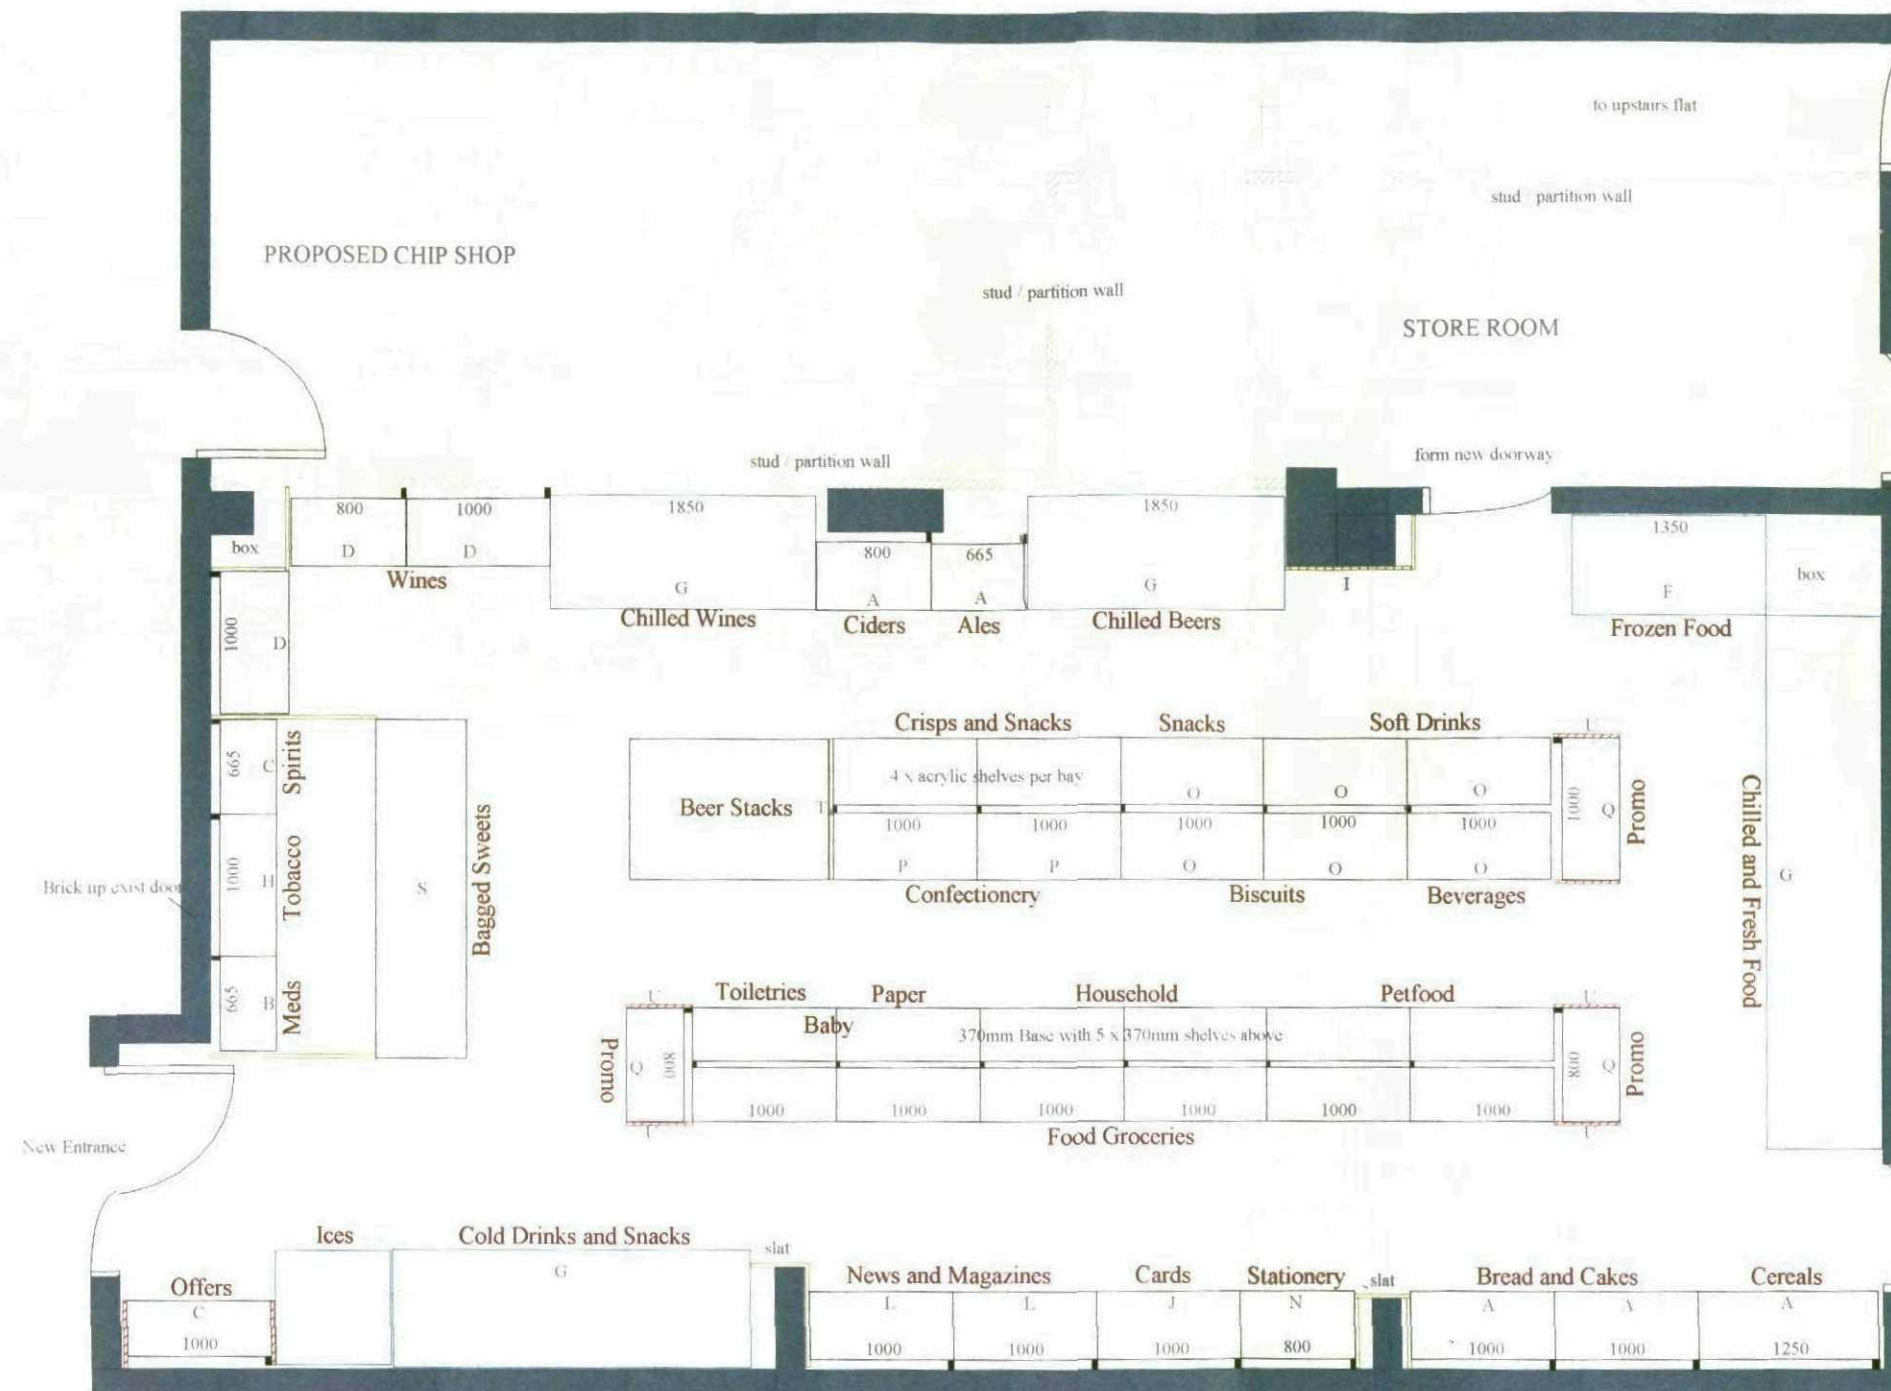


Scale : N.T.S.
 Ref : BARNSELEY
 Date : 27.03.12
 Drawn By : Steve Russell.
 Revised :
 approx 75sm

Retail Outlet Design
 Kent Street Blackburn
 BB1 1DE
 01254 677140
 steve@retailoutletdesign.co.uk
 075959020810

P. V. B. SHOPFITTING
 46 Brampton Road
 Thurcroft
 Rotherham
 Paul Bradbury 07788 627425

CUSTOMER
 (old post office)
 134 ROTHERHAM ROAD
 MONK BRETTON
 BARNSELEY
 S71 1XA