


Existing First Floor GA
1 : 100

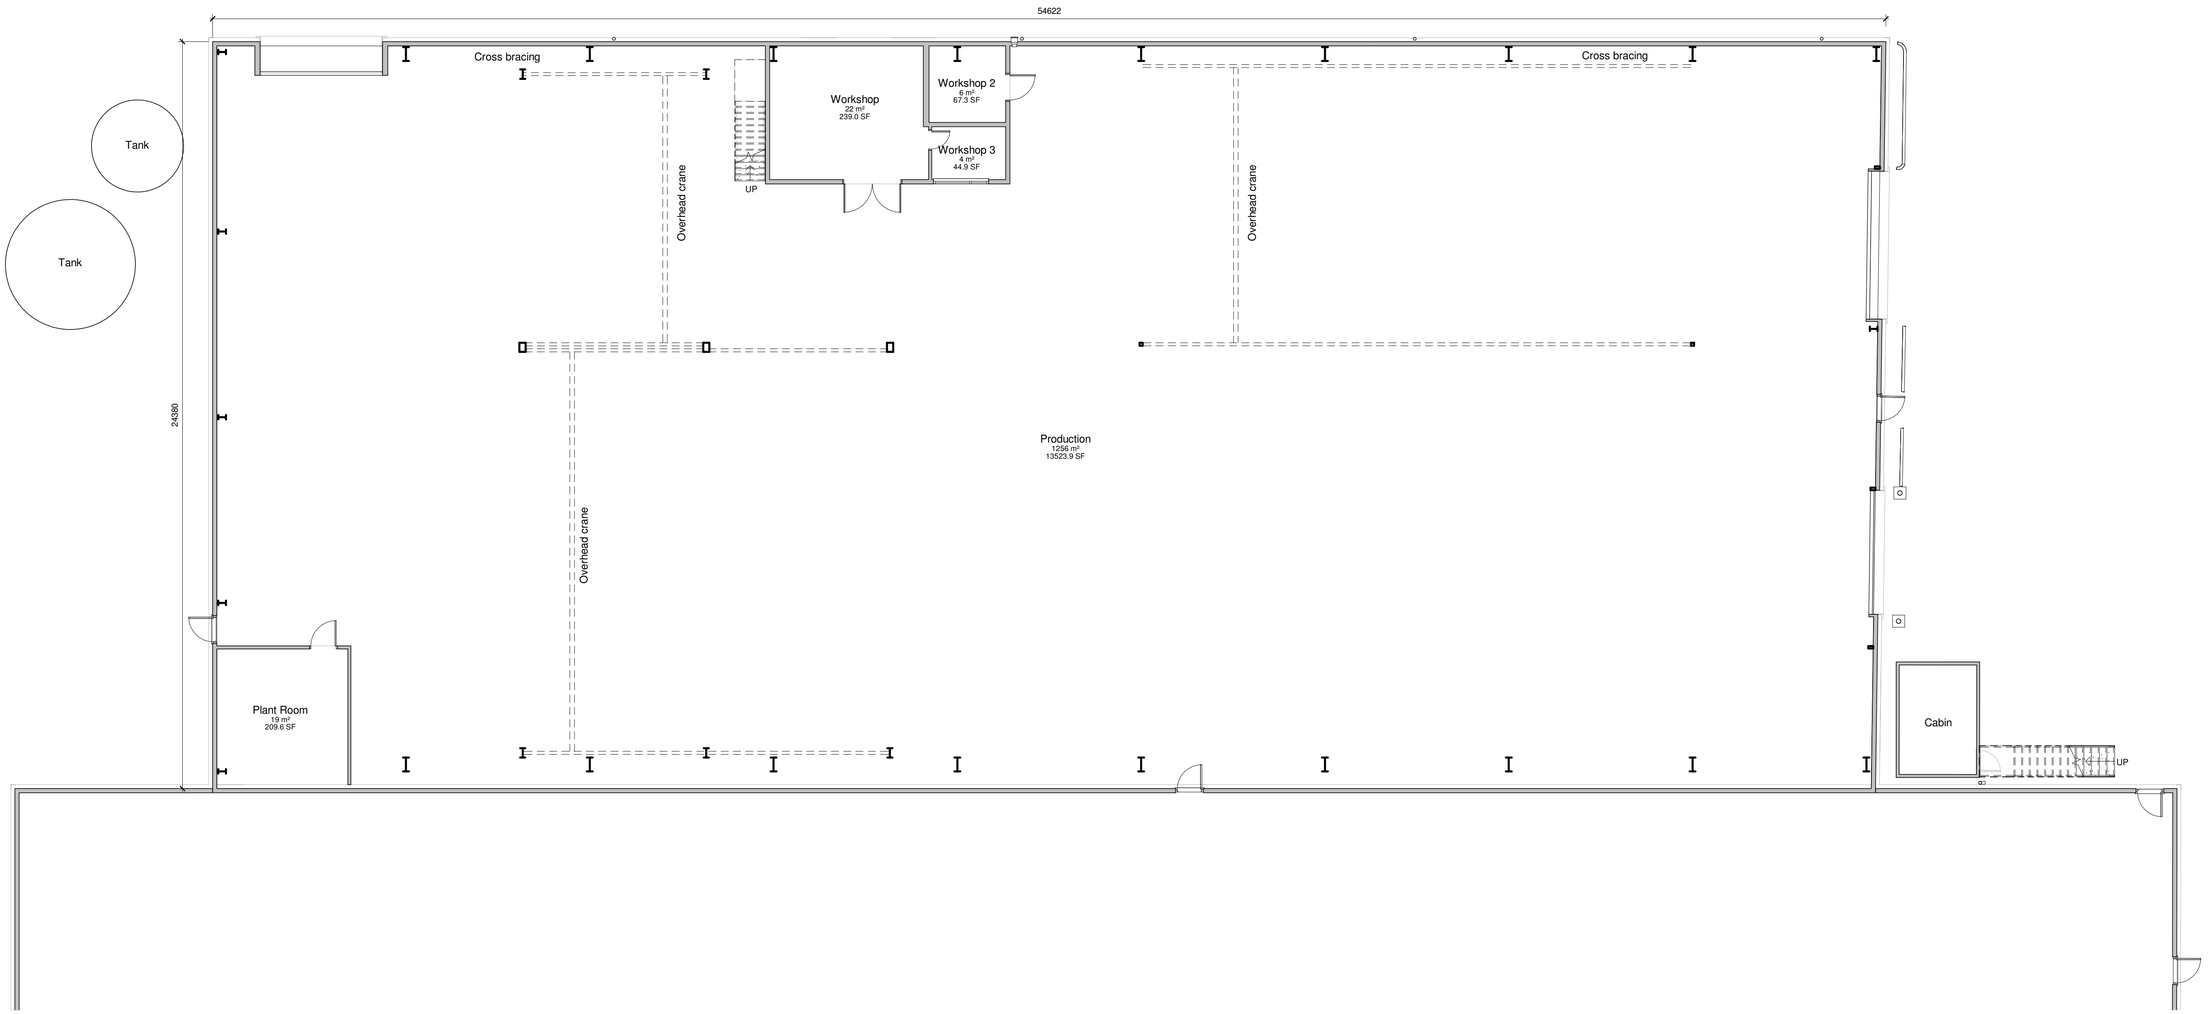

Existing Ground Floor GA
1 : 100

Rev	Description	Drawn	Checked	Date
P2	Planning Issue	DLV	MR	13.09.21
P1	First Issue	DLV	MR	21.06.21

Document Status : **S2**

Purpose of Issue: **FOR INFORMATION**

MARTIN WALSH ARCHITECTURAL

Firth Buildings, 99 - 103 Leeds Rd, Dewsbury, WF12 7BU t: 01924 464342
e: info@martinwalsh.co.uk w: www.martinwalsh.co.uk

Project
Proposed Extension to Plastic Extrusion Factory at
Naylor Drainage, Clough Green,
Cawthorne, Barnsley, S75 4AD

Title
Existing GA Plans

Client
Naylor Drainage Ltd

MWA Project	Scale	Original Paper Size	Paper Orientation	Drawn
6386	1 : 100	@A1	Landscape	DLV

File Identifier

Project	Originator	Volume	Level	Type	Role	Number	Revision
NDCG -	MWA -	XX -	ZZ -	DR -	A -	0003	P2

Copyright © 2021 Martin Walsh Architectural. All Rights Reserved.
Martin Walsh Architectural is the trading name of Martin Walsh Architectural Limited. Registered in England Number 4496049