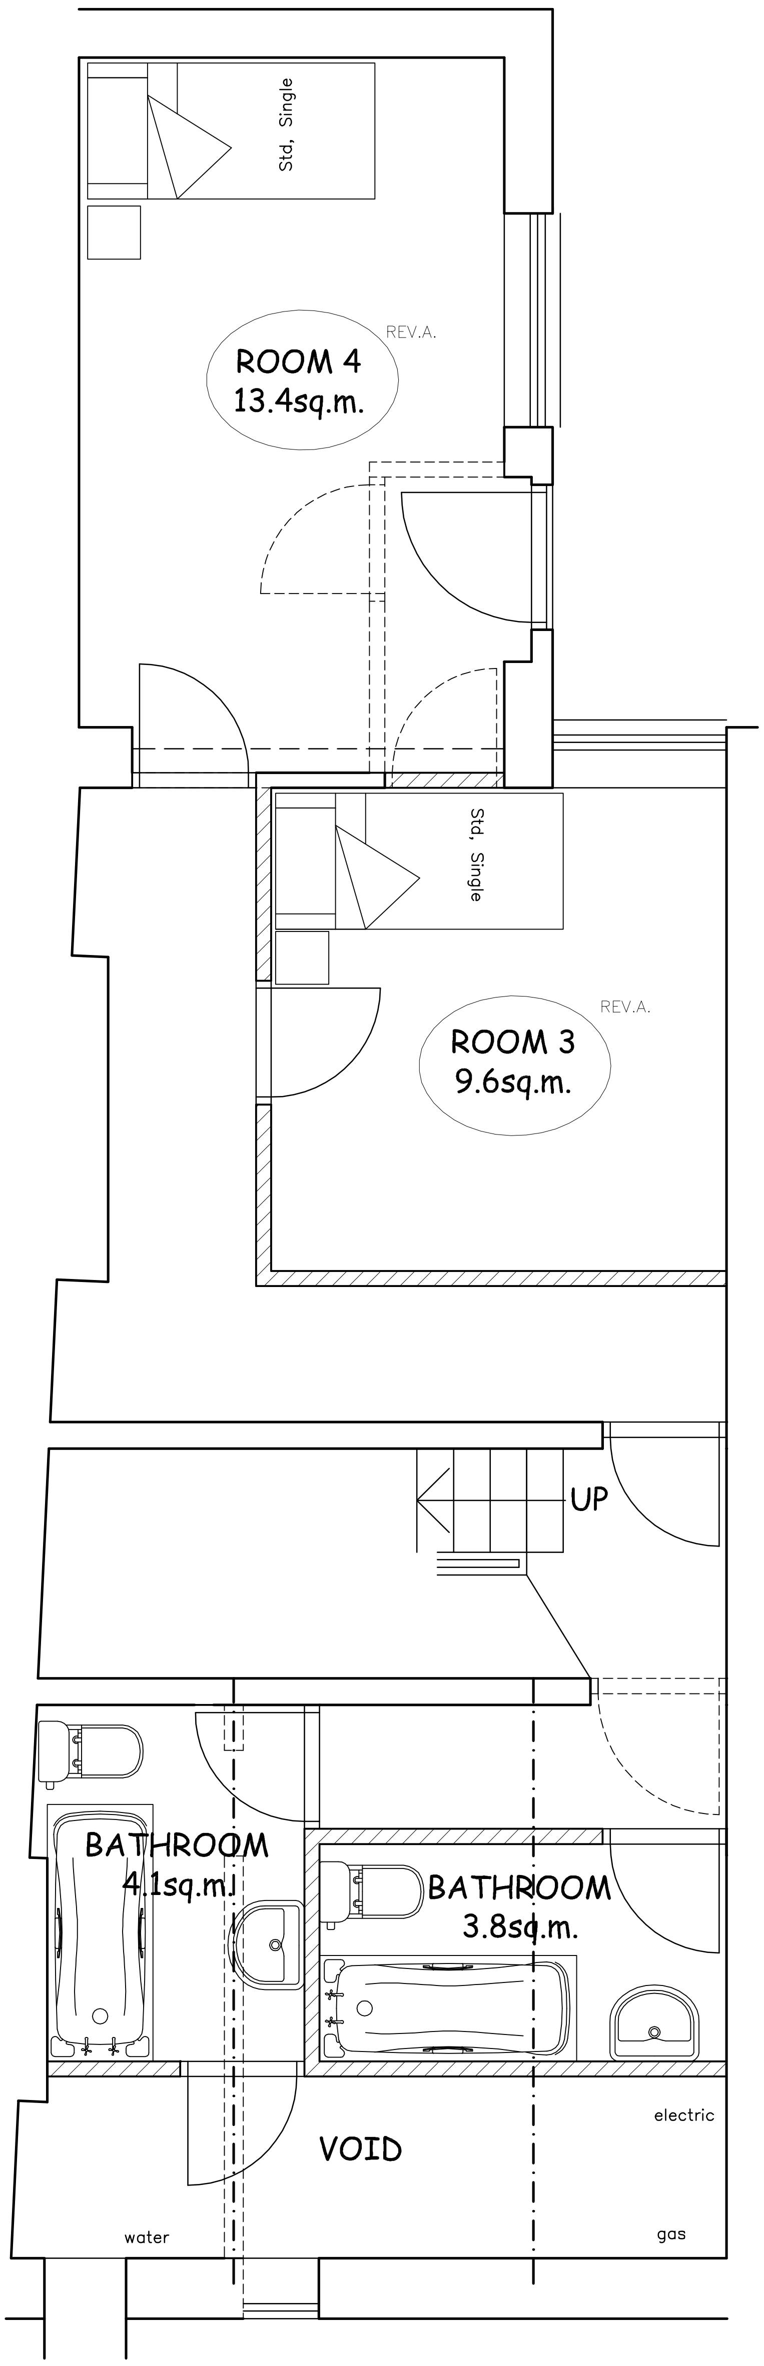
Std, Single
REV.A.
ROOM 4
13.4sq.m.
Std, Single
REV.A.
ROOM 3
9.6sq.m.
UP
BATHROOM
4.1sq.m.
BATHROOM
3.8sq.m.
electric
VOID
water
gas

LOWER GROUND FLOOR PLAN AS PROPOSED 1:50

Andromeda ARCHITECTURE 105 HAWKSLEY AVENUE SHEFFIELD S6 2BD Tel: (0114) 2854 207	L.P.S. at 7 EASTGATE, BARNSLEY, S70 2EP CHANGE OF USE, OFFICE TO H.M.O. RESIDENTIAL		
	LOWER GROUND FLOOR PLAN AS PROPOSED 1/50 @ A3	OCT.'17	09-1116-SK3.1A

© COPYRIGHT EXISTS ON THE DESIGNS AND INFORMATION SHOWN ON THIS DRAWING The contractor must verify all dimensions on site commencing work of any kind. No dimensions to be scaled from this drawing for fabrication or construction purposes.