
1) This drawing and the design and details depicted thereon are the copyright of Peter Dimberline Chartered Architect.
2) All dimensions on this drawing are to be checked by the Contractor and any discrepancies are to be reported to the Architect.
3) Do not scale critical dimensions off this drawing.
4) Contractor to ensure that all Health & Safety requirements (CDM Regulations) in relation to this project will be complied with.

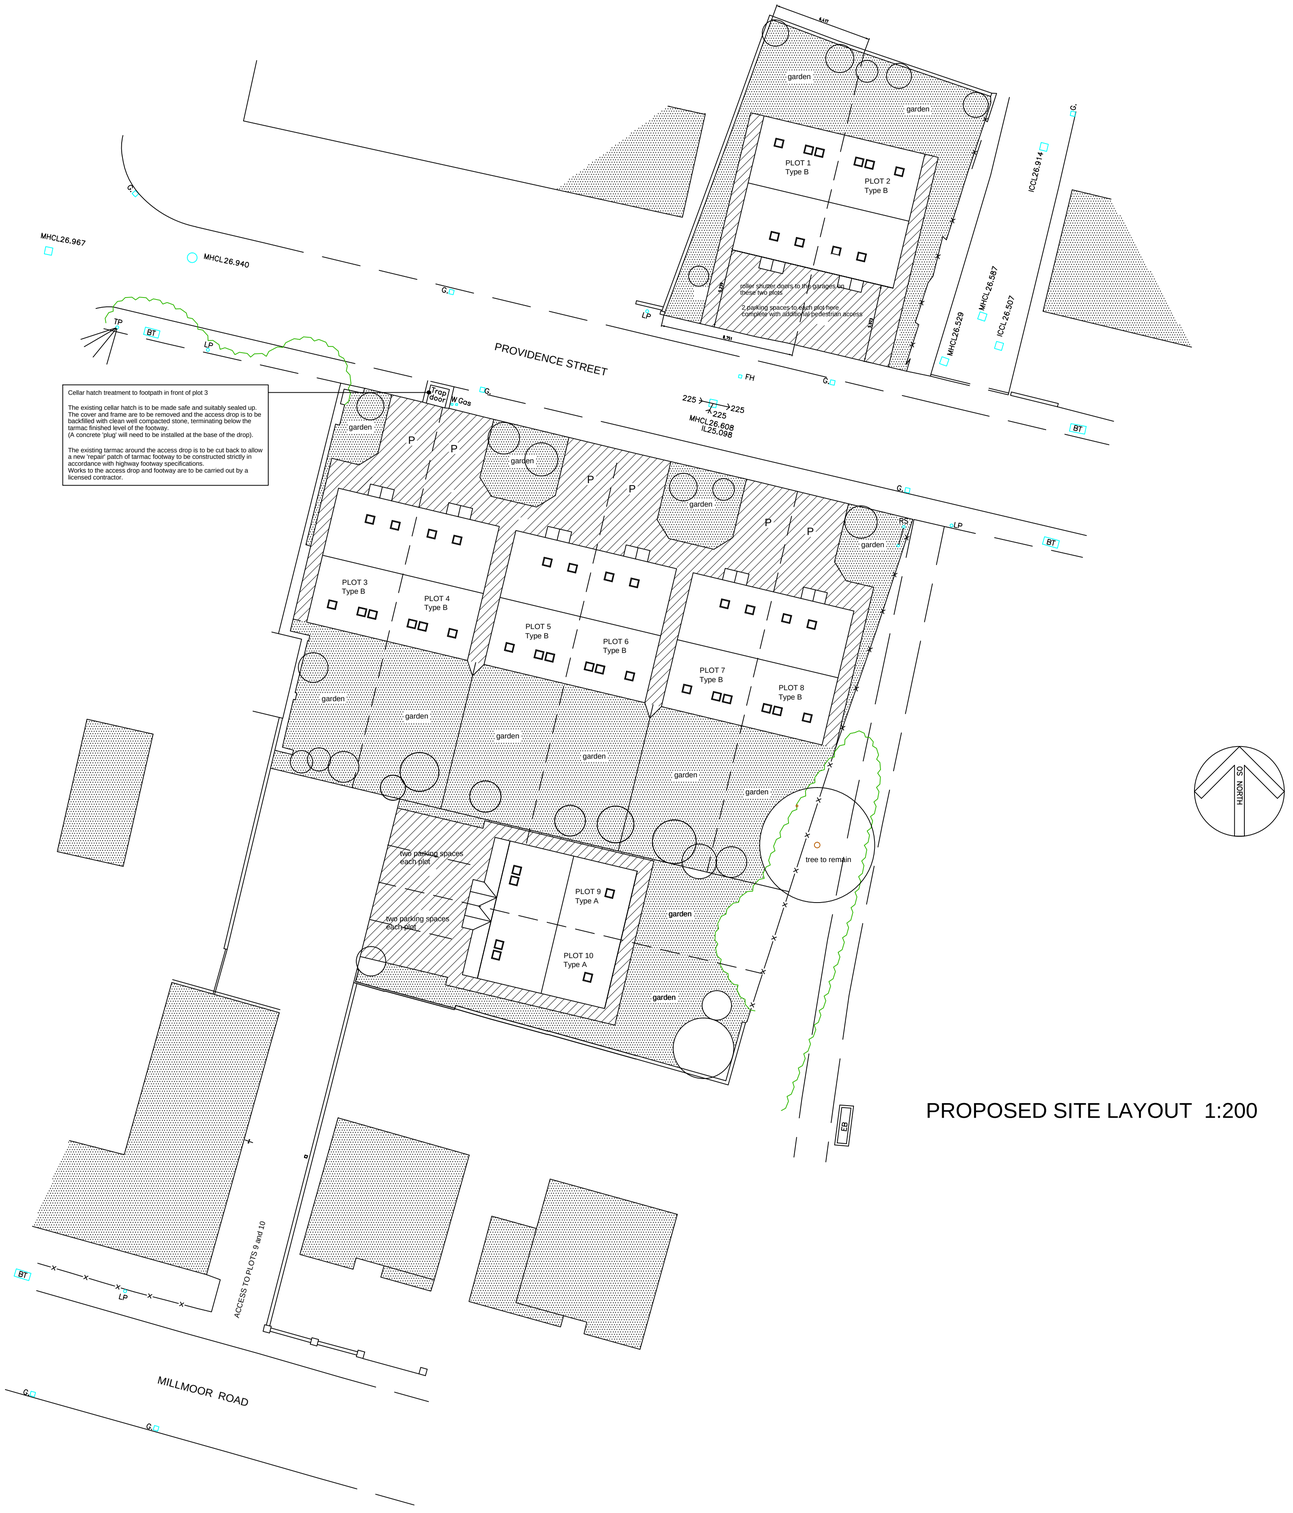

PROPOSED SITE LAYOUT 1:200

B) Forecourt areas to plots 1 and 2 amended to include additional pedestrian access. Also roller shutter doors to be included to garages on these two plots.
Treatment of original cellar access on footpath to front of plot 3 denoted on the layout plan.
Dormer windows removed from the scheme.

A) General adjustments to site layout in accordance with planning department requirements

REVISIONS

PETER DIMBERLINE Dip Arch, RIBA
CHARTERED ARCHITECT

2 TIPSEY COURT, STAINCROSS
BARNSLEY, S75 6FZ

tel/fax (01226) 390947
email: pdimberline@tiscali.co.uk

CLIENT
D. Gulbrandsen

PROJECT
Proposed residential development

LOCATION
Providence Street, Wombwell,
Barnsley S73 8AN

DRAWING
Proposed site layout

SCALES 1:200 DATE Oct' 13

DRWG No. 2013/019/03 DRAWN BY PD

REV. B