

Placement of Proposed Heritage Plaque at the Lamproom Theatre, Westgate Barnsley – Commemoration of James Hudson Taylor

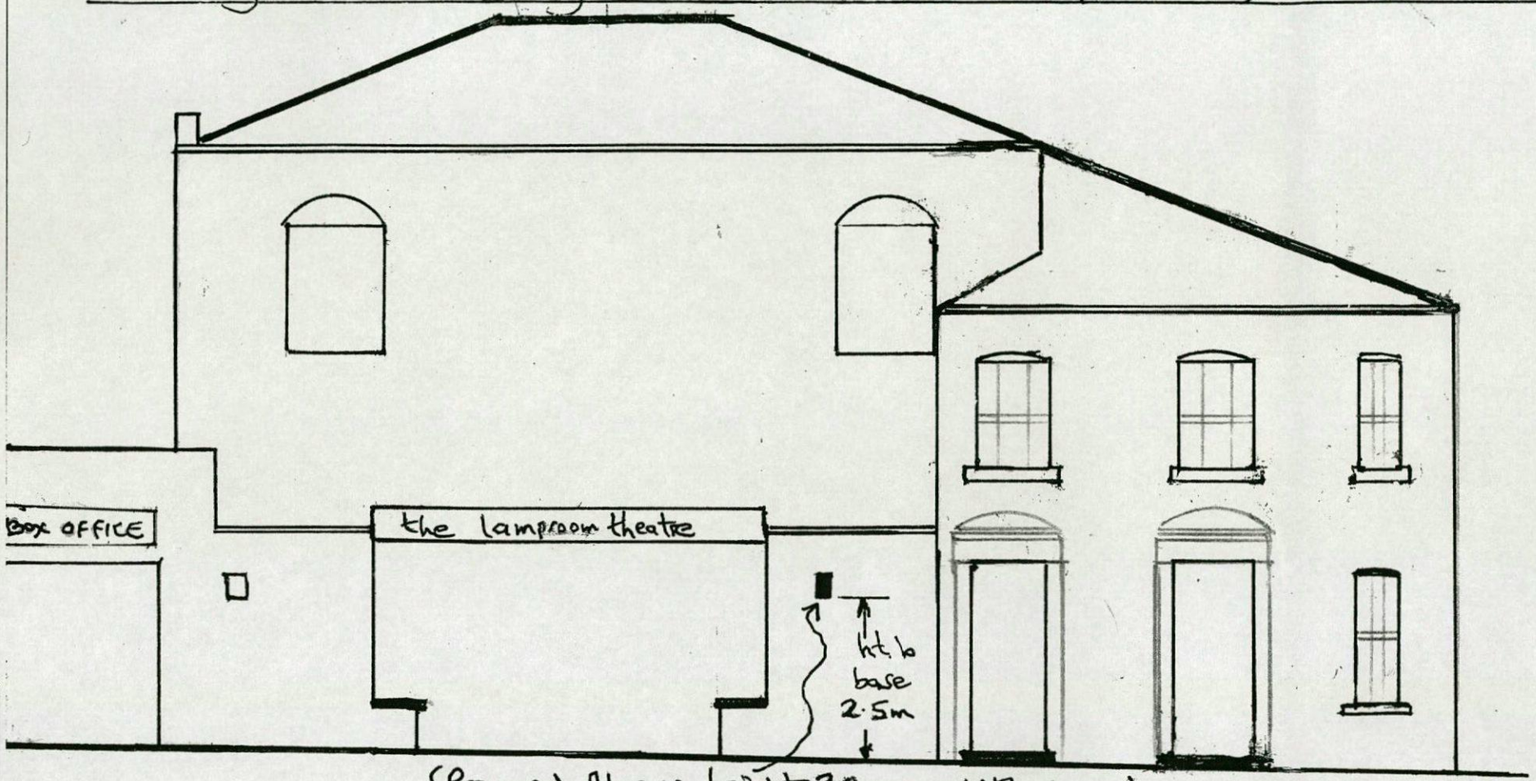

(Proposed Plaque, height ~~30~~ cm, width 20 cm)


Elevation – North/North West (Scale 1:100)

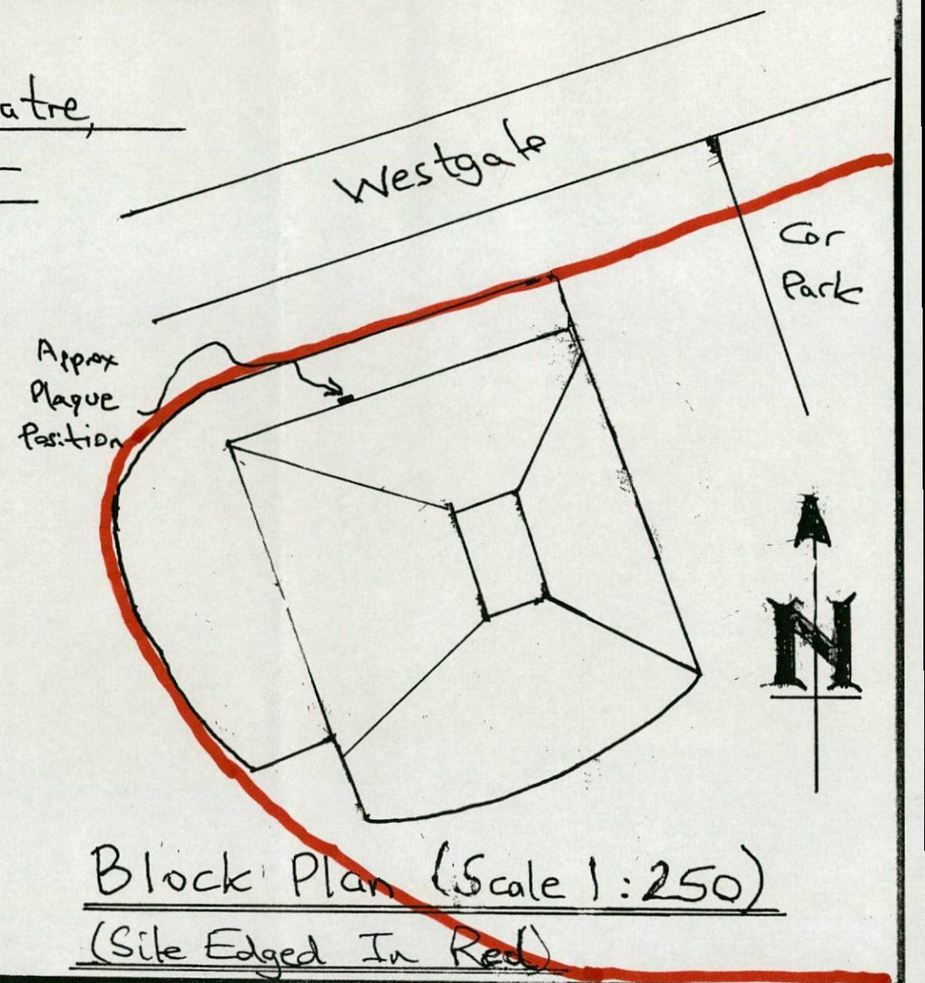

Block Plan (Scale 1:250)
(Site Edged In Red)

Barnsley JHT Group:
Joint Secretary: Philip Nuttall CEng. MIMMM
Salem Wesleyan Reform Church
Blucher Street
Barnsley S70 1AP

September 2013

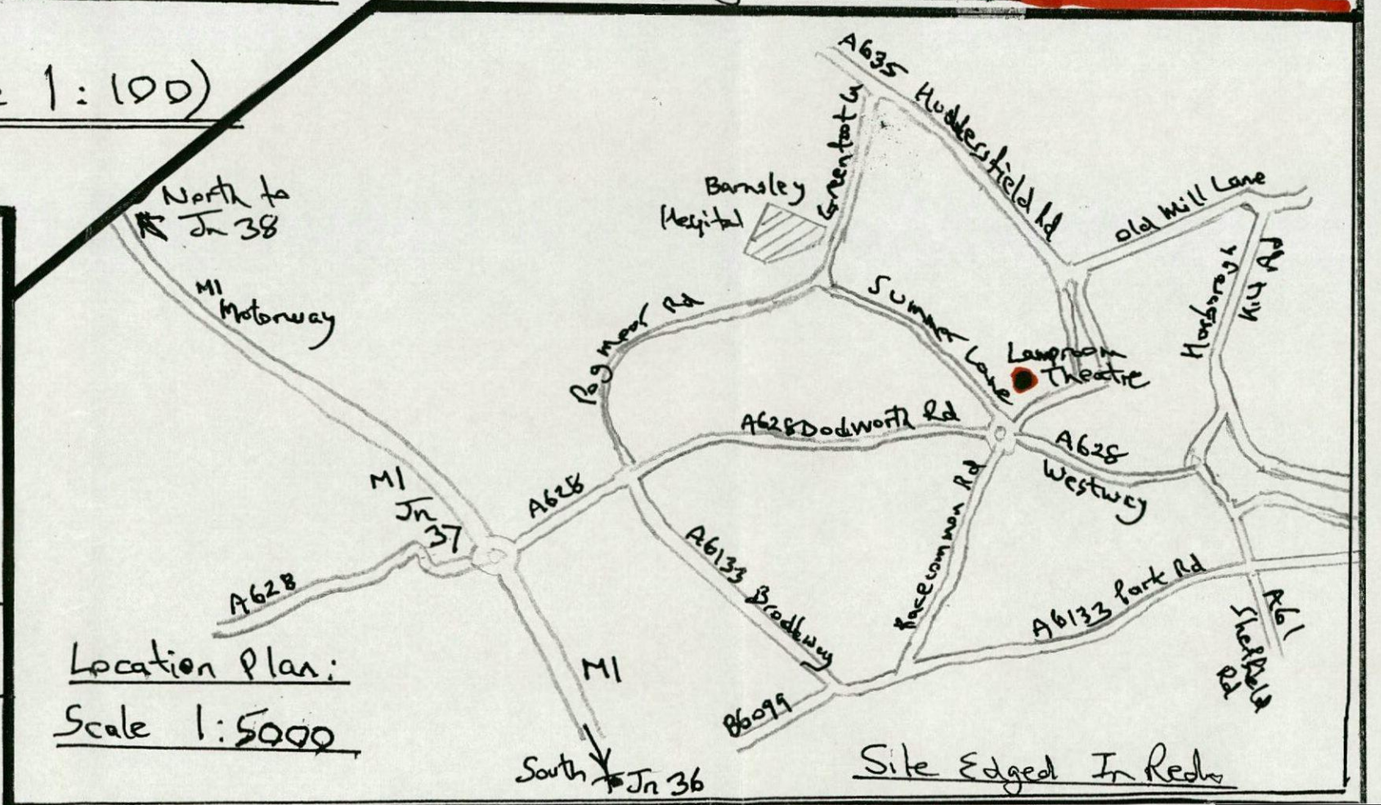

Location Plan:
Scale 1:5000

Site Edged In Red