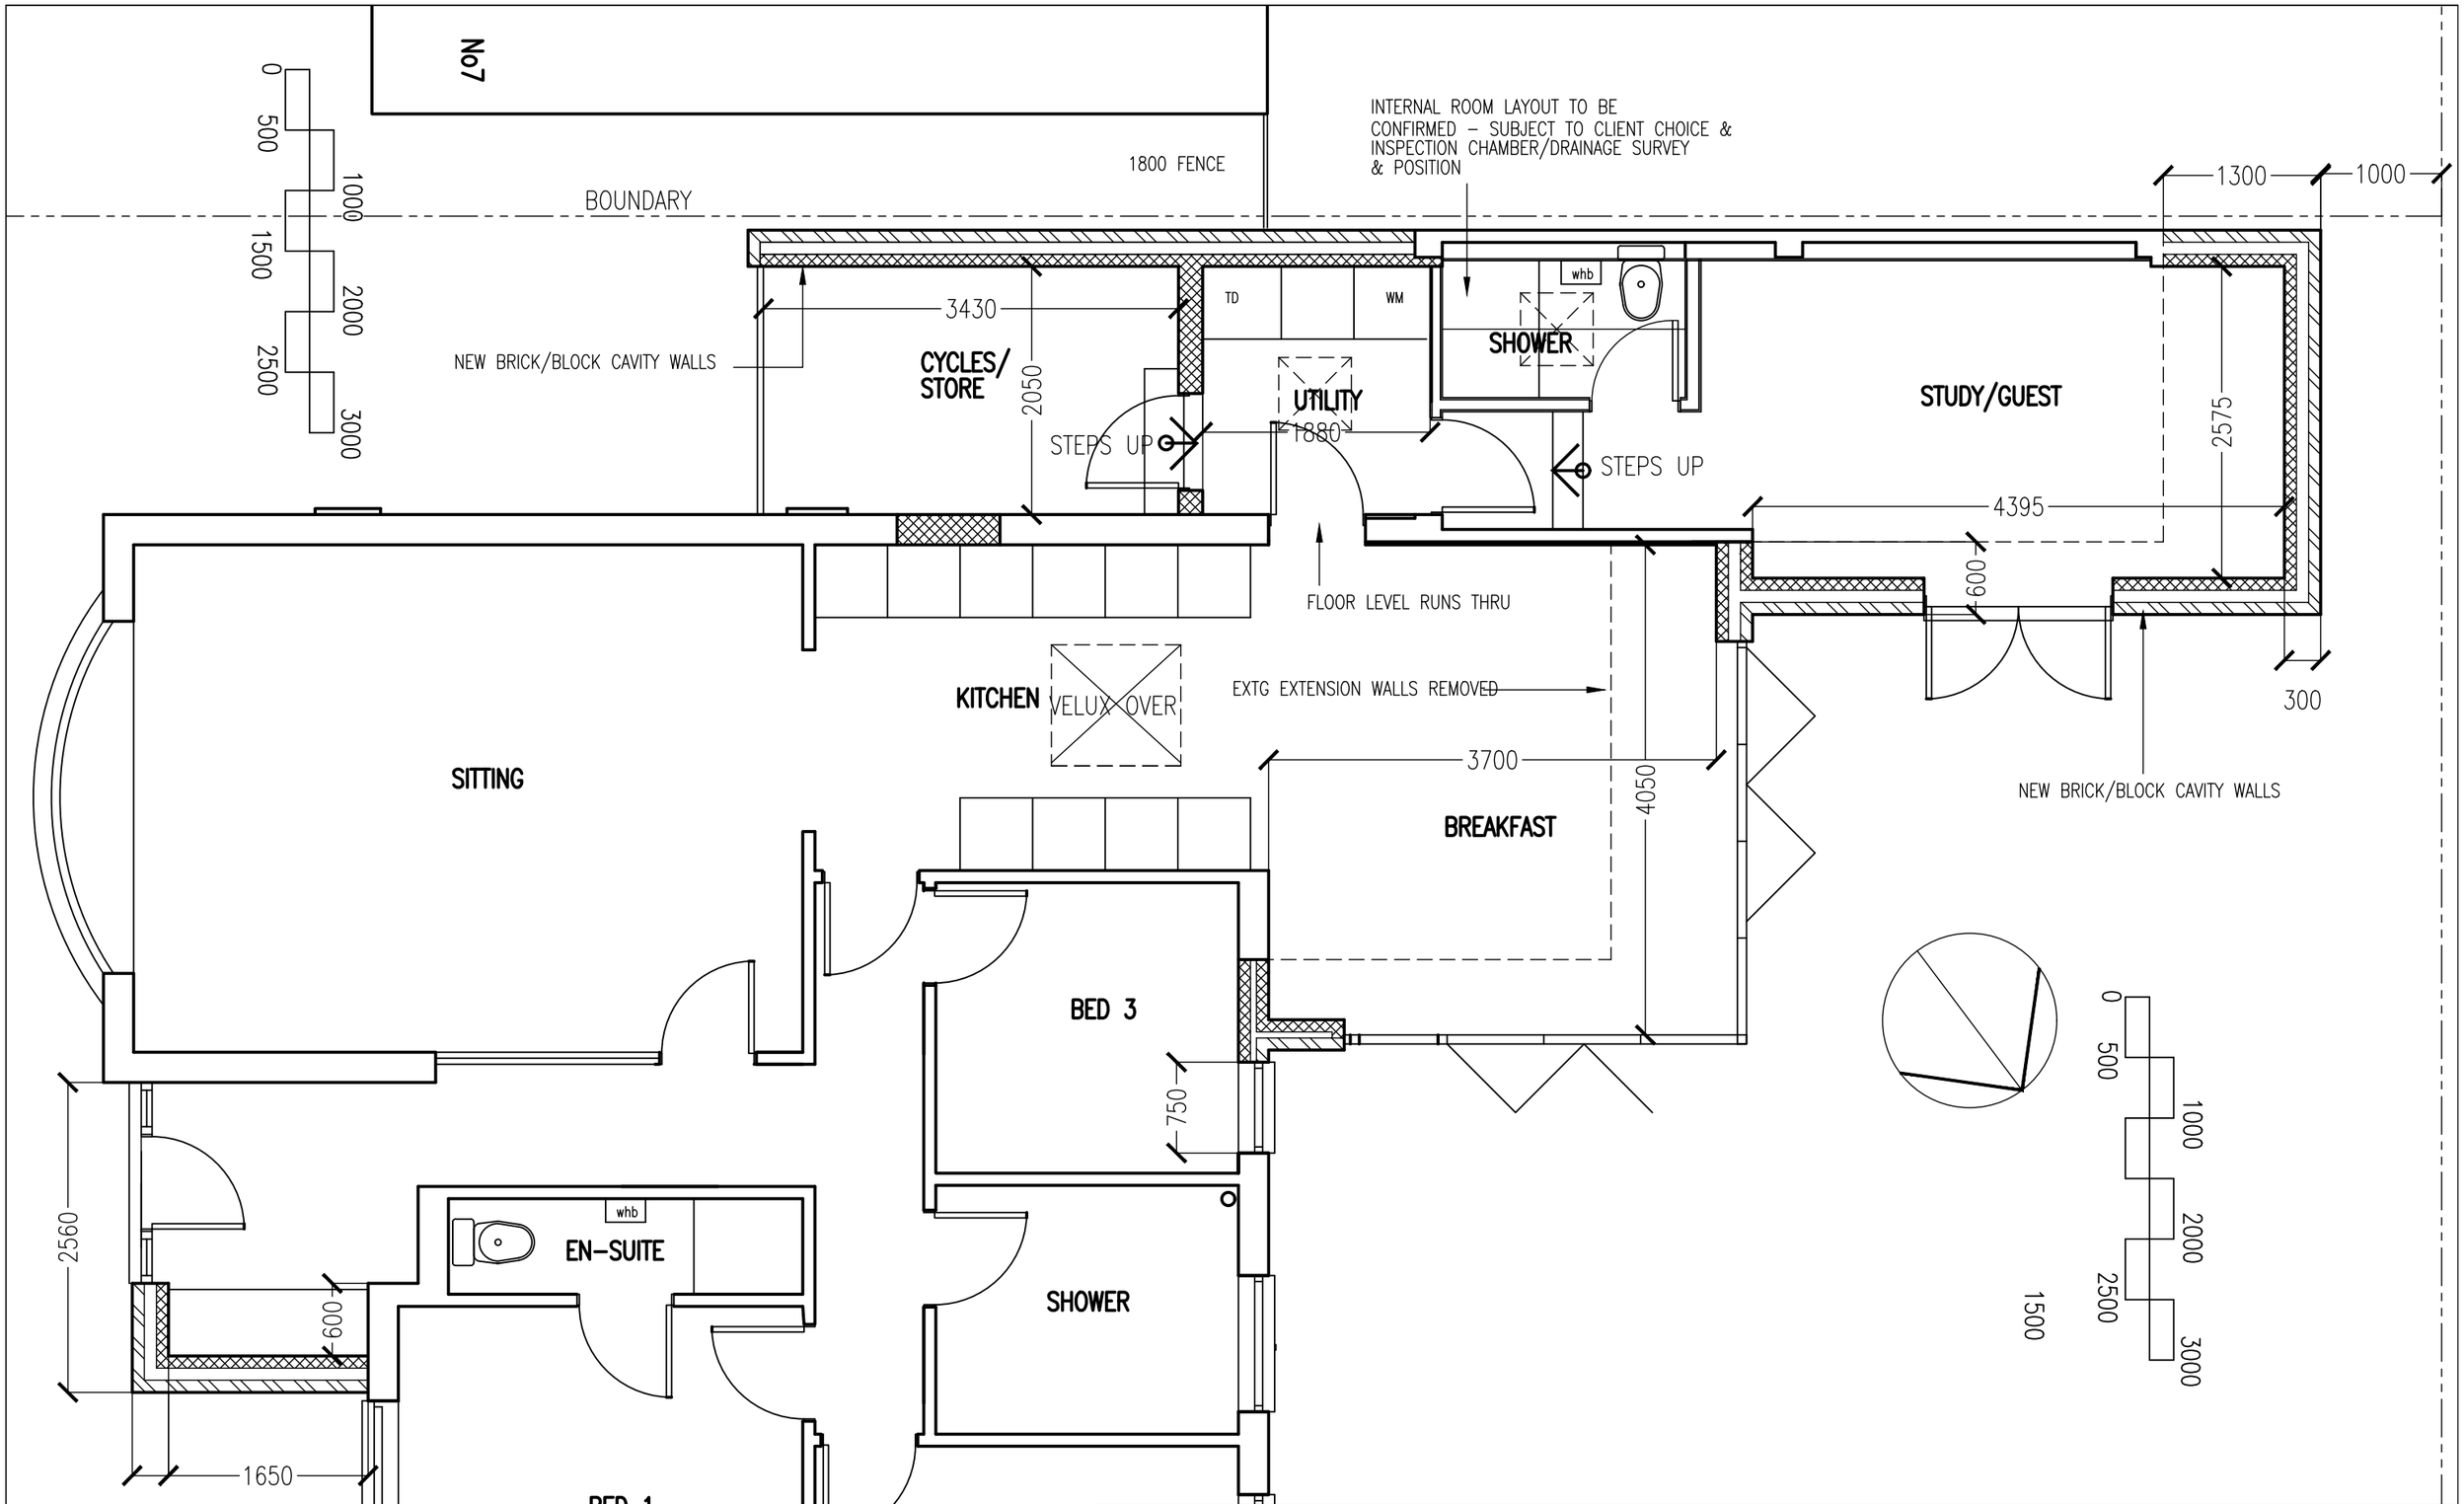

BUILD
PROJECT SERVICES
5 STUART CRESCENT,SHIRLEY
CROYDON CR0 8QP
TEL 07774-863789 barry@buildprojectservcies.com

Premises:
9 BRADSHAW CLOSE
POGMOOR
BARNSLEY
SOUTH YORKS
S75 2JN

Title/Project:
Proposed Rear, Side & Porch Extensions

Proposed Part Ground Floor Plan

Scale:	1:50	A3
Date	April 2022	
Drawn:	BB	
Drawing No:	192303	Revision: A