


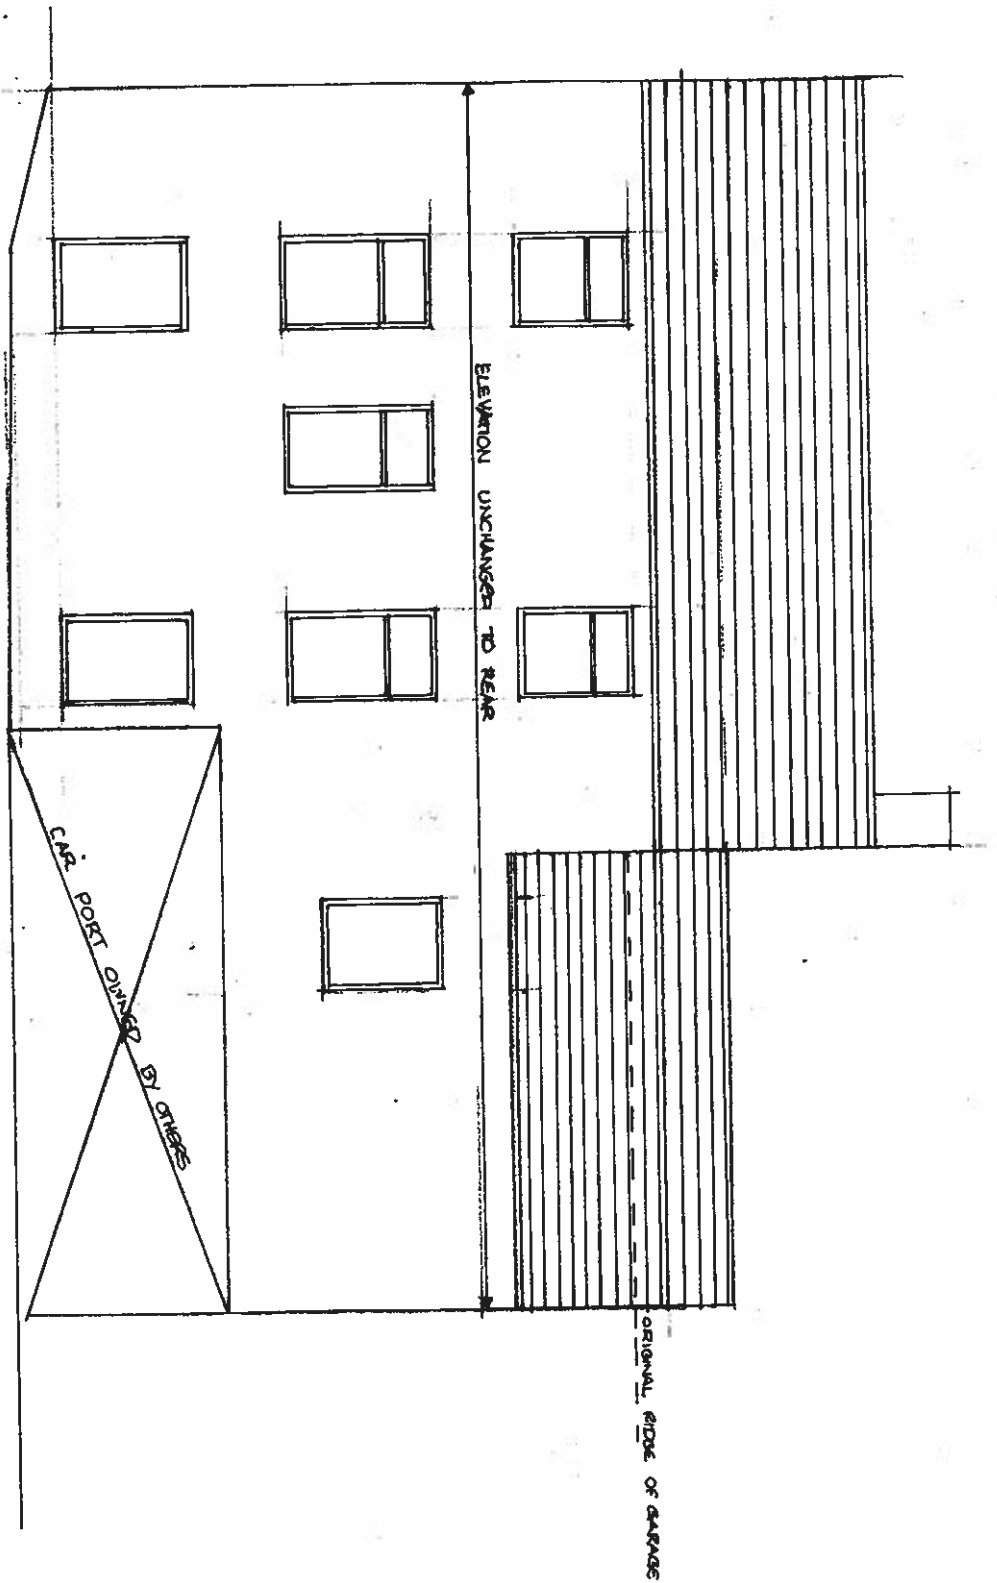

REAR ELEVATION 'LITTLE FREDDIES' SPRINGVALE PENISTONE 1:100 27/04 DRS AS.

MICHAEL A CLYNCH
 Dip. Arch. Dip. T. P. A.R.I.B.A.
 Architect & Town Planner
 14 Huddersfield Road, Ingbirchworth
 Sheffield S36 7CF Tel: 01226 766308