


- KEY
- denotes application site
  - denotes land owned by Applicant

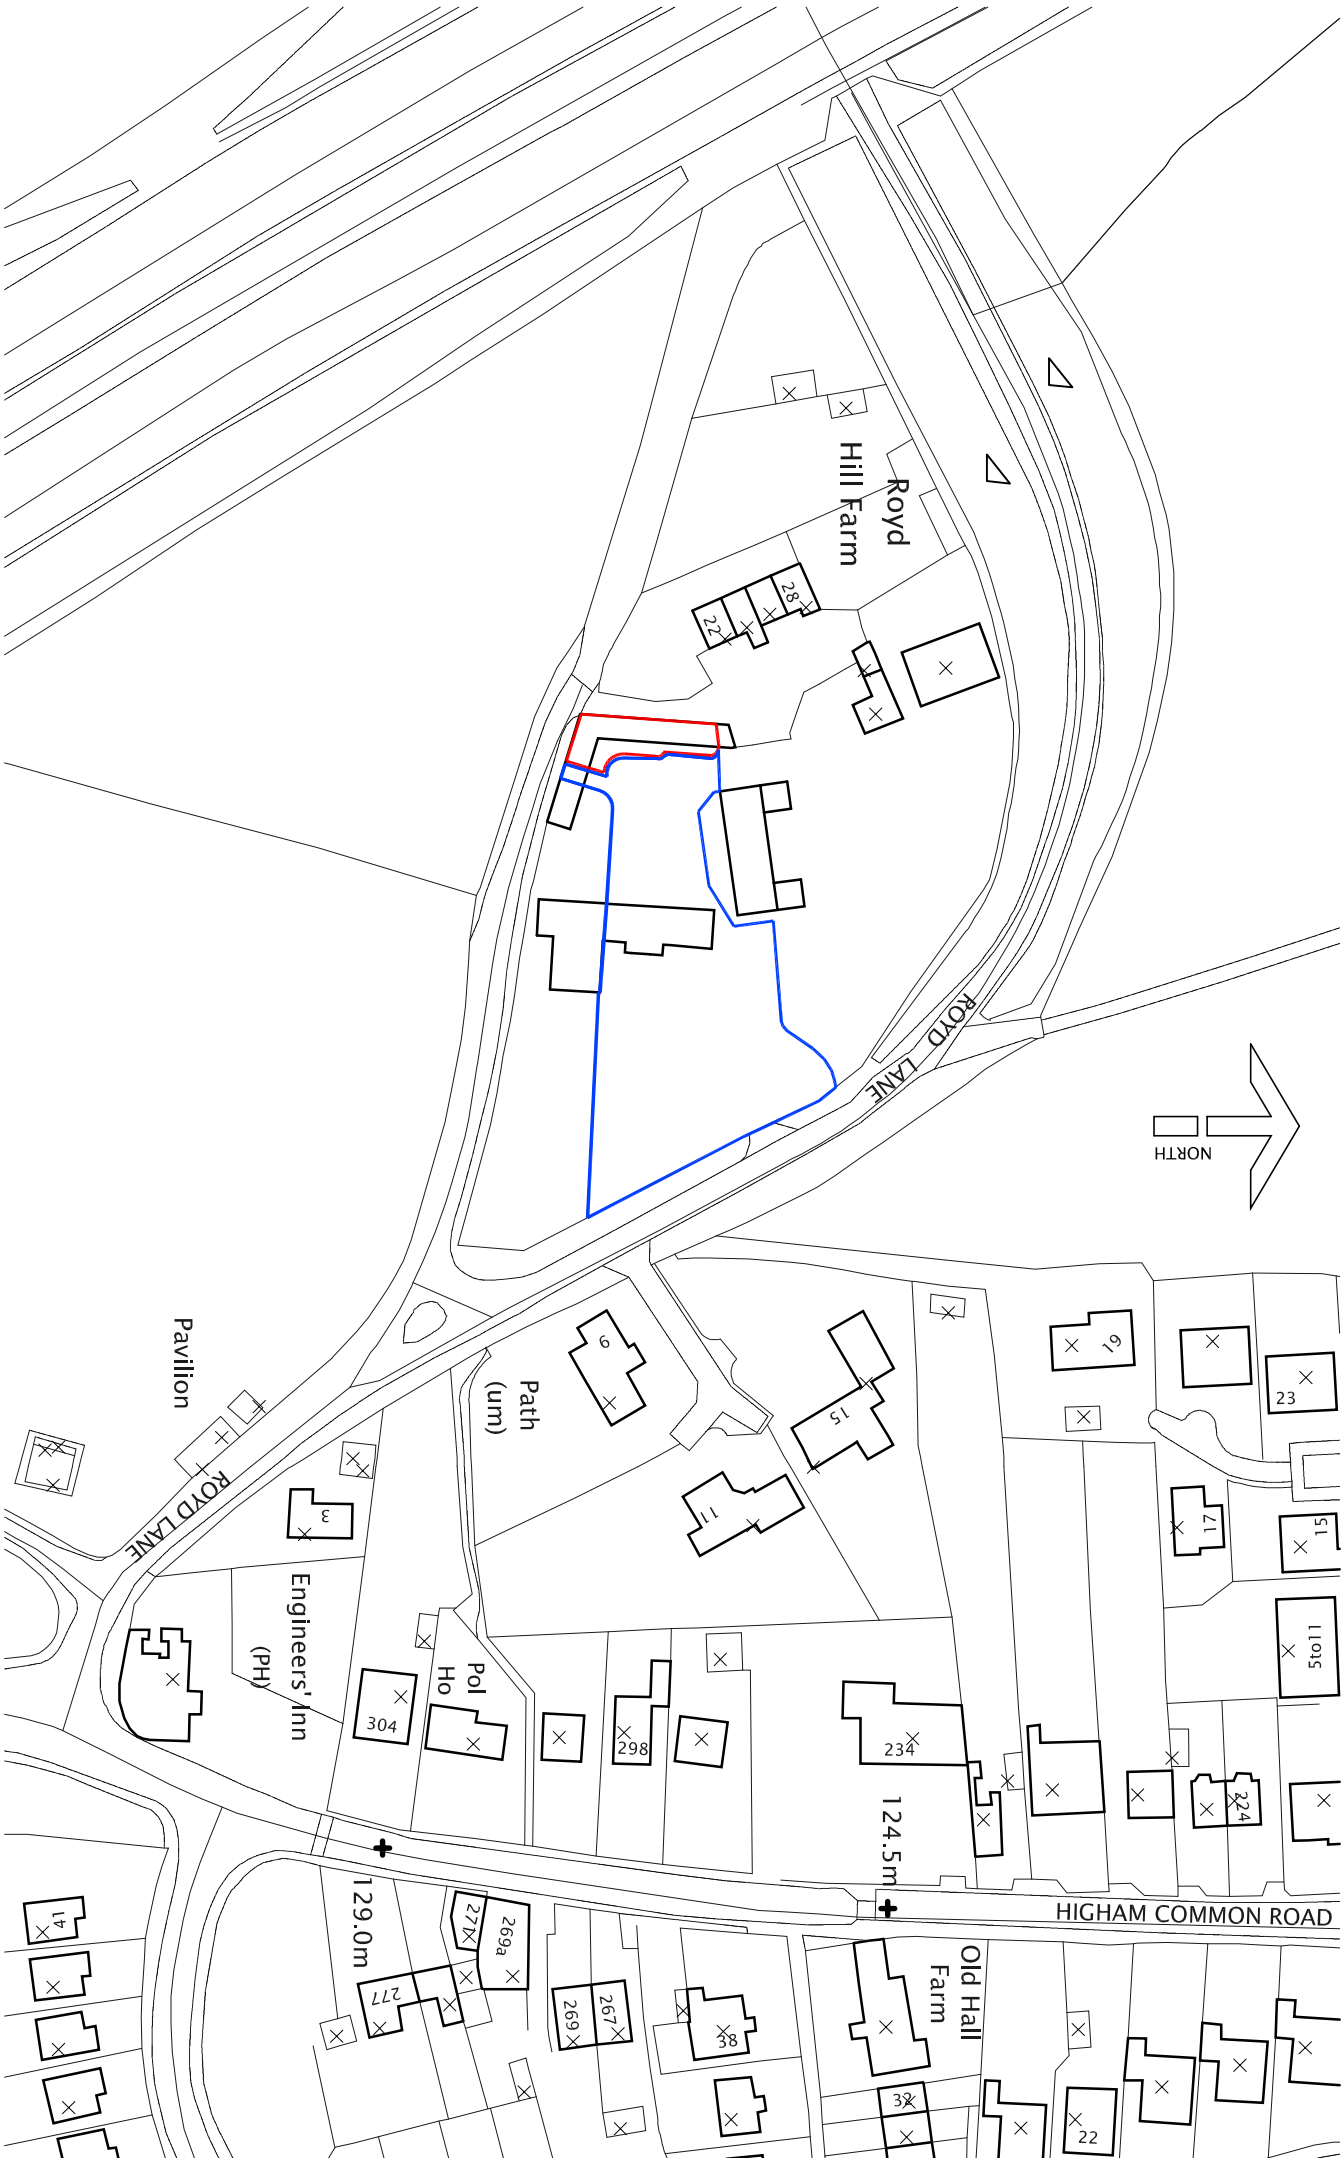

CLIENT  
MR DICKINSON

PROJECT  
NEW DWELLING  
ROYD COTTAGE, ROYD LANE

DRAWING OF  
SITE LOCATION PLAN

**PLANNING APPLICATION**

MARKETING NAME

|            |       |              |
|------------|-------|--------------|
| drawing no | rev   | date         |
| P12:030:01 | —     | AUG 12       |
| scale      | drawn | checked by   |
| 1:1250     | mrp   | checked date |

MBAS Architecture is a trading name of mbas (south yorkshire) ltd

**MBAS**  
matthew burgin  
architectural services

atzelewoods mill  
nursery street  
sheffield  
t. 01142570044  
m. 07919 116224

