
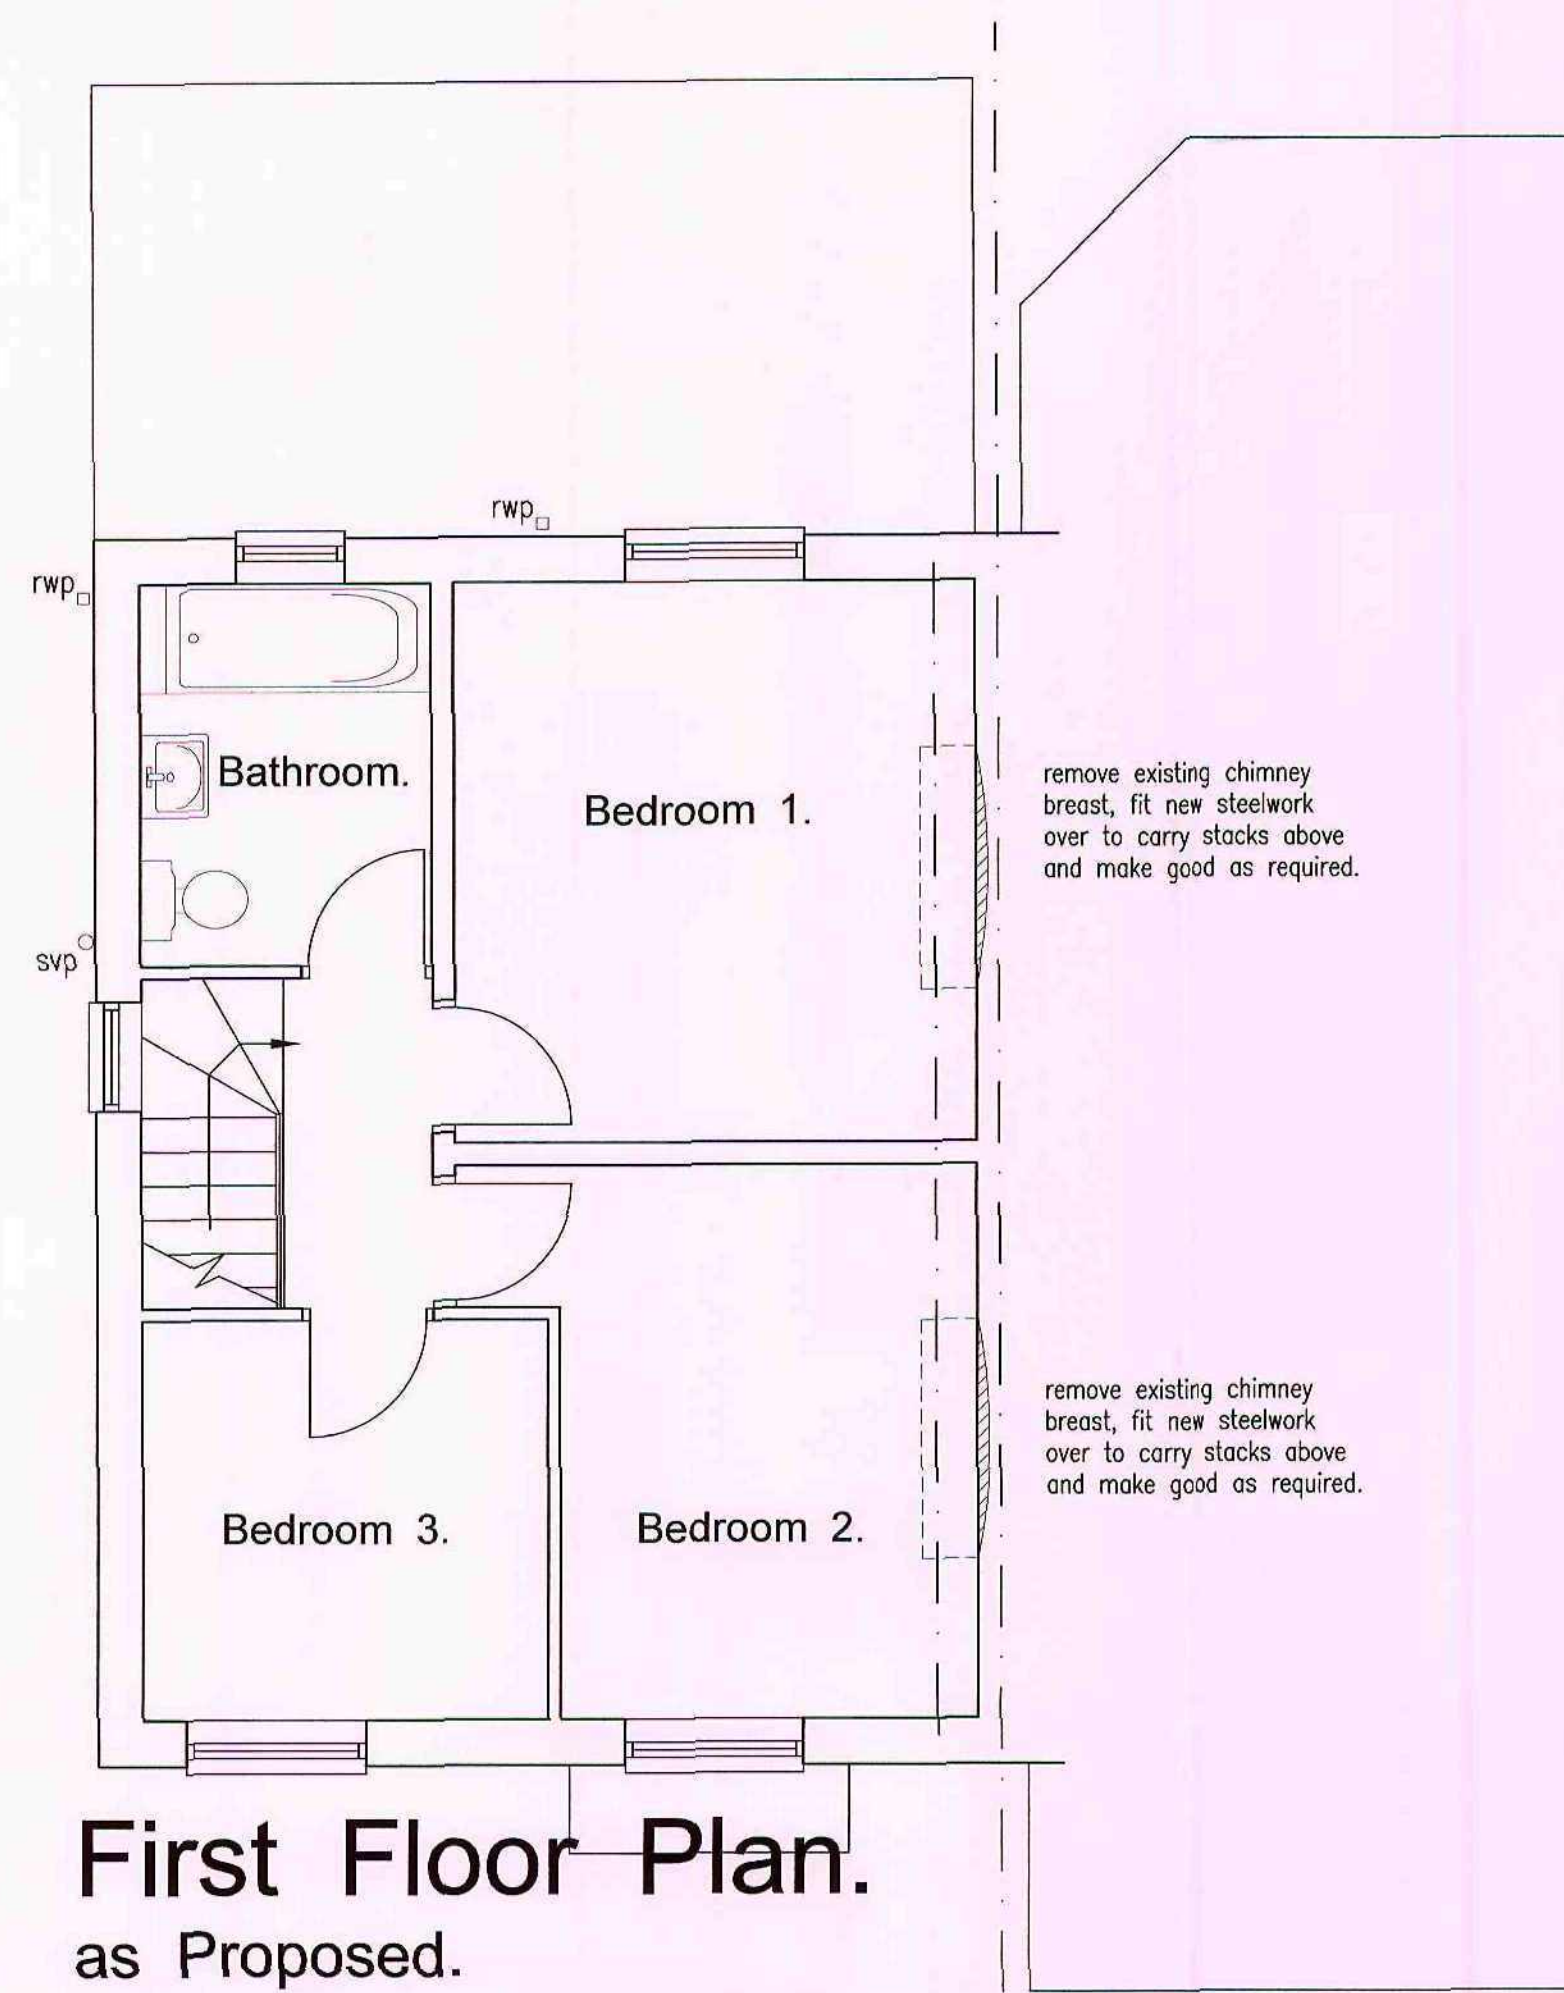
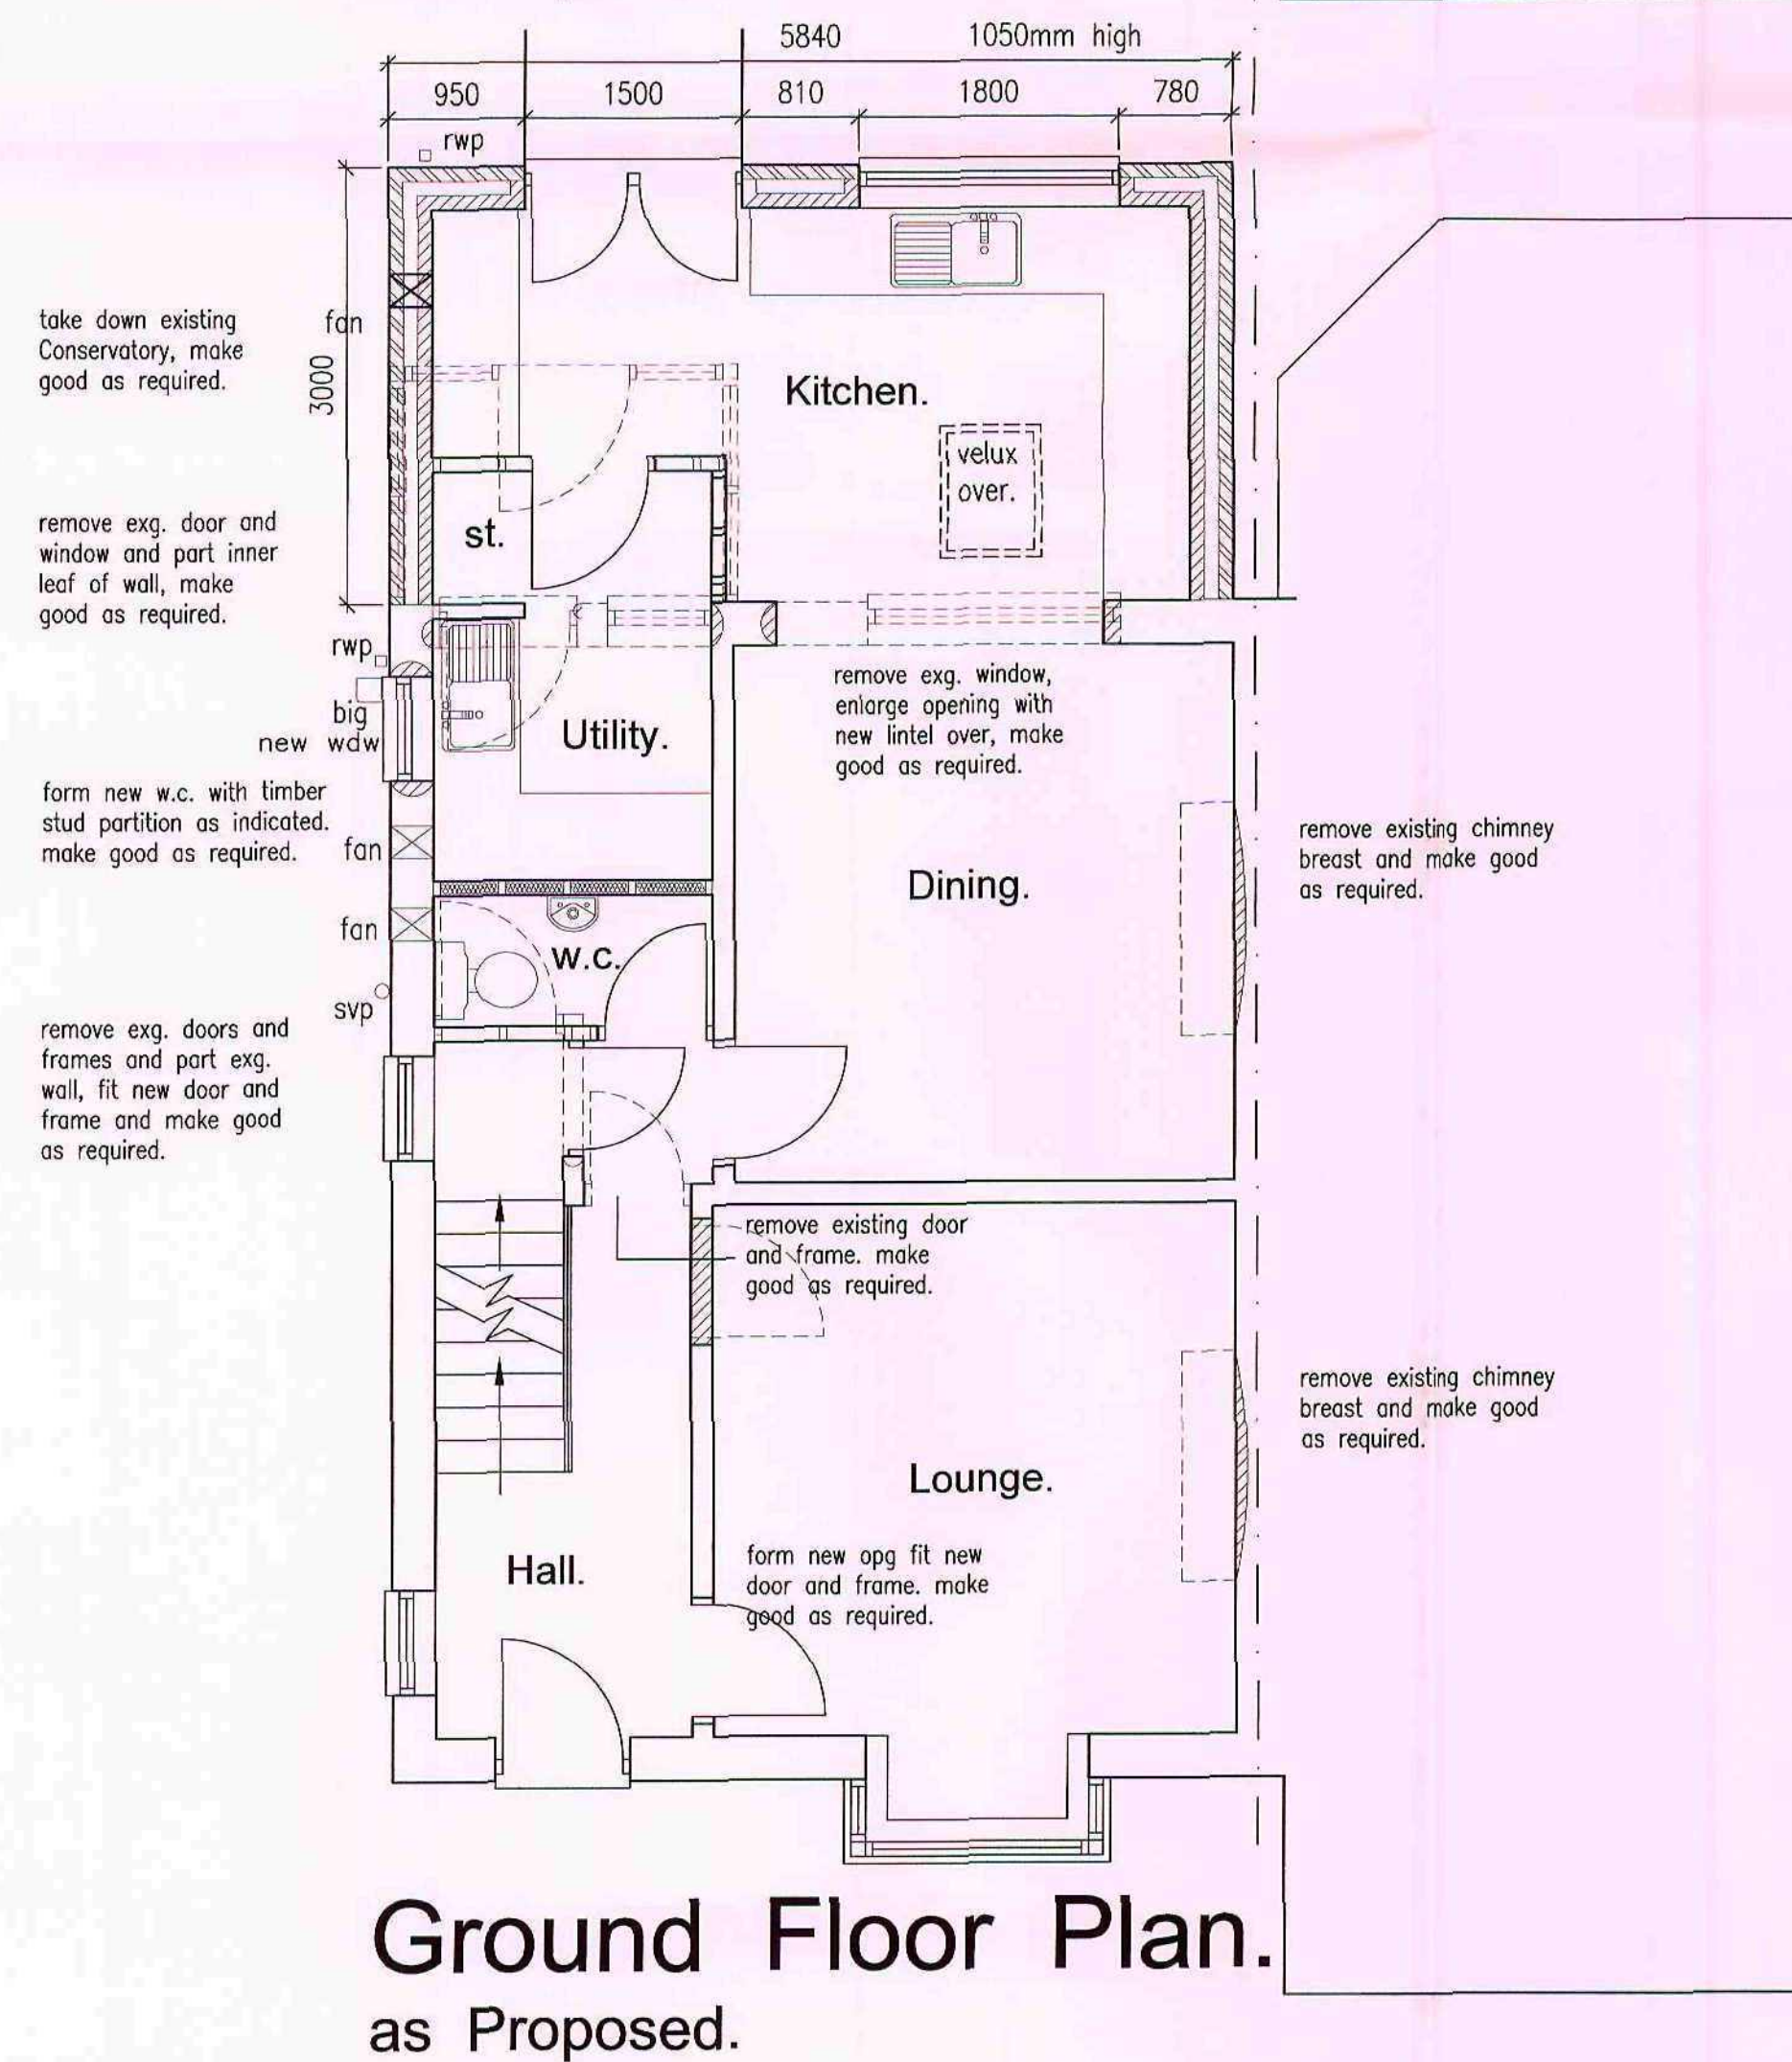
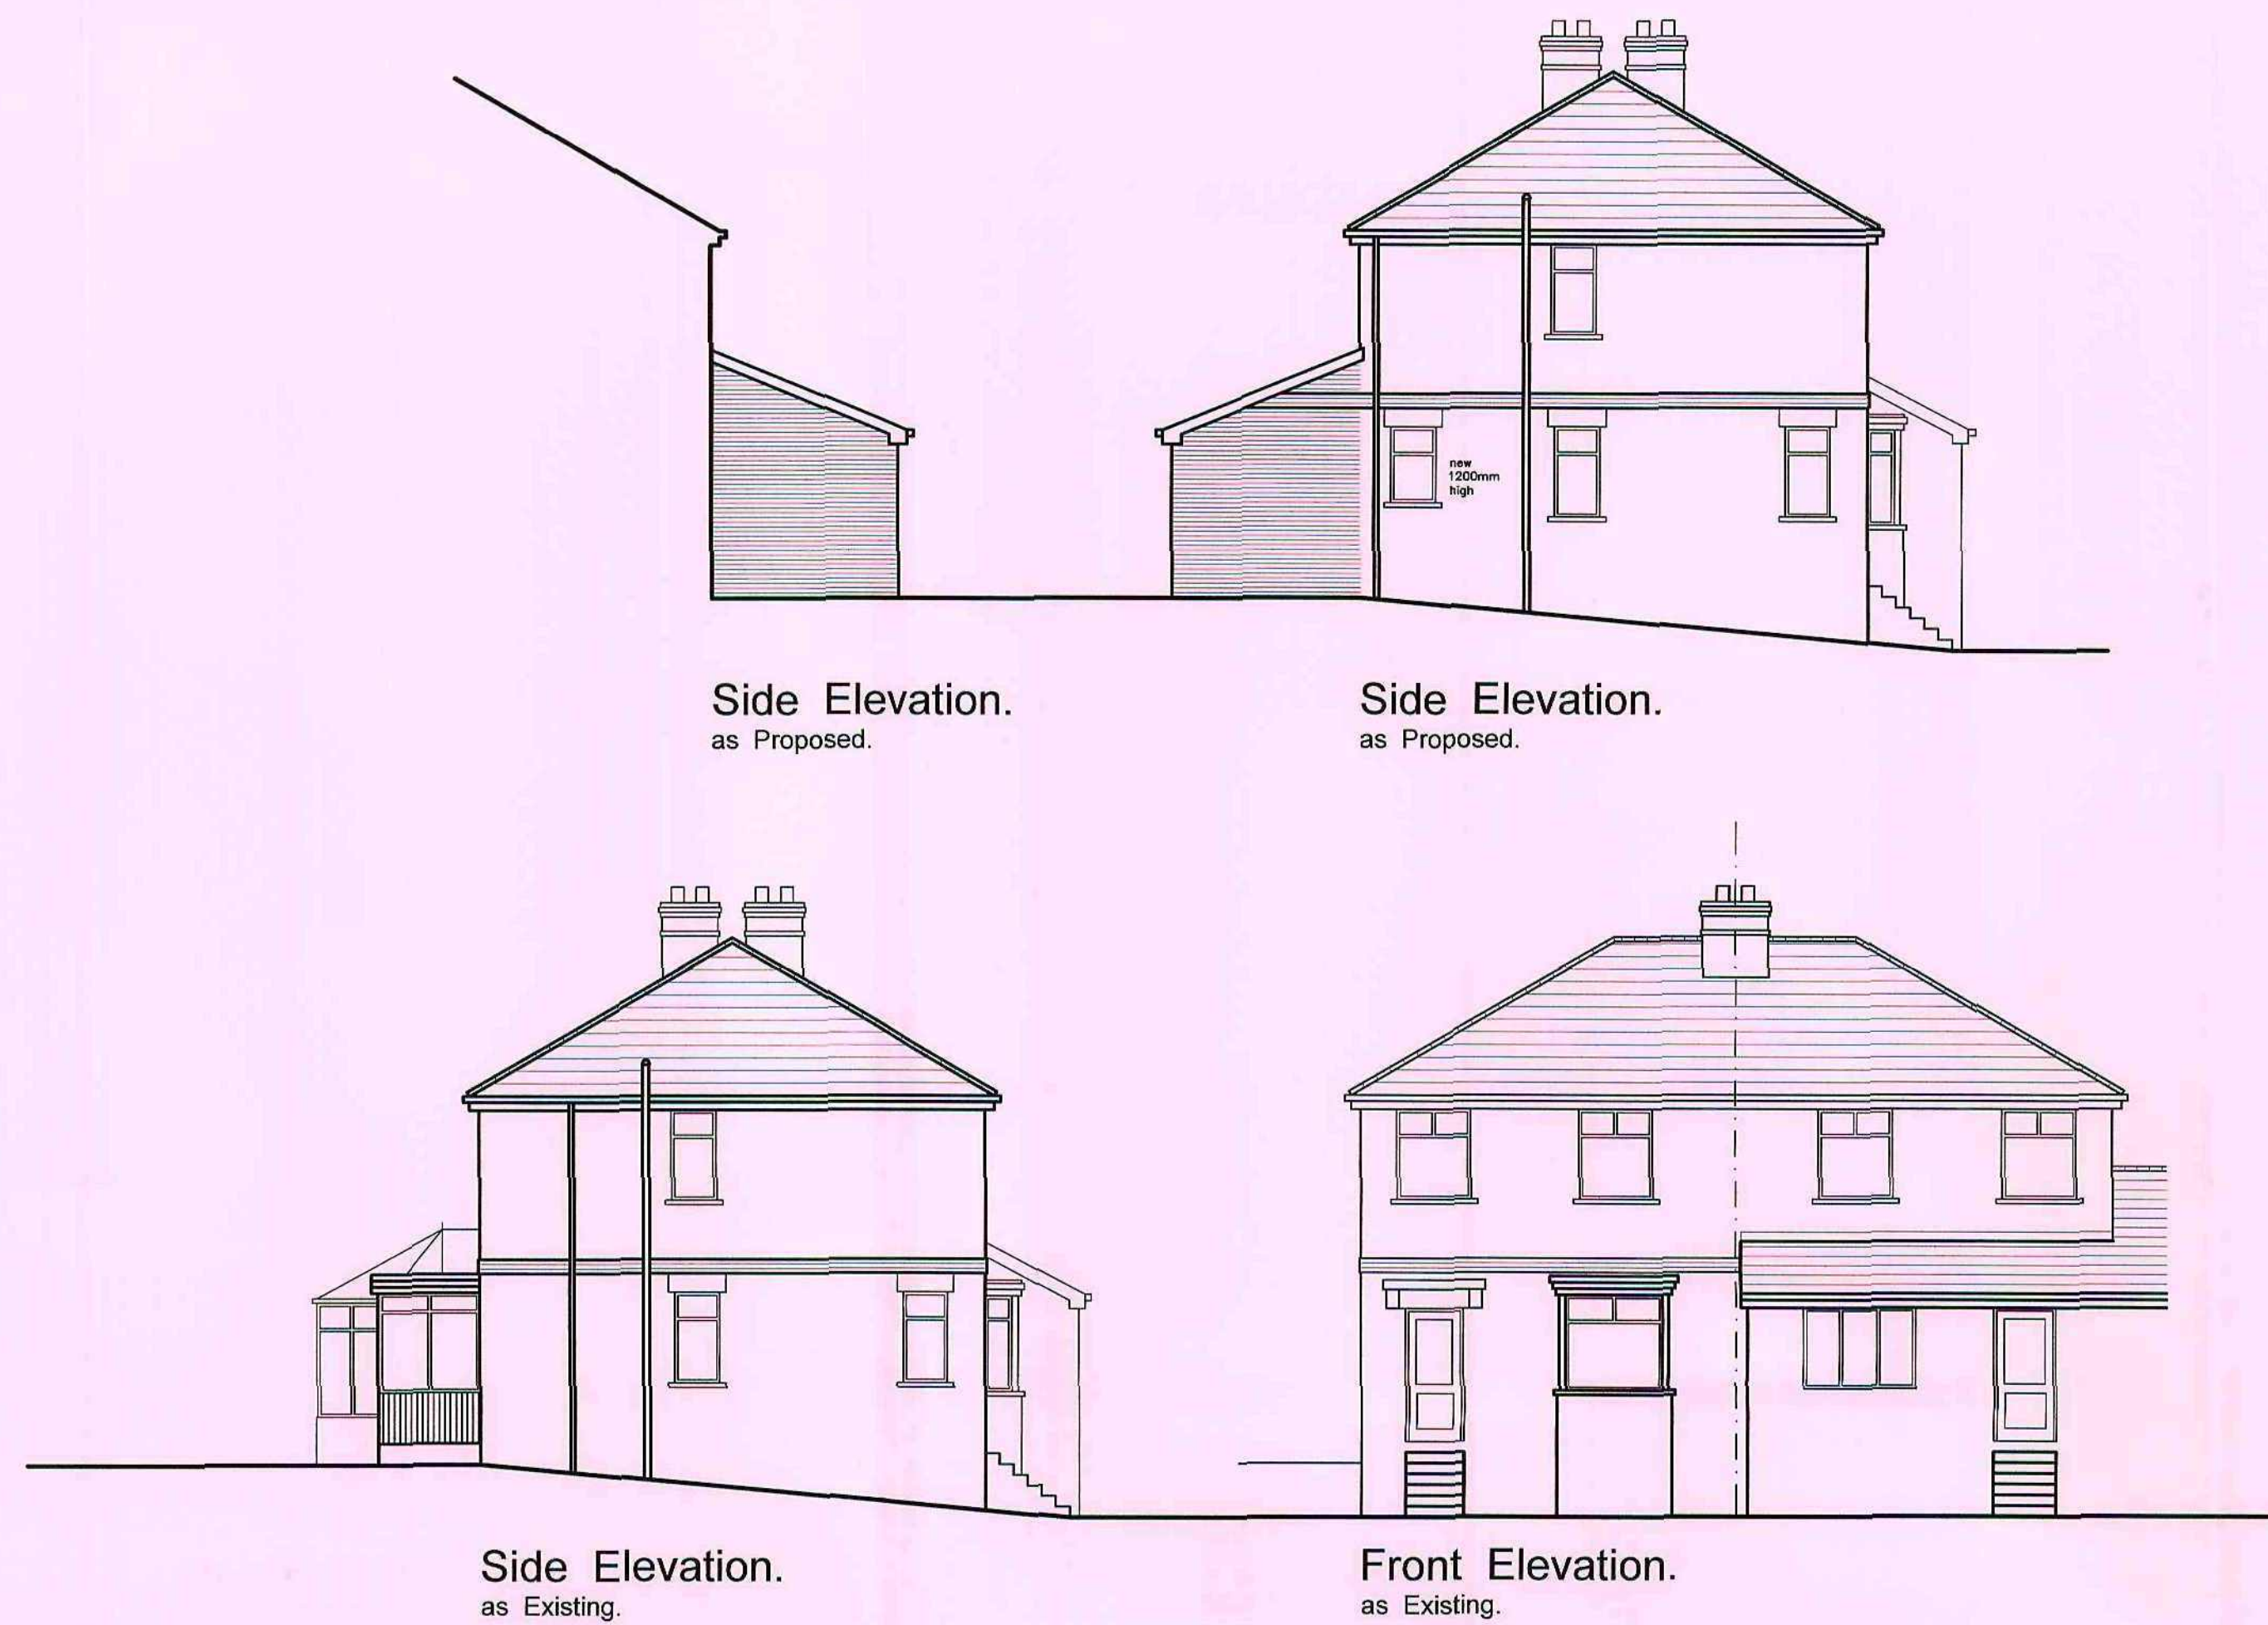
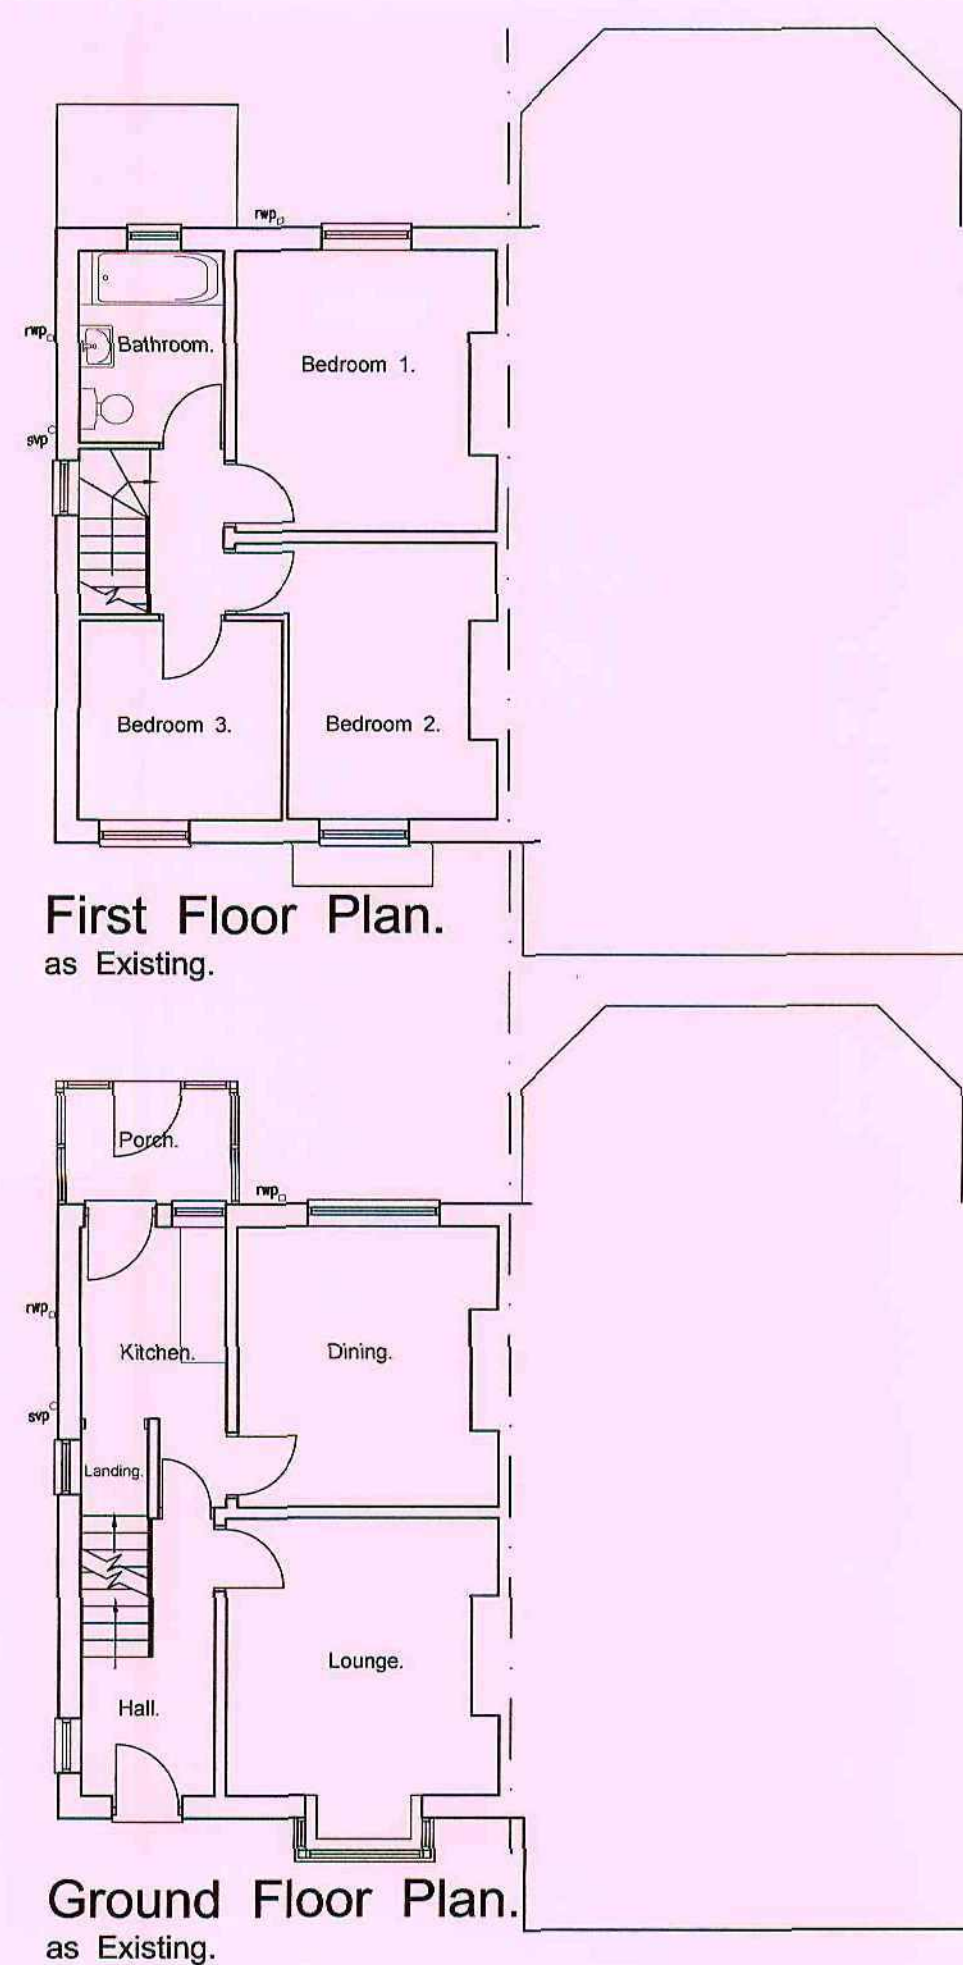


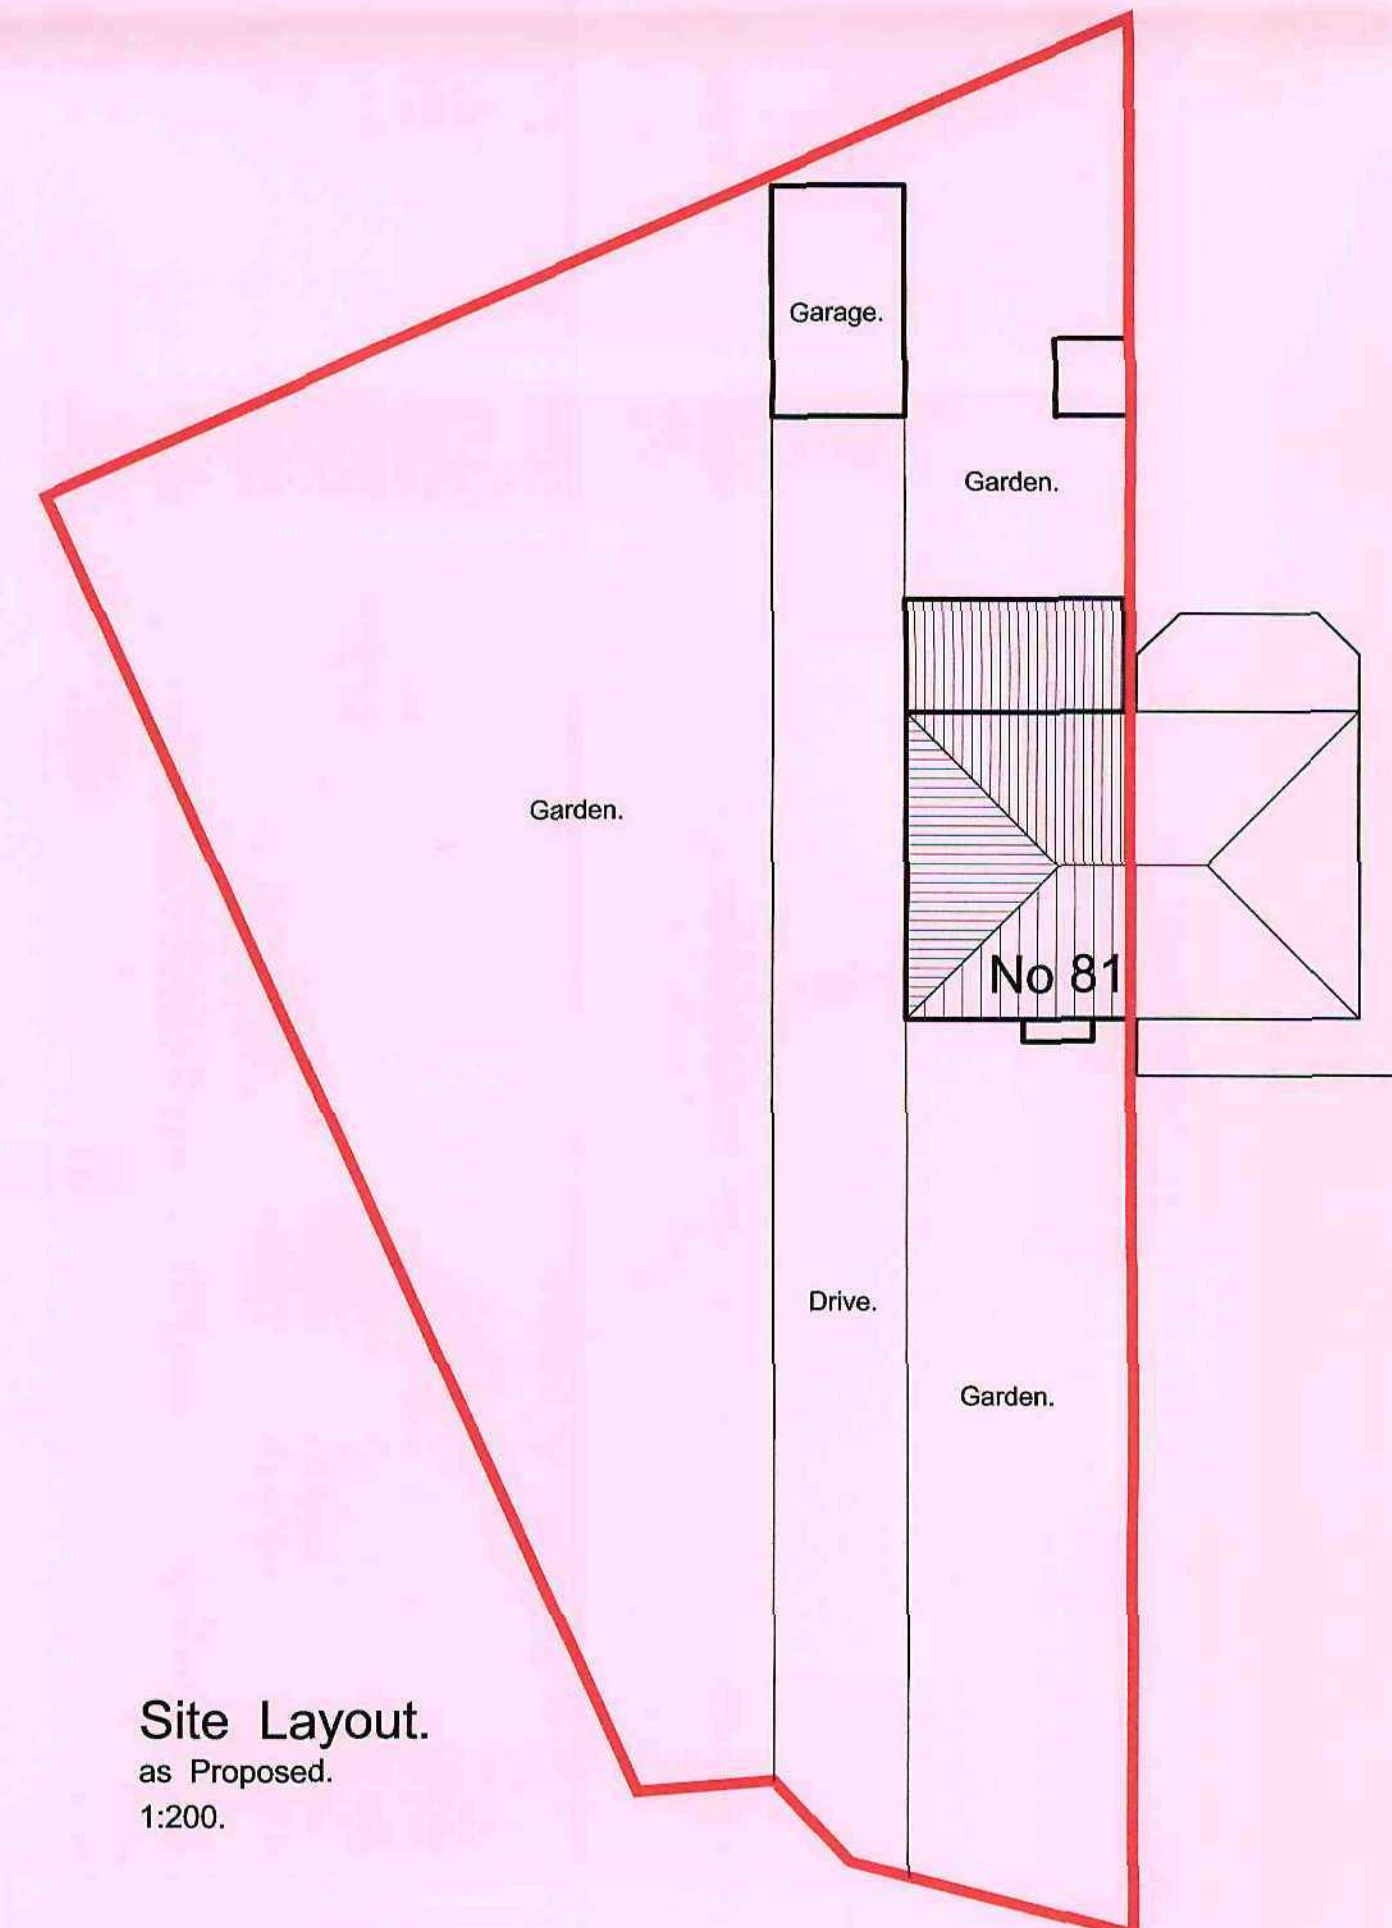

Note to CONTRACTOR	Note to CLIENT
Check all dimensions prior to commencing works or ordering any materials. On no account are any works whatever including foundations to be undertaken outside the boundary of the site without the express permission of the adjoining owner.	It is your responsibility to check with the Statutory Authorities where all the services, particularly those outside the property are located, and to advise the Contractor accordingly, prior to accepting his quotation for the works. Note, this may have both cost and safety issues.

Note to Client : These works will be subject to CDM Legislation

Unit 2, The Office Campus, Paragon Business Park, Red Hall Court, Wakefield, WF1 2UY

Project: Proposed Extension at 81, Huddersfield Road, Darton, for Mr. D. Maynell. 07977 532990 Date 19/04/2009
Drawing: Section Site Layout
Drg No



A1	Scale
1307	1:50
1	1:100