
# Heron Foods, Kendray, Car Park sign proposal.

ALL DIMENSIONS TO BE CHECKED ON SITE AND ANY DISCREPANCIES TO BE REPORTED BACK TO THE ARCHITECT BEFORE PROCEEDING WITH THE WORKS.

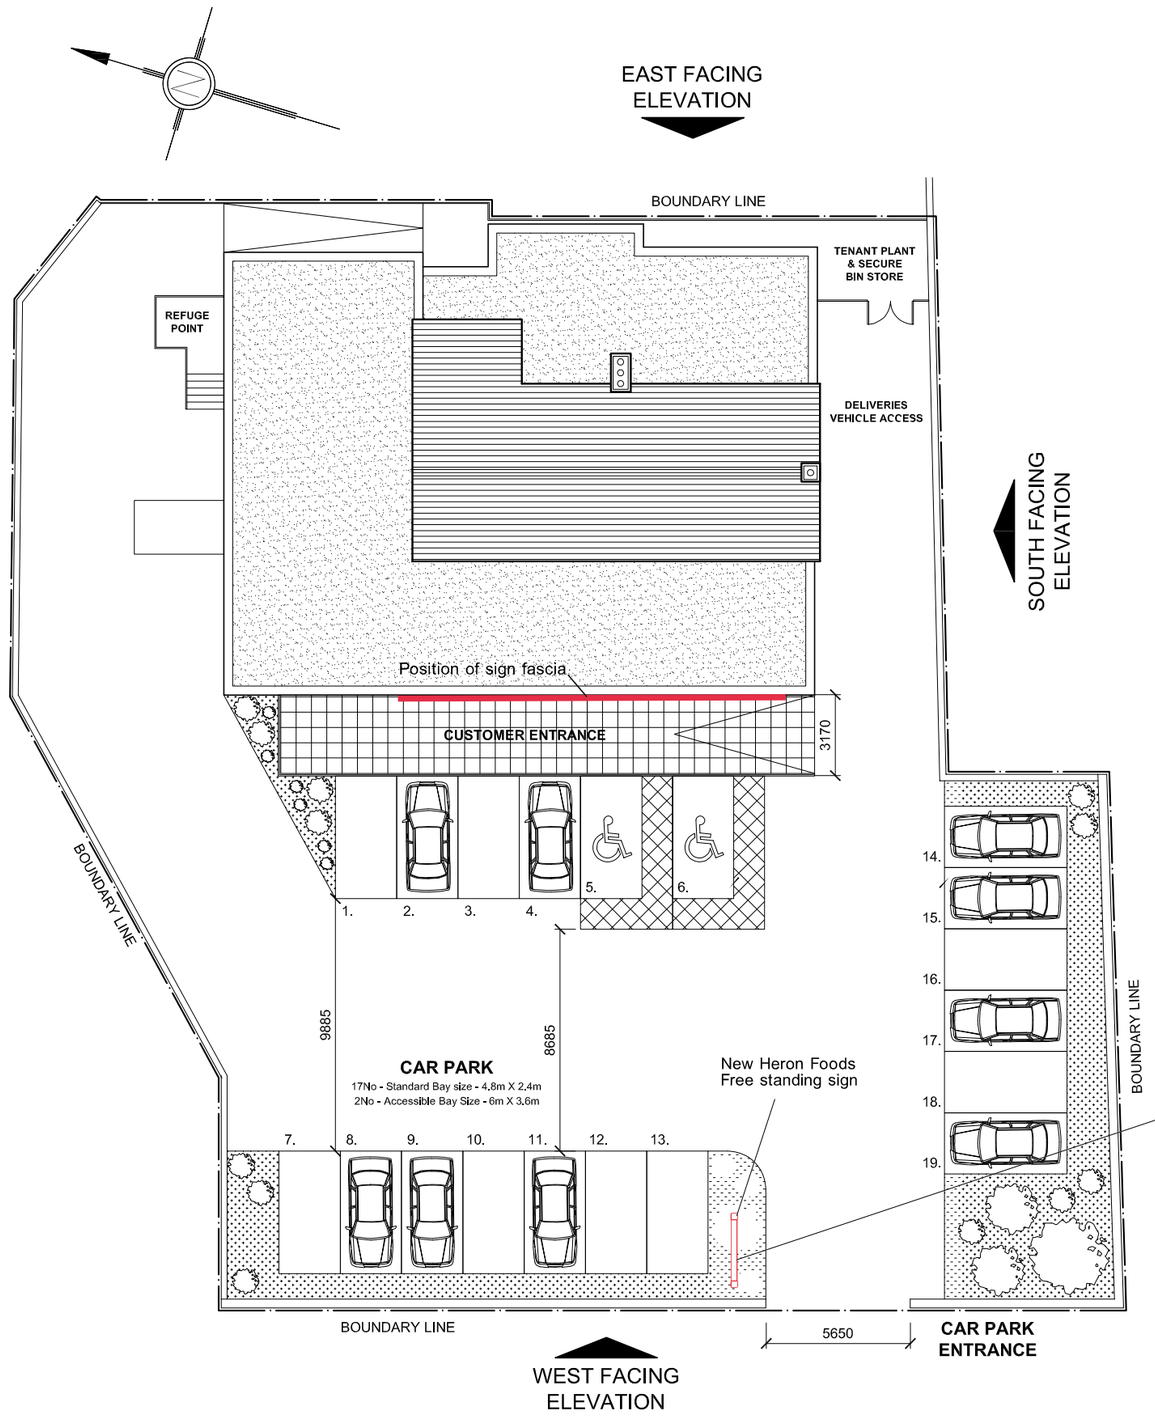



## Sign location
## NOT TO SCALE

## Heron Foods Car Park specification.

Overall size of the free standing sign is 2800mm x 3500mm
The double sided trays are 2500mm x 1500mm x 150mm.
The legs are mild steel and secured in the earth using a suitable ground cage. The legs will be powder coated blue RAL: 5002.

The sign trays are 3mm aluminium. These will be powder coated yellow RAL: 1018.
The logo is a self adhesive digital print. The text will be vinyl graphics.
The sign is not illuminated.

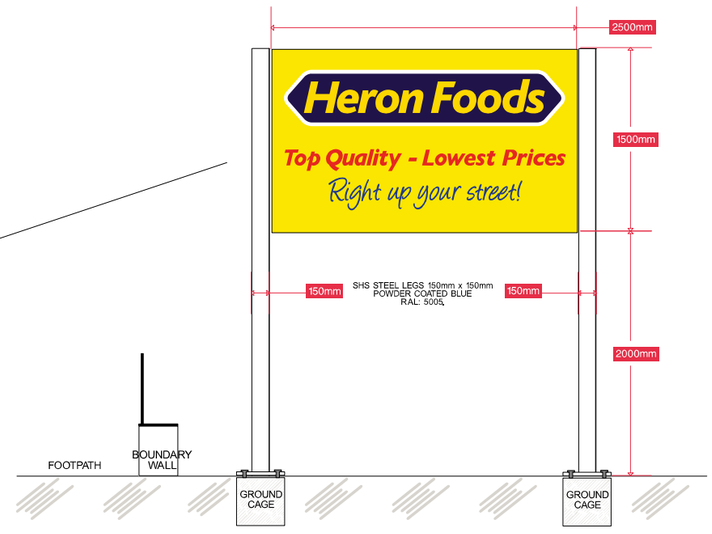


## PROPOSED CAR PARK SIGN
## SCALE 1:50

project
Heron Foods
Neville Avenue,
Kendray,
Barnsley.
S70 3HF.

client: Heron Foods

title: Sections and Elevations

| | |
|---|---|
| date: | 21 / 05 / 2015 |
| scale: | Scale 1:50 at A3 |
| drawn: | DALE DOUGLAS |


SIGN SERVICES,
1-15 SCOTT STREET,
HULL.
HU2 8AR.
01482 223800.