
0 50 100 150 m

SCALE 1 : 1250

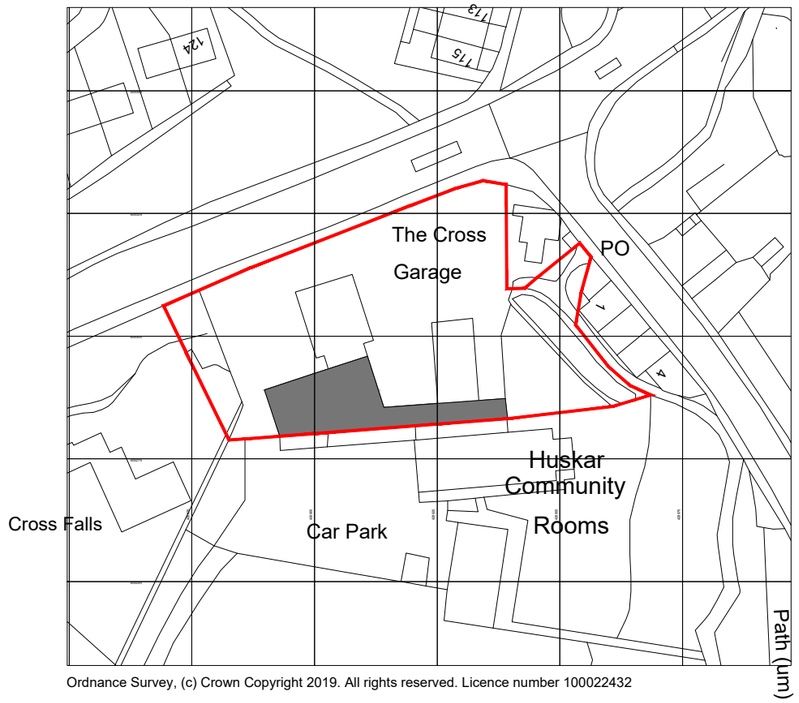

Ordnance Survey, (c) Crown Copyright 2019. All rights reserved. Licence number 100022432

1 / 90001 SITE LOCATION PLAN

1:1250

REV	DATE	DESCRIPTION	DR	CH

PLANNING ISSUE

darntonB3 ARCHITECTURE

LEEDS
The Coach House, Monk Fryston Hall, Monk Fryston, Leeds, LS25 5DU.
T: 01977 681 001 www.darntonb3.com

CLIENT
The Co-operative Group
-

PROJECT
The Co-operative Store Refit
Petrol dearnside

DRAWING
-
Site Location Plan

SCALE @ A3	DRAWN	CHECKED
1:1250	TJL	TC

CREATION DATE	REVISION
22.11.19	-

DARNTONB3 DRAWING NO.
13798 - DB3 - B01 - 00 - DR - A - 90001
PROJECT NO -COMPANY- ZONE - LEVEL - TYPE - ROLE - NUMBER

© COPYRIGHT: ALL RIGHTS RESERVED.

THIS DRAWING MUST BE READ IN CONJUNCTION WITH ALL OTHER RELEVANT DRAWINGS AND INFORMATION.

DO NOT SCALE OFF DRAWINGS USE DISPLAYED DIMENSIONS ONLY.

THE DRAWING OR INFORMATION MUST NOT BE USED FOR CONSTRUCTION UNLESS EXPRESSLY ISSUED FOR CONSTRUCTION.

ANY DISCREPANCIES MUST BE REPORTED TO DARNTONB3 IMMEDIATELY.

DARNTONEGS LTD WORK TO A MANAGEMENT SYSTEM WHICH IS APPROVED TO ISO-9001 BY LRQA – CERTIFICATE NUMBER LRQA-0947162'