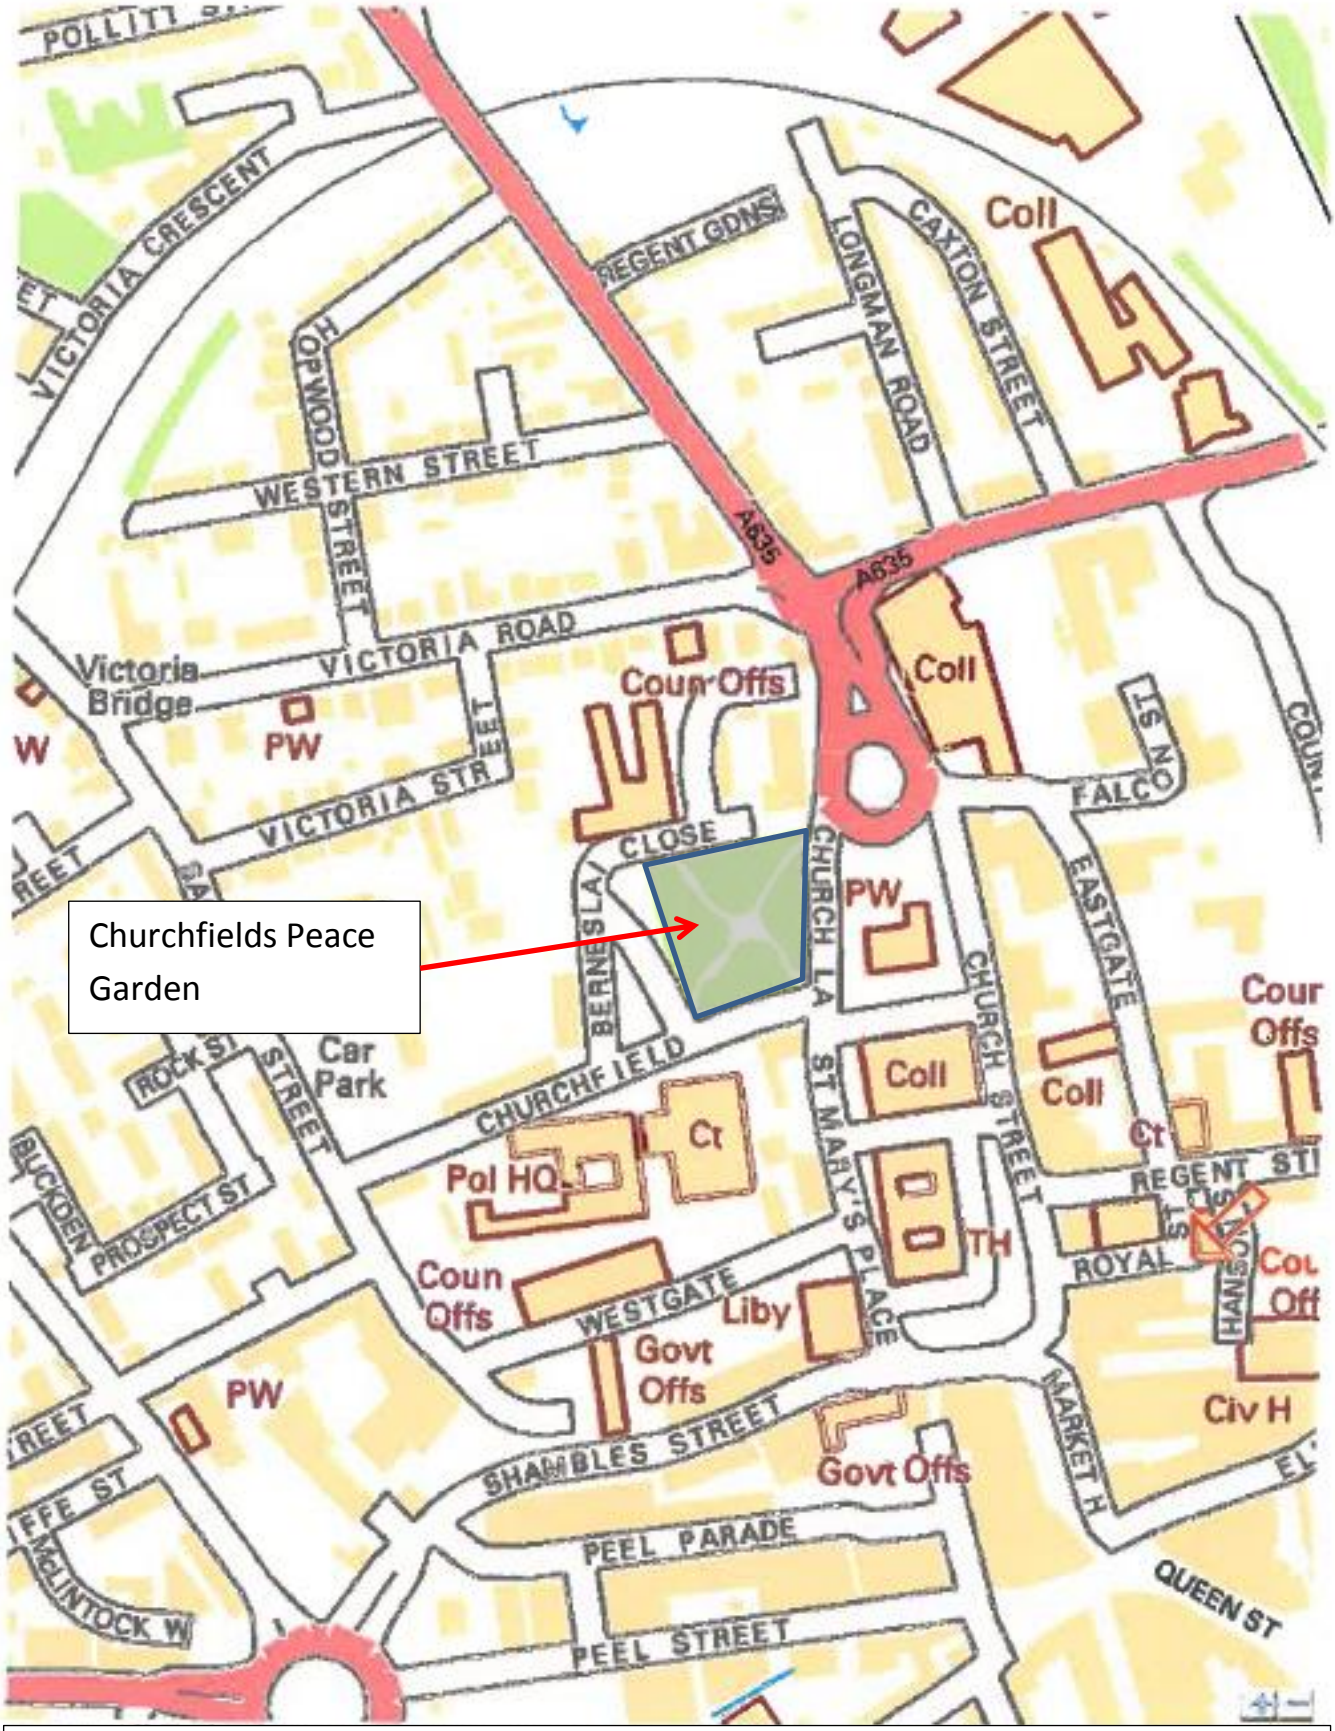


Planning reference: PP-05934485 - Somme Commemorative Artwork

Location Plan: Churchfields Peace Garden Scale 1:2500 @ A4