
Carrs Lane, Cudworth

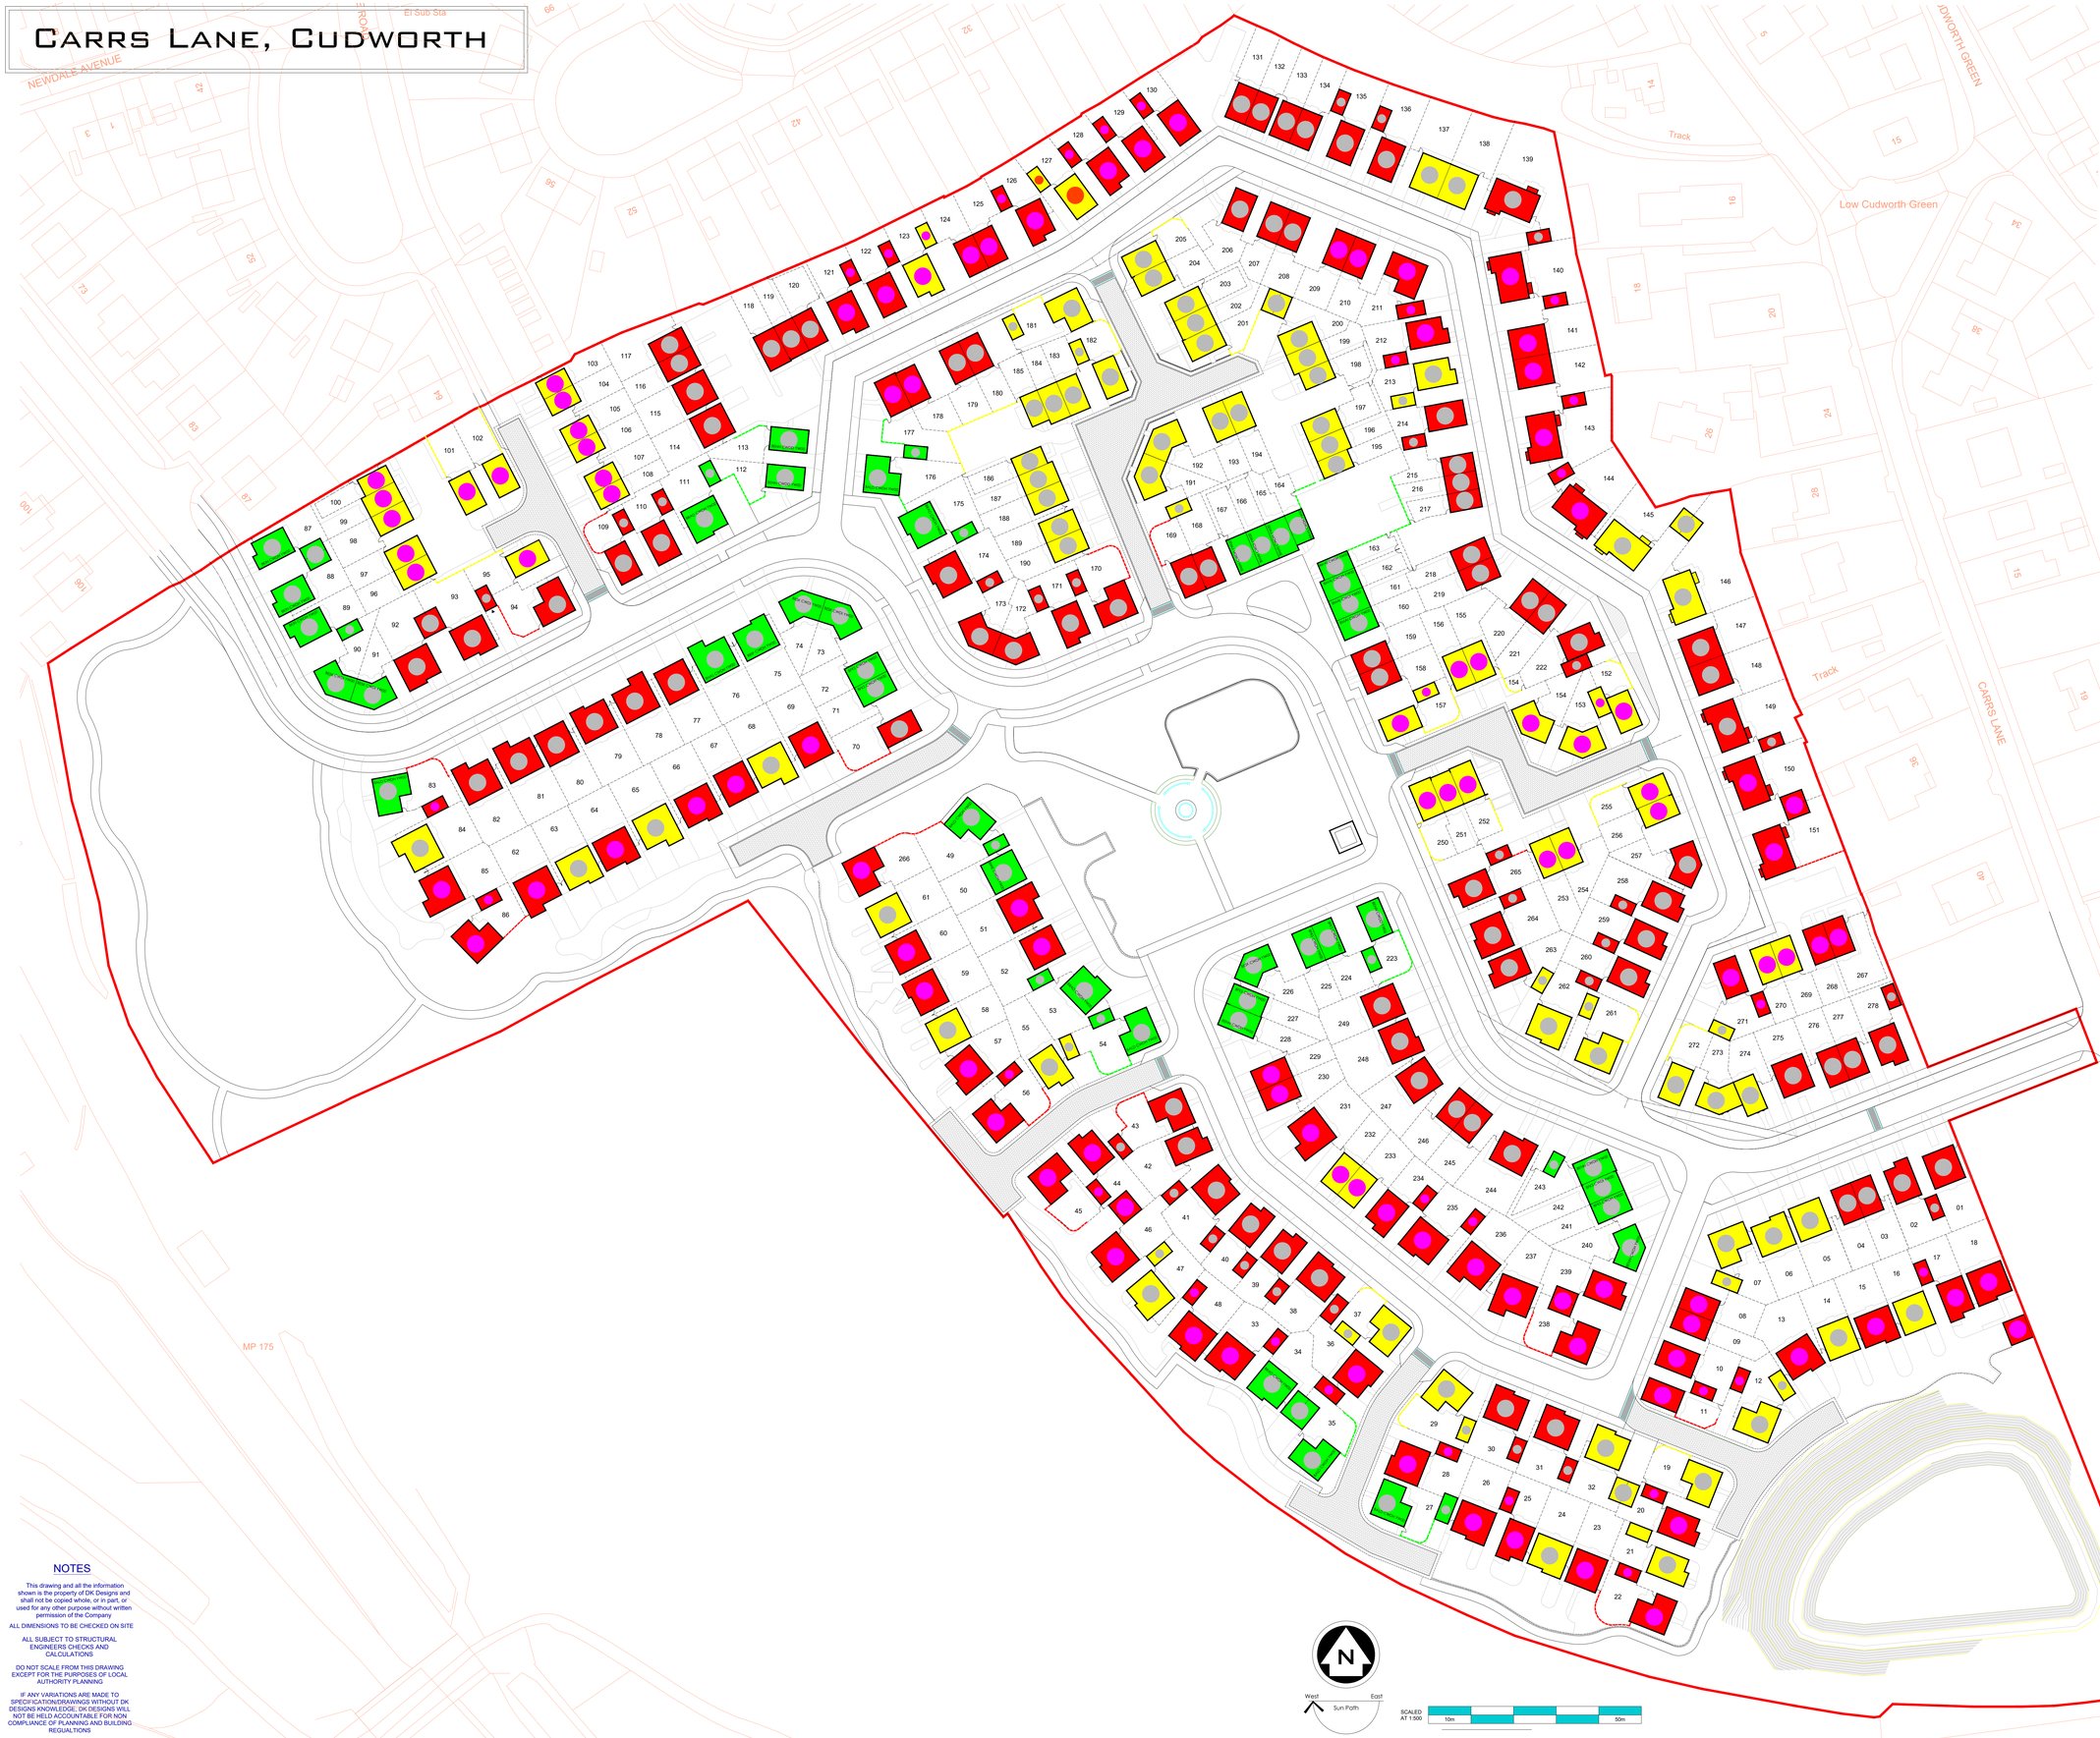

External Walls

Main Brick:- Nostell Priory Weathered Buff

Main Brick:- Nostell Priory Weathered Red

Main Stone:- Forticrete Black Old Weathered

Roofing

Russell Grampian Weathered Red

Russell Grampian Slate Grey

Generally

Soffits and Facias	- White uPVC
Screen Walls	- Nostell Priory Weathered Red - Nostell Priory Weathered Buff - Forticrete Black Old Weathered
Windows	- White uPVC
External Doors, Garages	- White

NOTES

This drawing and all the information shown is the property of DK Designs and shall not be copied whole, or in part, or used for any other purpose without written permission of the Company

ALL DIMENSIONS TO BE CHECKED ON SITE

ALL SUBJECT TO STRUCTURAL ENGINEERS CHECKS AND CALCULATIONS

DO NOT SCALE FROM THIS DRAWING EXCEPT FOR THE PURPOSES OF LOCAL AUTHORITY PLANNING

IF ANY VARIATIONS ARE MADE TO SPECIFICATION/DRAWINGS WITHOUT DK DESIGNS KNOWLEDGE, DK DESIGNS WILL NOT BE HELD ACCOUNTABLE FOR NON COMPLIANCE OF PLANNING AND BUILDING REGUALTIONS

Rev.	Date.	Latest revision:
B	01/08/17	Plots 87-91 & 83 changed to stone.
A	01/08/17	Brick and tile choices listed, All brown tiles replaced with grey. Various plots identified as 'Stone'.

DK DESIGNS
Future Projects Today
96 Blackburn Drive
Chapeltown
Sheffield
S35 2ZP
Tel/Fax:- 0114 2571043 Mob:- 07710783875
Email :- Designs@dk-designs.co.uk
Web:- www.dk-designs.co.uk

Client.

Barratt Homes

Project/Title.

Carrs Lane, CUDWORTH
Materials Layout

Scales.	Date.
1:500 @ A0	June 17
Drawing Number. 2017-083-03	Revision. B
	Drawn by. MTS