



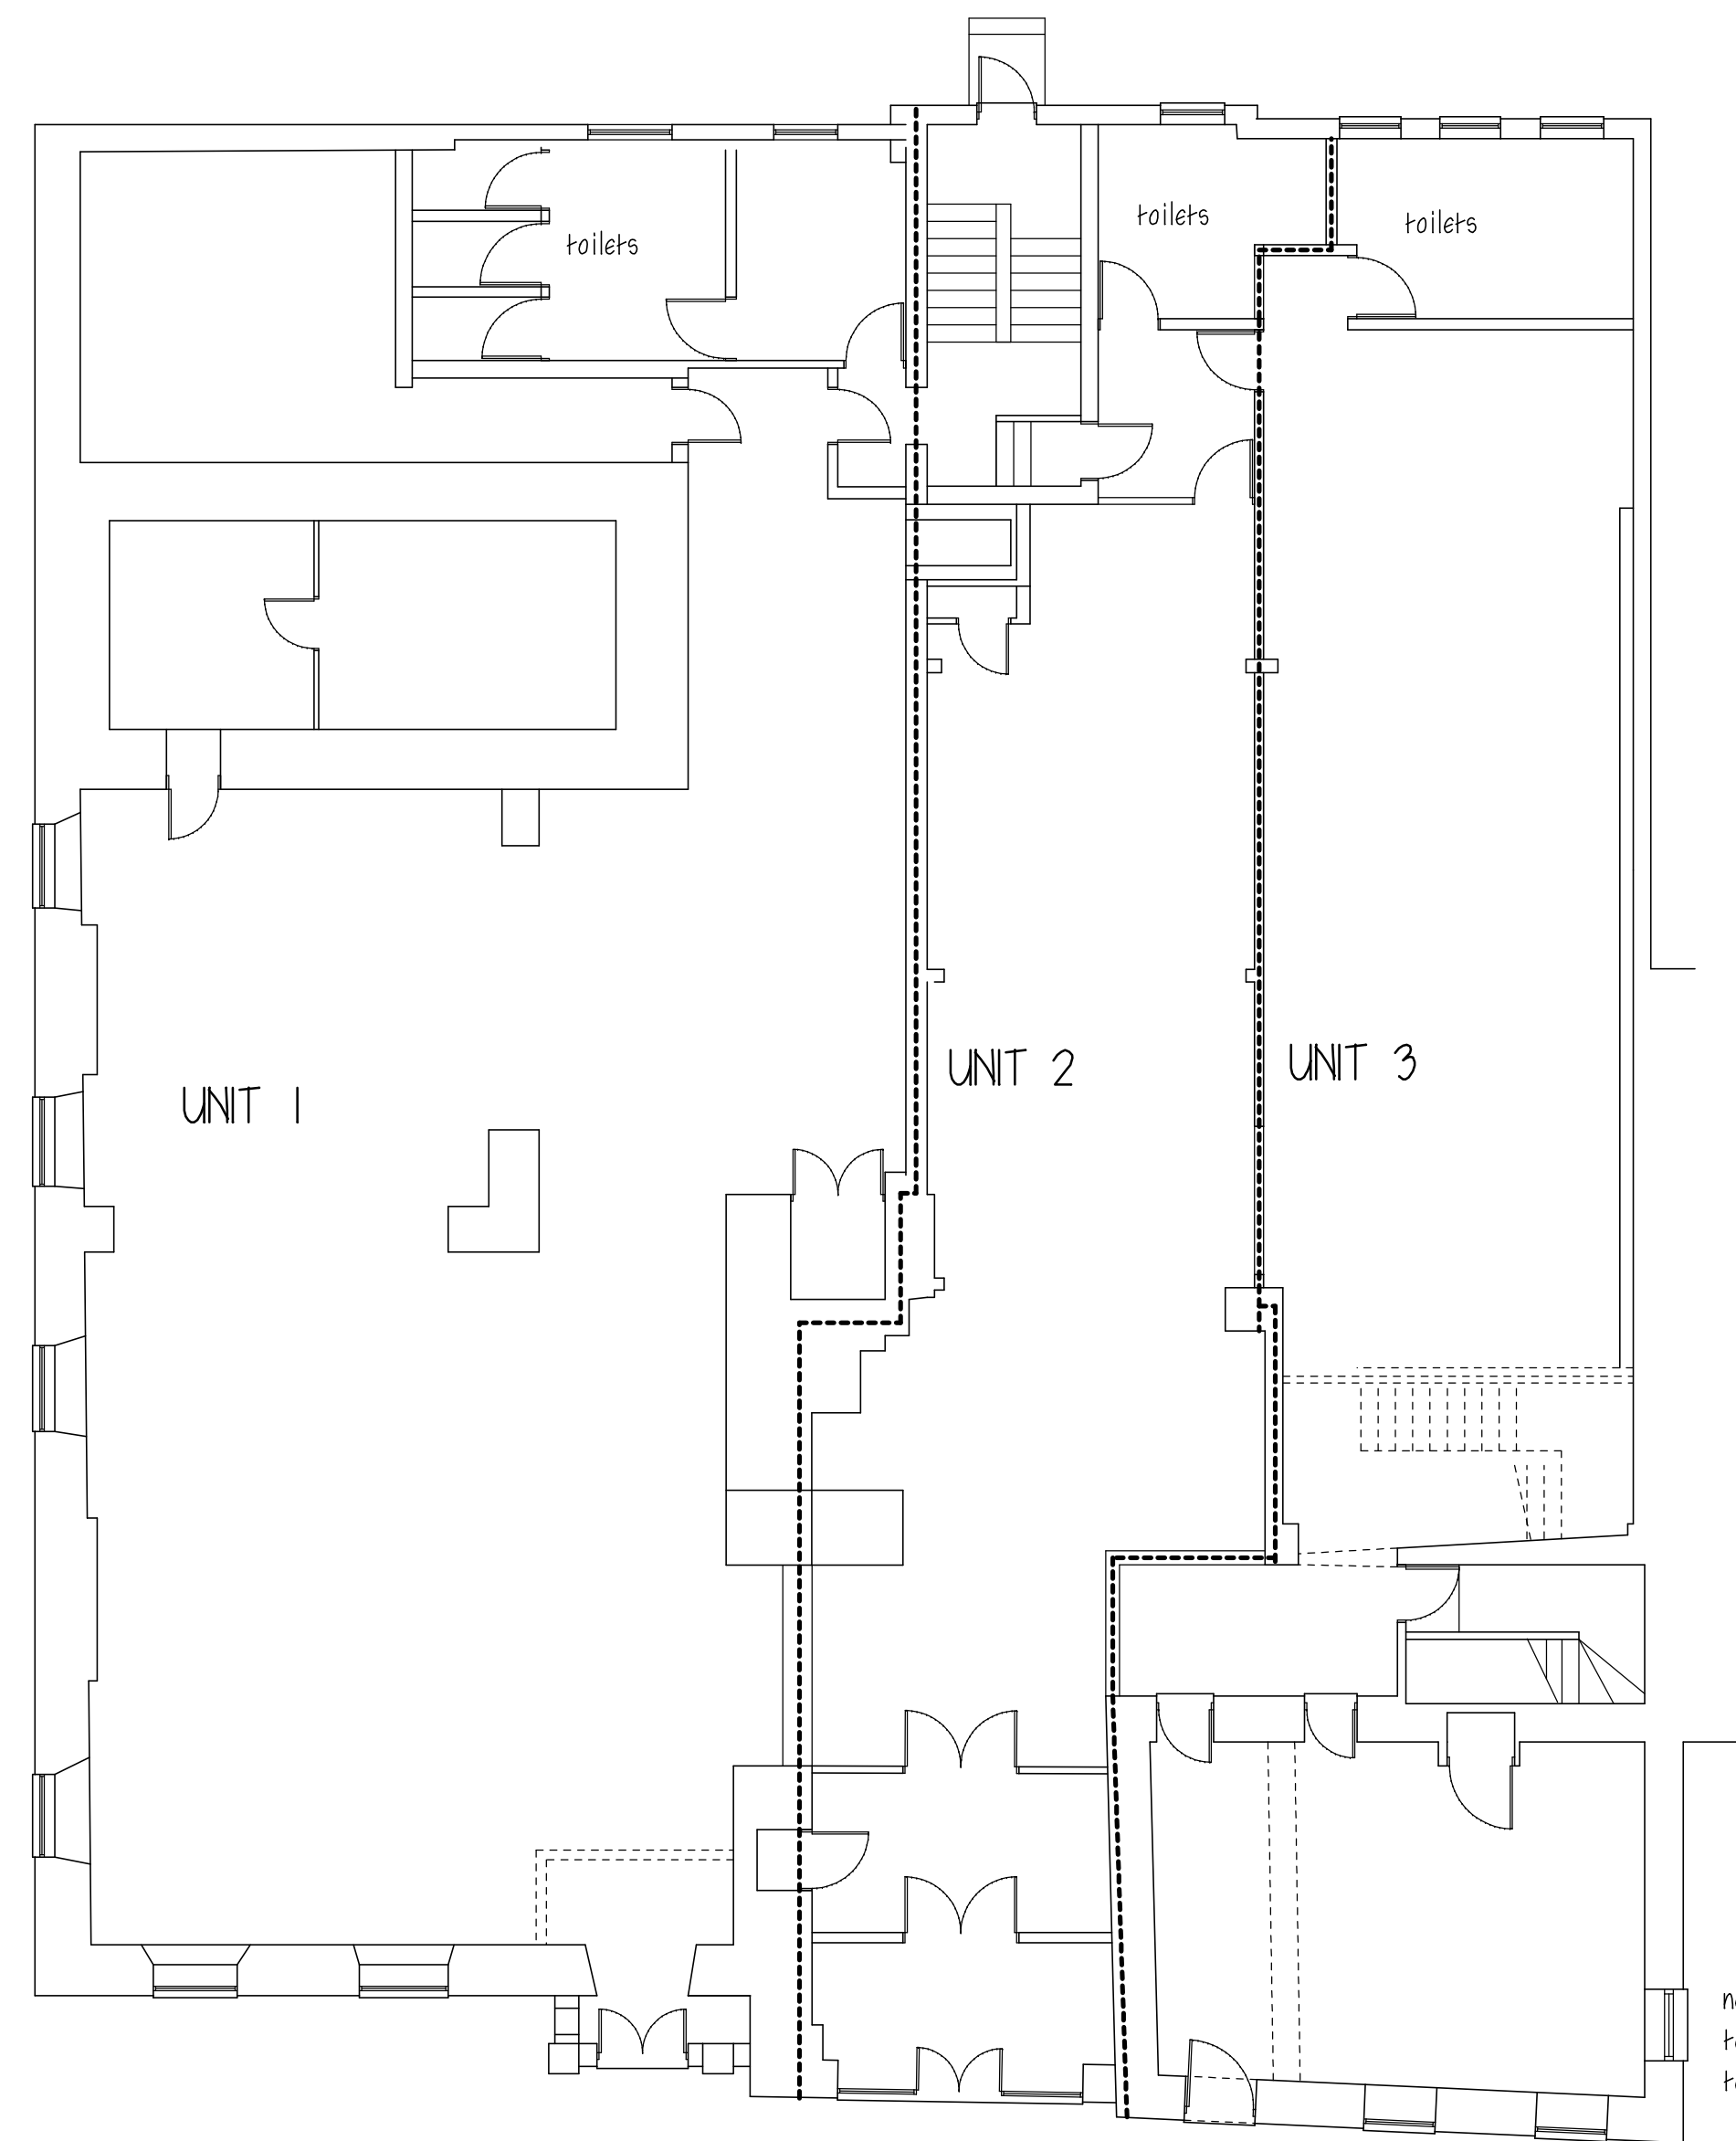

new window to be timber painted white
to match existing with 100mm recess
to match

existing window removed
& new door opening formed
with art stone cill rendered &
painted grey to match
door to be timber painted white
to match windows

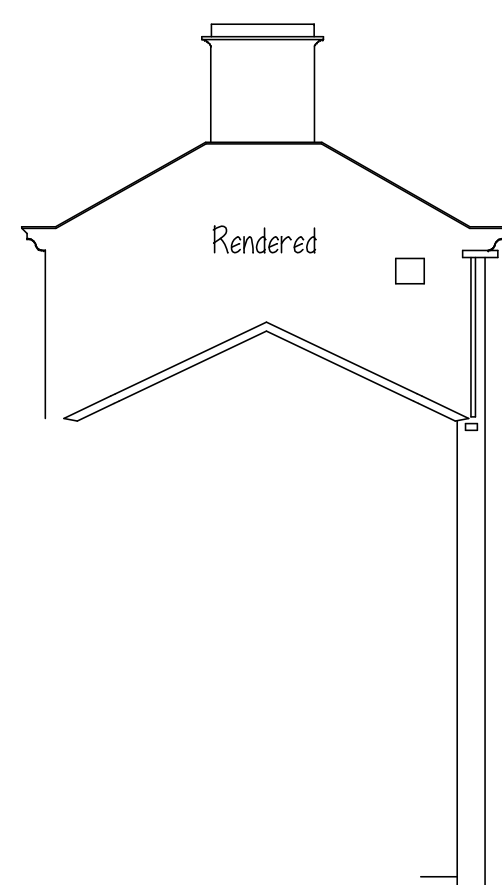


North Facing



West Facing


Existing rendered
painted white

Existing rendered
painted white

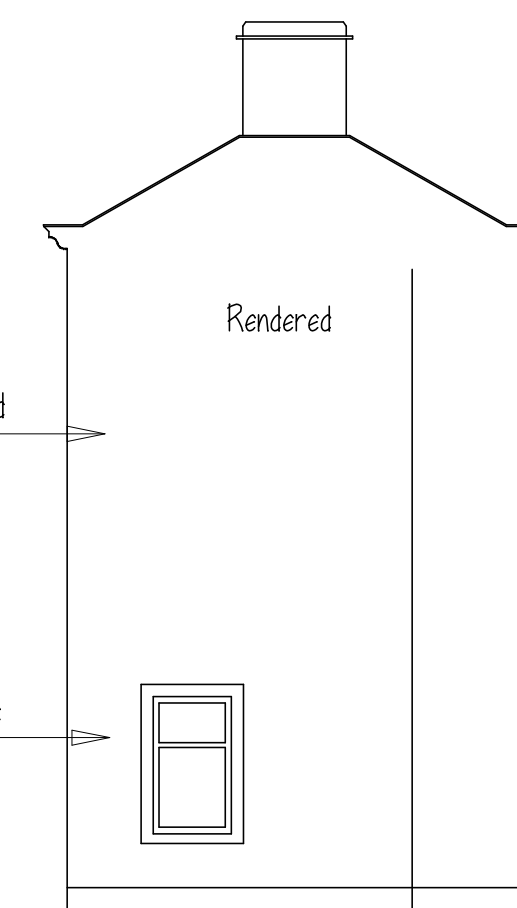

South Facing

new windows & door to be softwood
painted white to match existing

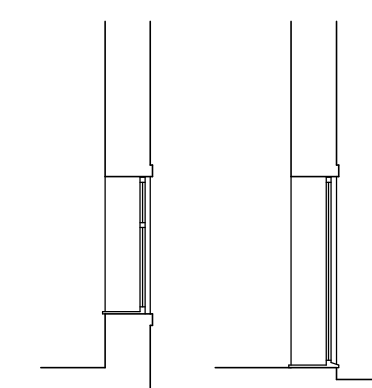

Section Thro Window & Door

PROPOSED ELEVATIONS

ACCESS IDEA LTD

PROPOSED SHOP
23 CHURCH ST
BARNSELEY

PROPOSED PLAN & ELEVATIONS

1:100@A1 MAY 23 Rev F

Peter Thompson

"Linwood"

Barnsley Road

Dodworth

Barnsley S75 3JR m. 07973251730

e-mail peter-thompson@hotmail.co.uk



M.C.I.A.T.

t&f. 01226 201391