Drawing No.	Rev No.
MMB001 -001	

N
W E
S

INDICATIVE ONLY

LOACATION PLAN
SCALE 1:1250 AT A3

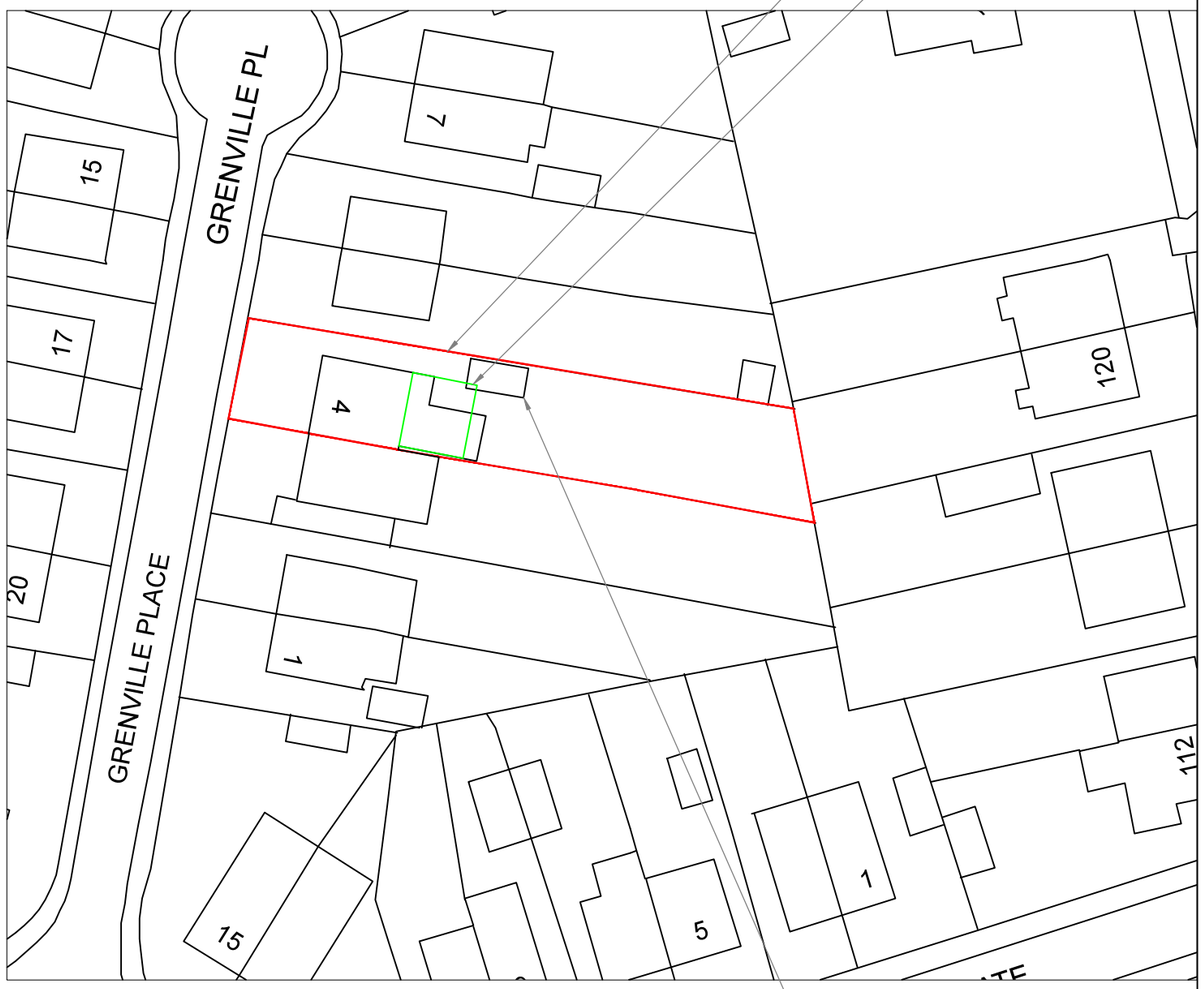

SITE PLAN
SCALE 1:500 AT A3

SCALE BARS

1:100 1 2 3 4 5
1:200 2 4 6 8 10
1:500 5 10 15 20 25
1:1250 25 50

DO NOT SCALE: Contractor to check all dimensions and report any omissions or errors

NOTES

Rev	Description	By	Chk	App	Date

JRB DESIGNS Ltd
1 Saville Road
Cudworth
Barnsley
S72 8LT
Tel: 01226 383542
Fax: 01226 380078
Mob: 07970 541192
Email: john@jrbdesigns.co.uk

This drawing is copyright. © jrbdesigns Ltd.

Client
MR. & MRS. BROOKS

Drawing Title
SITE PLANS

Address
4 GENVILLE PLACE
WILTHORPE
BARNSLEY
S75 2QN

Project Title:
PROPOSED SINGLE STOREY REAR EXTENSION

Purpose of Issue:
PLANNING

Drawing Status
FIRST ISSUE

Scale at A3	Drawn By	Date	
AS SHOWN	JRB	12/03/2024	
Checked By	Date	Approved By	Date
	12/03/2024		12/03/2024
Project No.	Drawing No.		Revision
MMB001	001		-

APPROVAL ☒ INFORMATION ☐ TENDER ☐ CONTRACT ☐ CONSTRUCTION ☐