


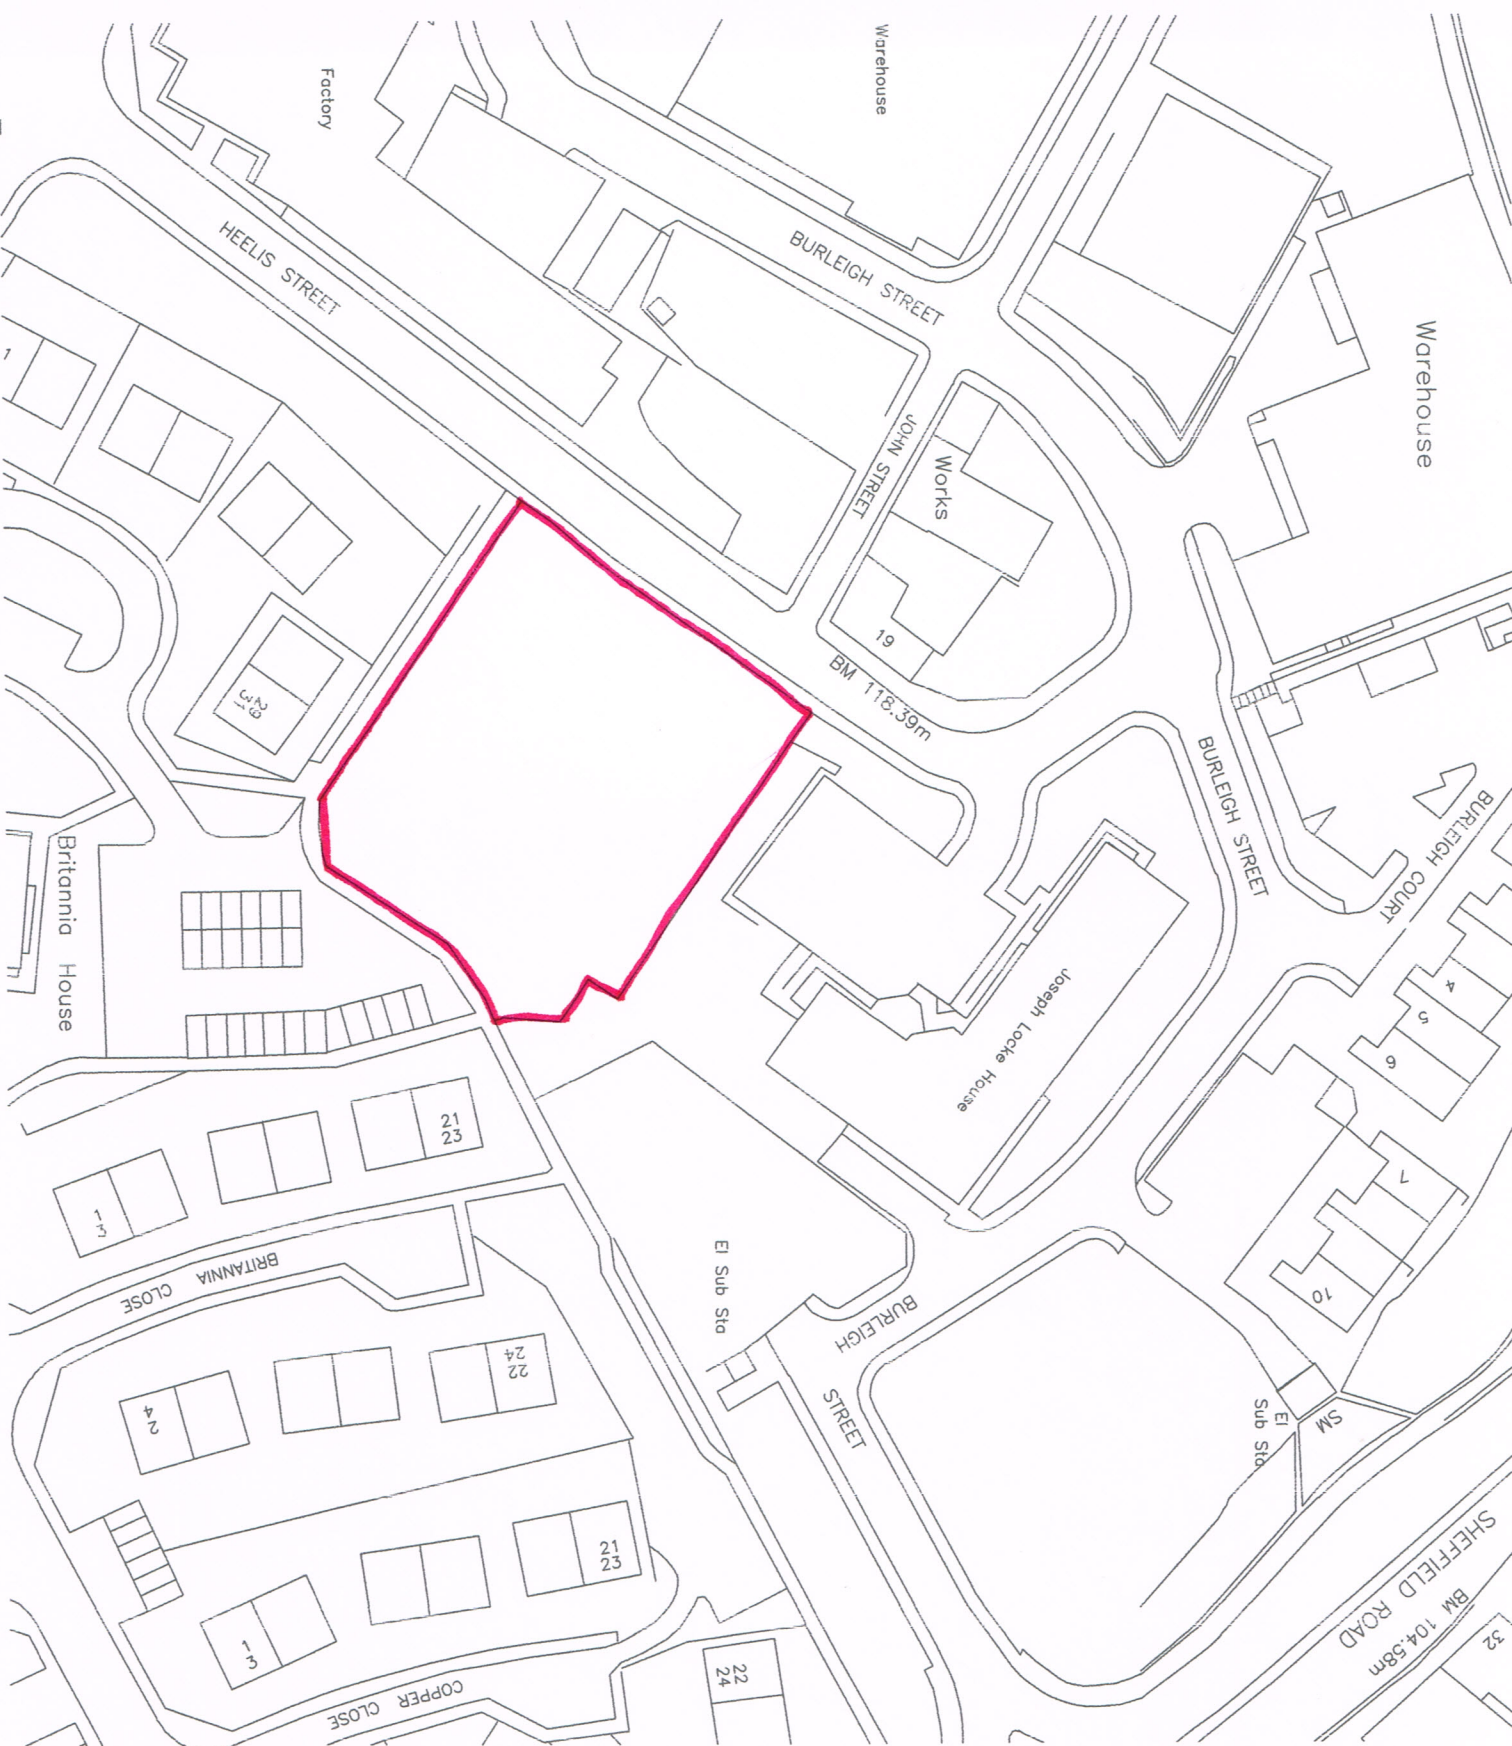

Email: s-e@sky.com

Tel: 0113 808 4157
Fax: 0113 322 4639
Mob: 0794 6537770

SDE
BIRCHLEIGH
445 SHADWELL LANE
LEEDS
LS17 8BA

RESIDENTIAL DEVELOPMENT
JOSEPH LOCKE HOUSE, HEELIS STREET
BARNESLEY S70 1LG
for
EMPIRE PROPERTY CONCERNS
PROPOSED PLAN

Date:	Drawn By:	Checked By:	Scale:
SEPT 2016	SDE		1:1,000 @ A4
Project No:	Drawing No:	Revision:	
1082	009		