


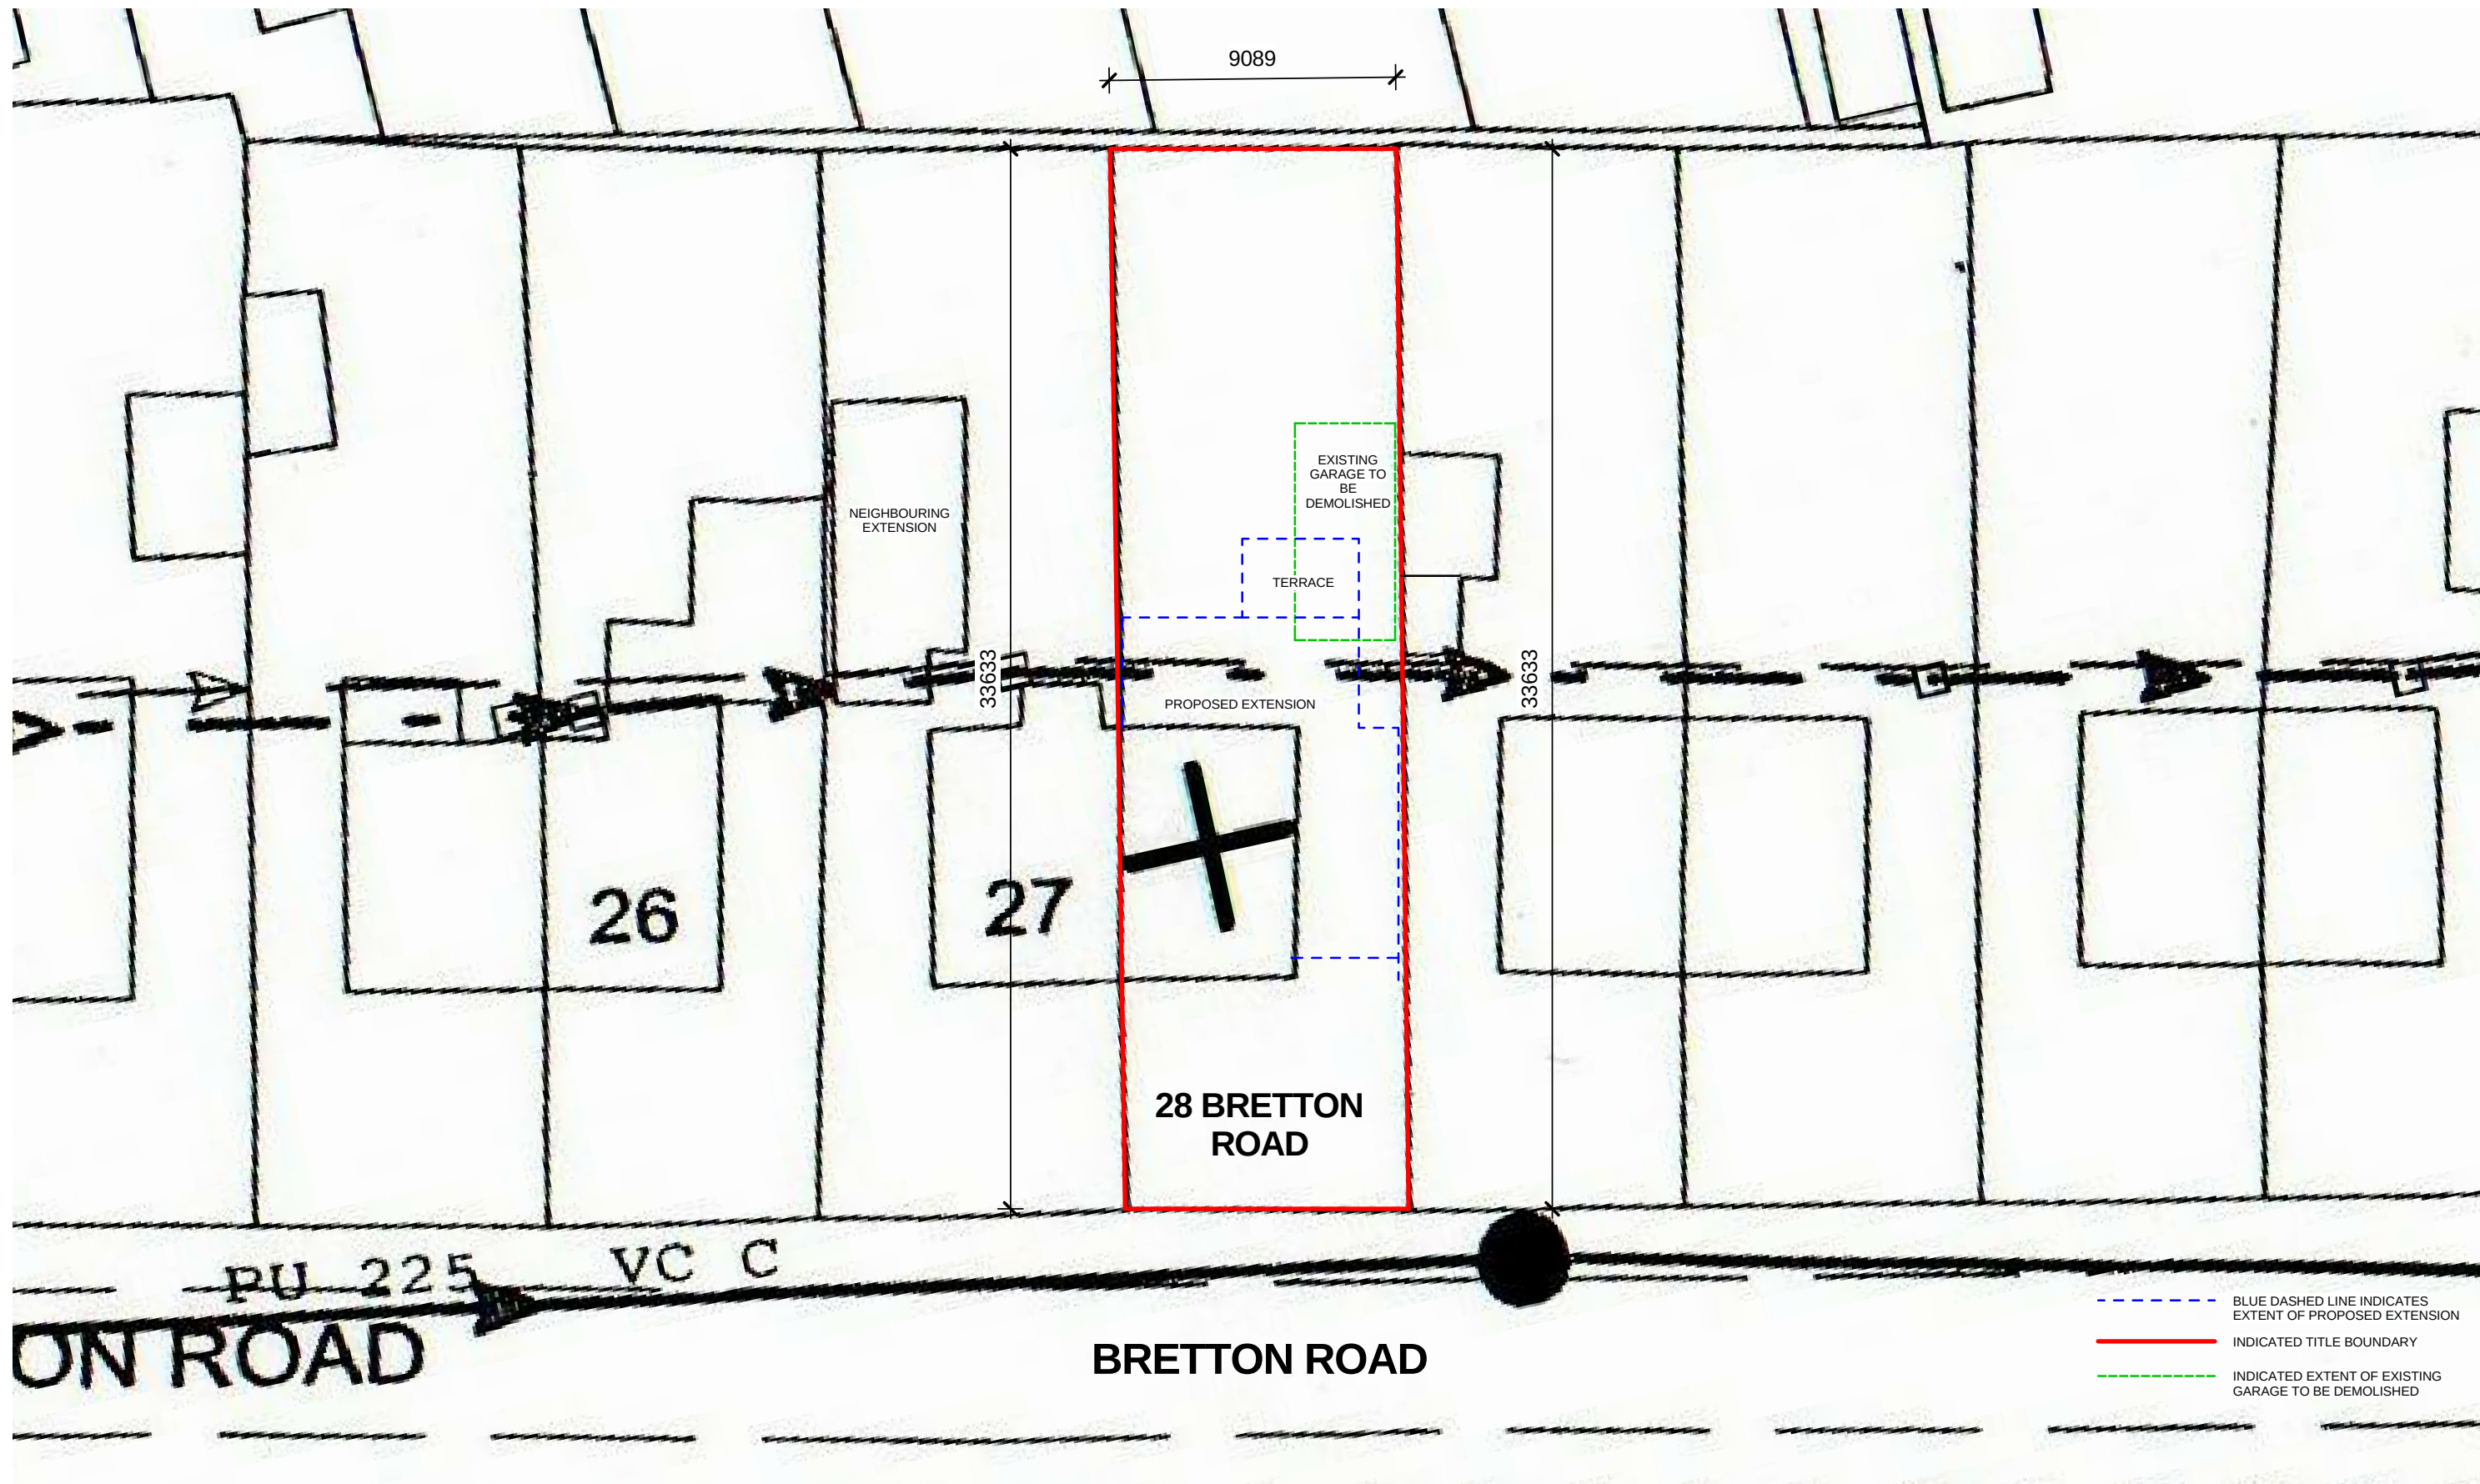

No.	Description	Date

SITE PLAN

Project number	14001	A11	
Date			
Site	28 Bretton Road		
Address	Darton S75 5JZ	Scale	1 : 200