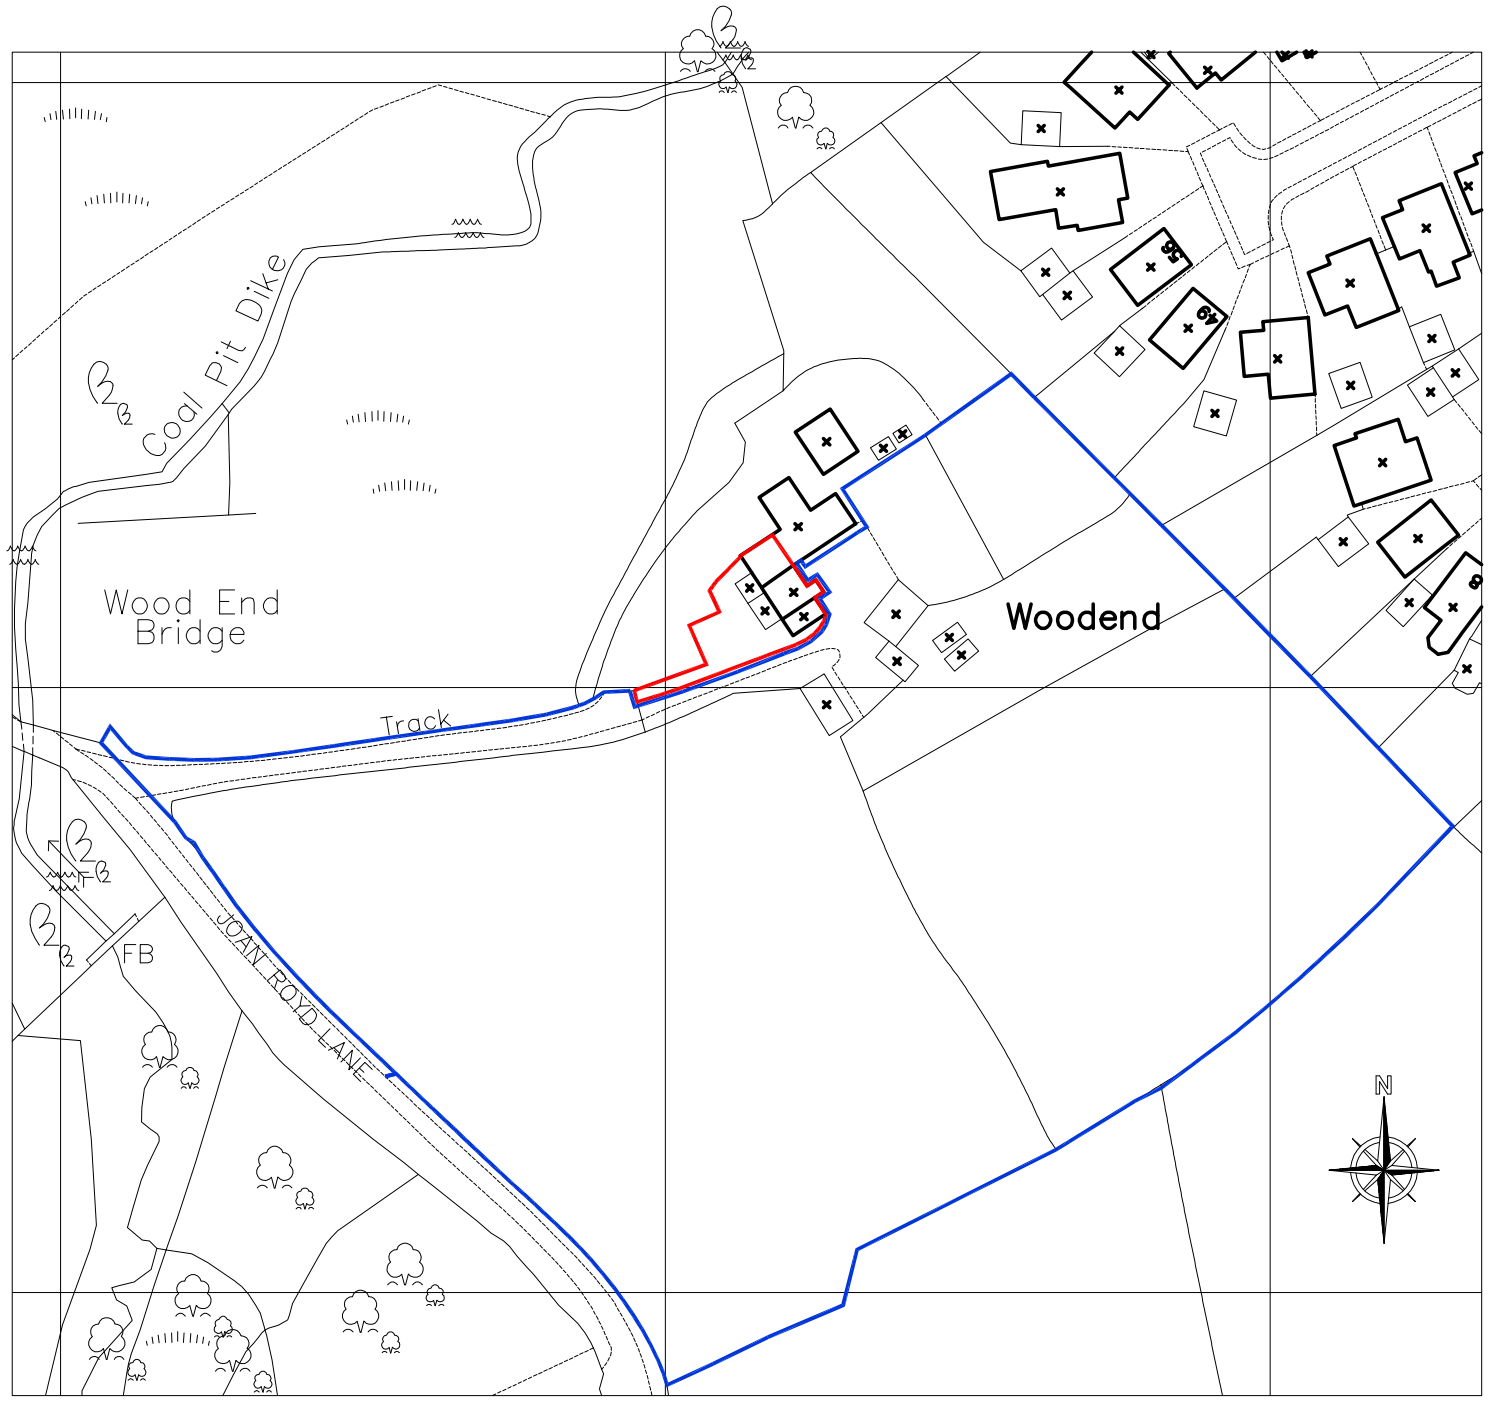


rev	date	Init	description	© Copyright

0 10 20 30 40 50 60 70 80 90 100 200
metres (for 1:1250 original)

this drawing has been prepared for presentation purposes consultants wishing to use the drawing for guidance must check all dimensions on site prior to finalising their element of work undertaken

boyce associates

t. 0114 2507250
f. 0114 2507251
w. boyce-associates.co.uk
e. admin@boyce-associates.co.uk

7 Acorn Business Park. Woodseats Close. Sheffield S8 OTB

client Margaret Allison	
project Woodend Farm Joan Royd Lane Penistone South Yorkshire S36 9AW	drawing Site Location Plan
	scale 1:1250 (@ A3)
drawn by RG	status PRELIMINARY
date drawn 6th October 2008	drawing no. P1792.10 rev